



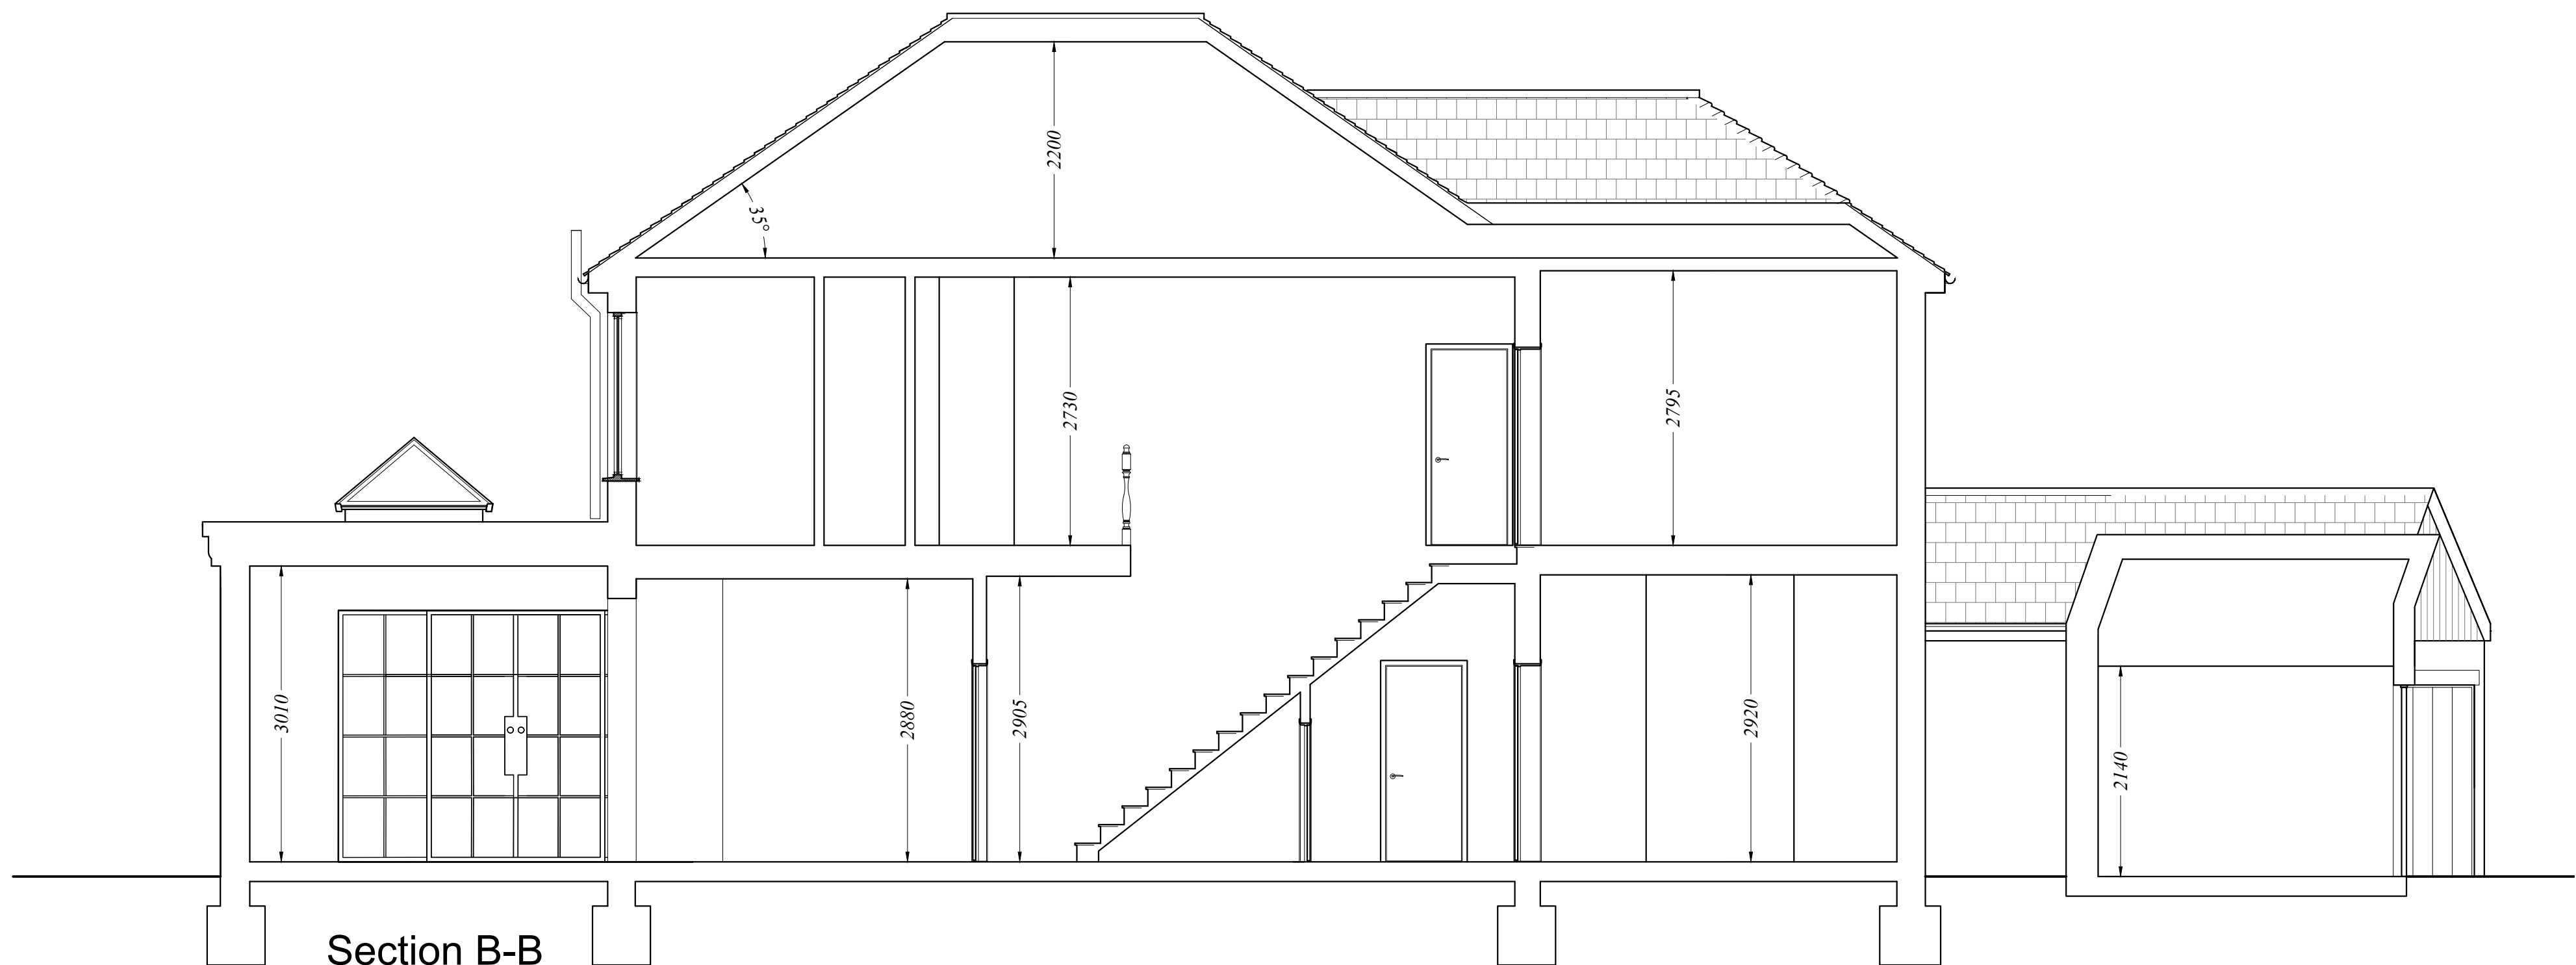

Section B-B

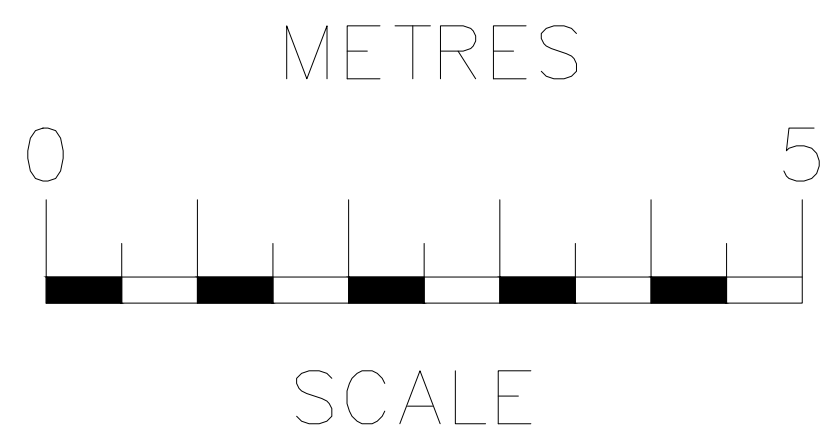

rev	date	description			
RB Design Corner Cottage, The Limes, Felbridge, East Grinstead, RH19 2QY Tel: 01342 523 766 Mob 07988 998 928 e-mail: info@rossbonditchdesign.co.uk					
project	drawing		date	job no	
7 Portland Road, EAST GRINSTEAD RH19 4EB	WORKS		11.05.26		
drawn by	scale 1/1	1:50	drawing no		
check: Mr O.David & Ms T. Marking	SECTION B-B PROPOSED		PLN 11		