


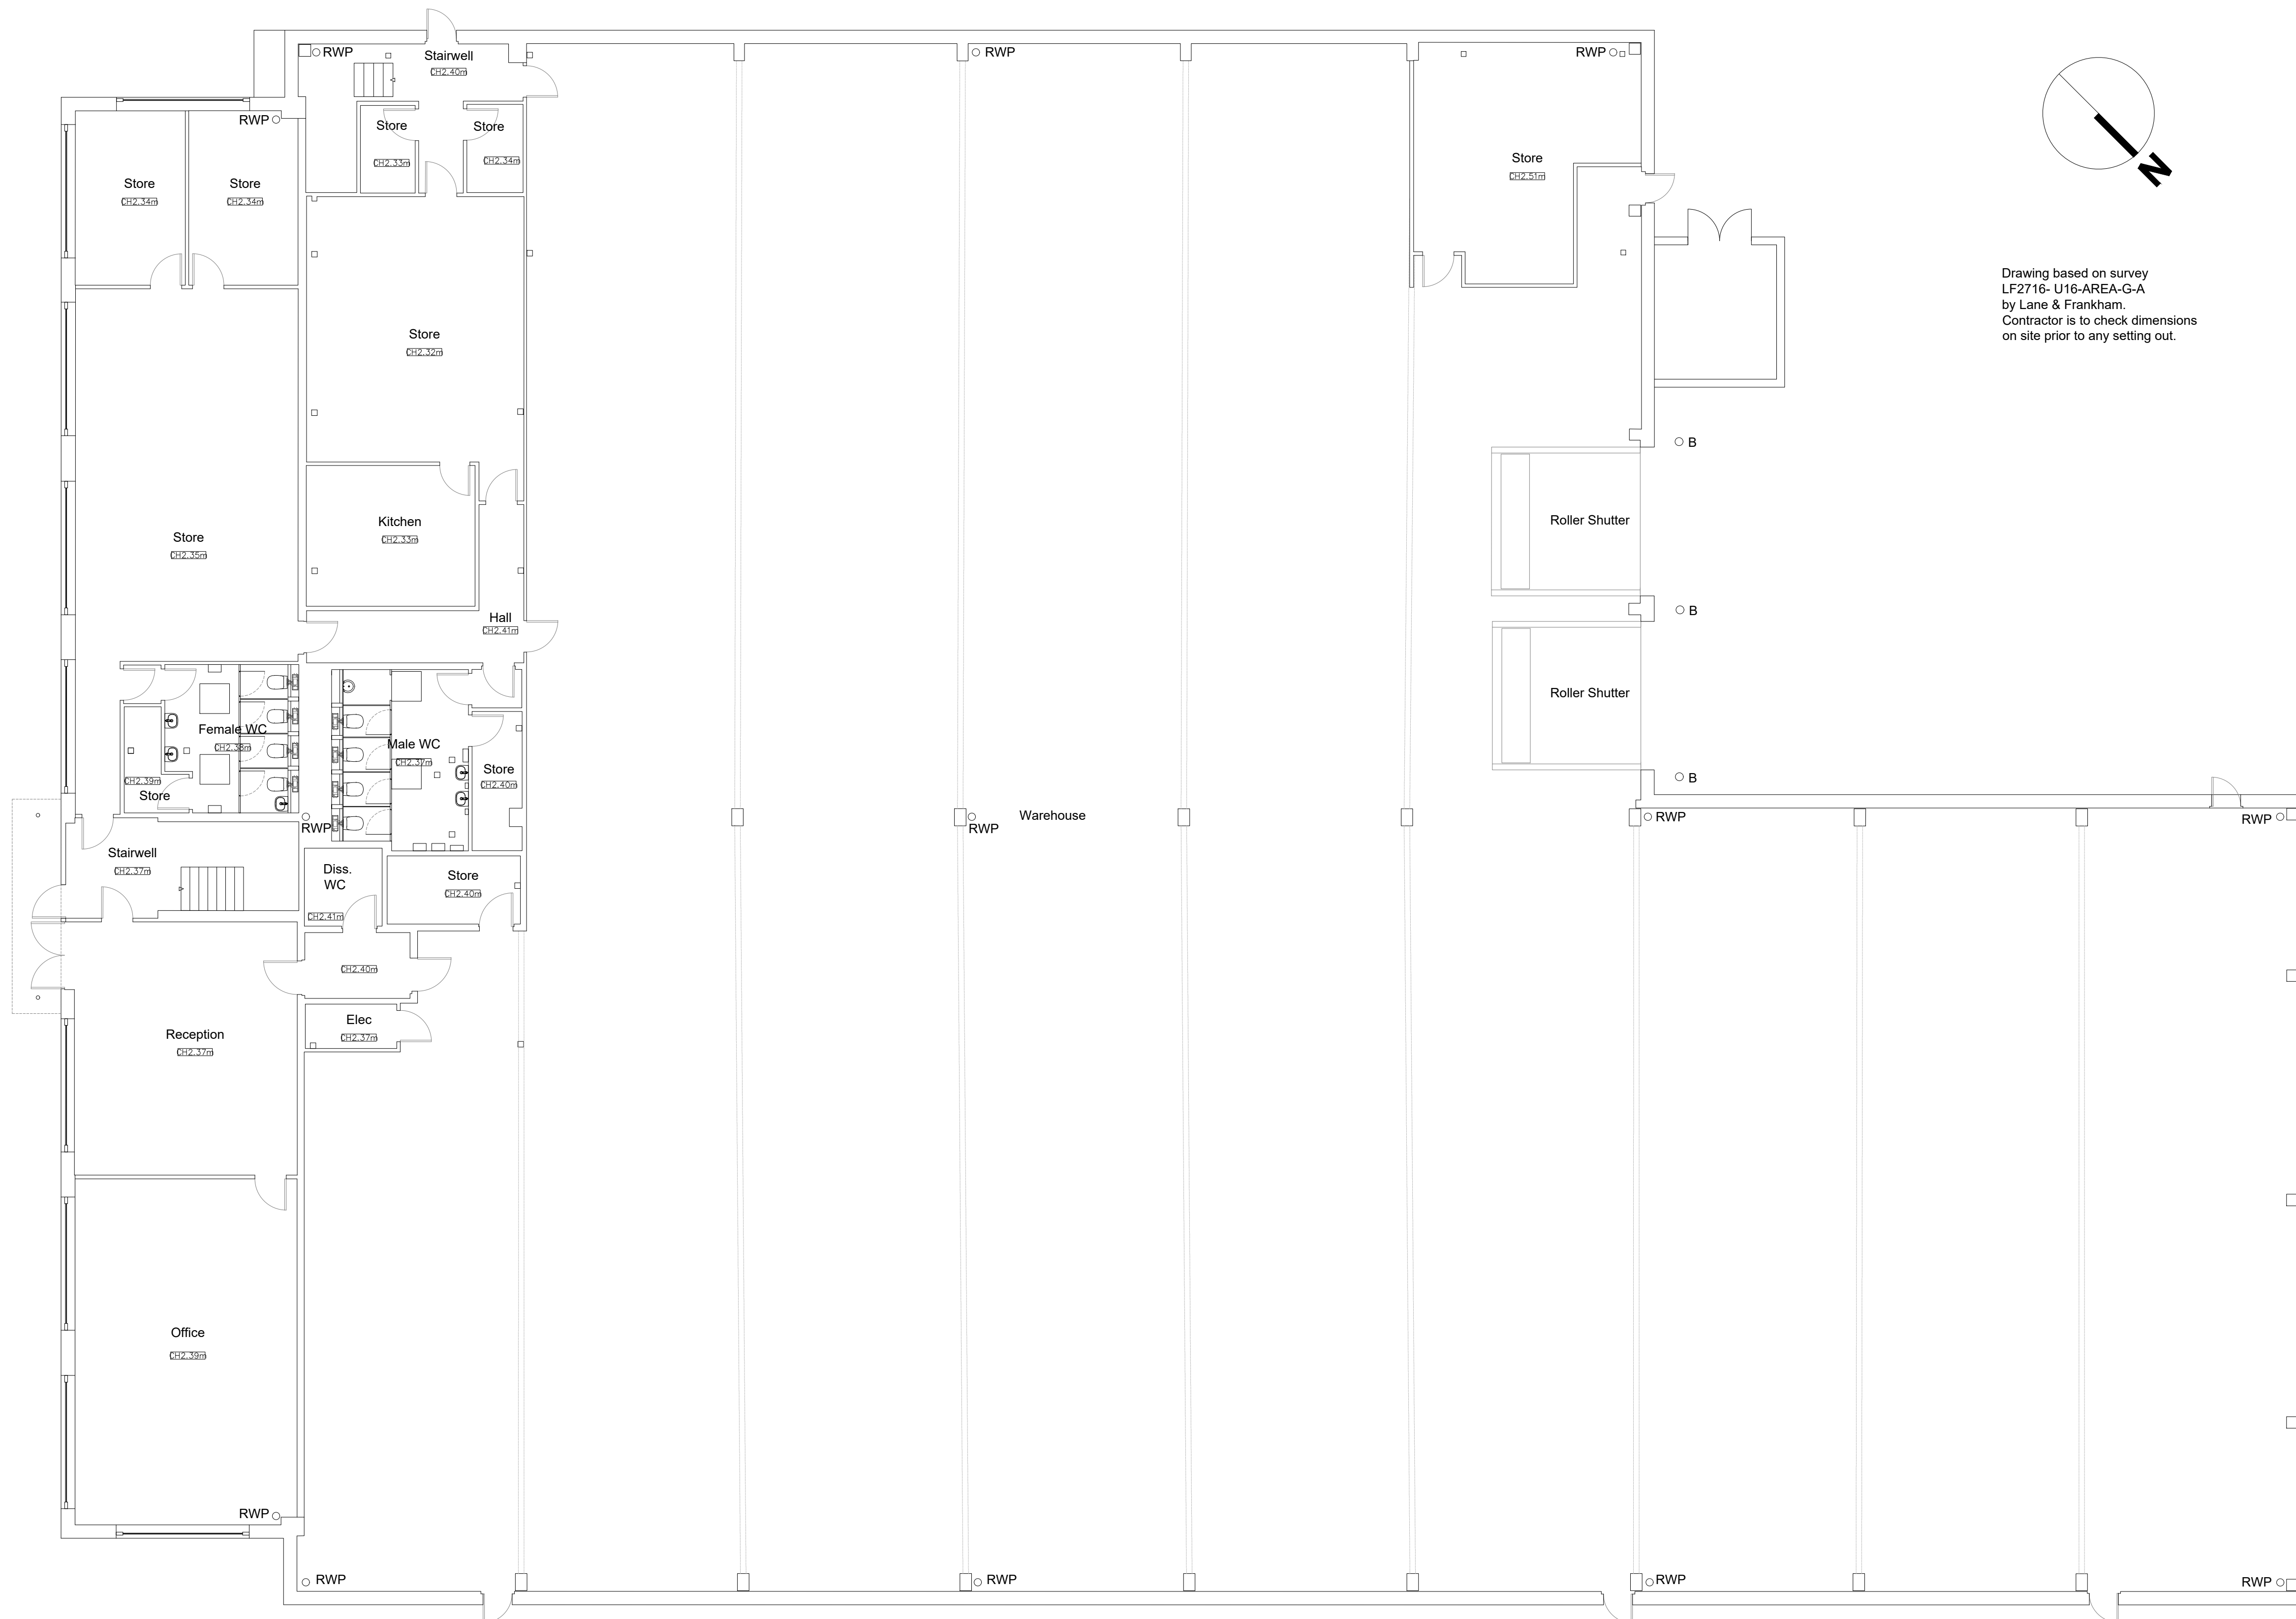

EXISTING GROUND FLOOR PLAN

UNIT 16
EXISTING GROUND FLOOR PLAN

1:100 MAR 25