


Drawing based on survey LF2716- U16-AREA-G-A by Lane & Frankham.
Contractor is to check dimensions on site prior to any setting out.

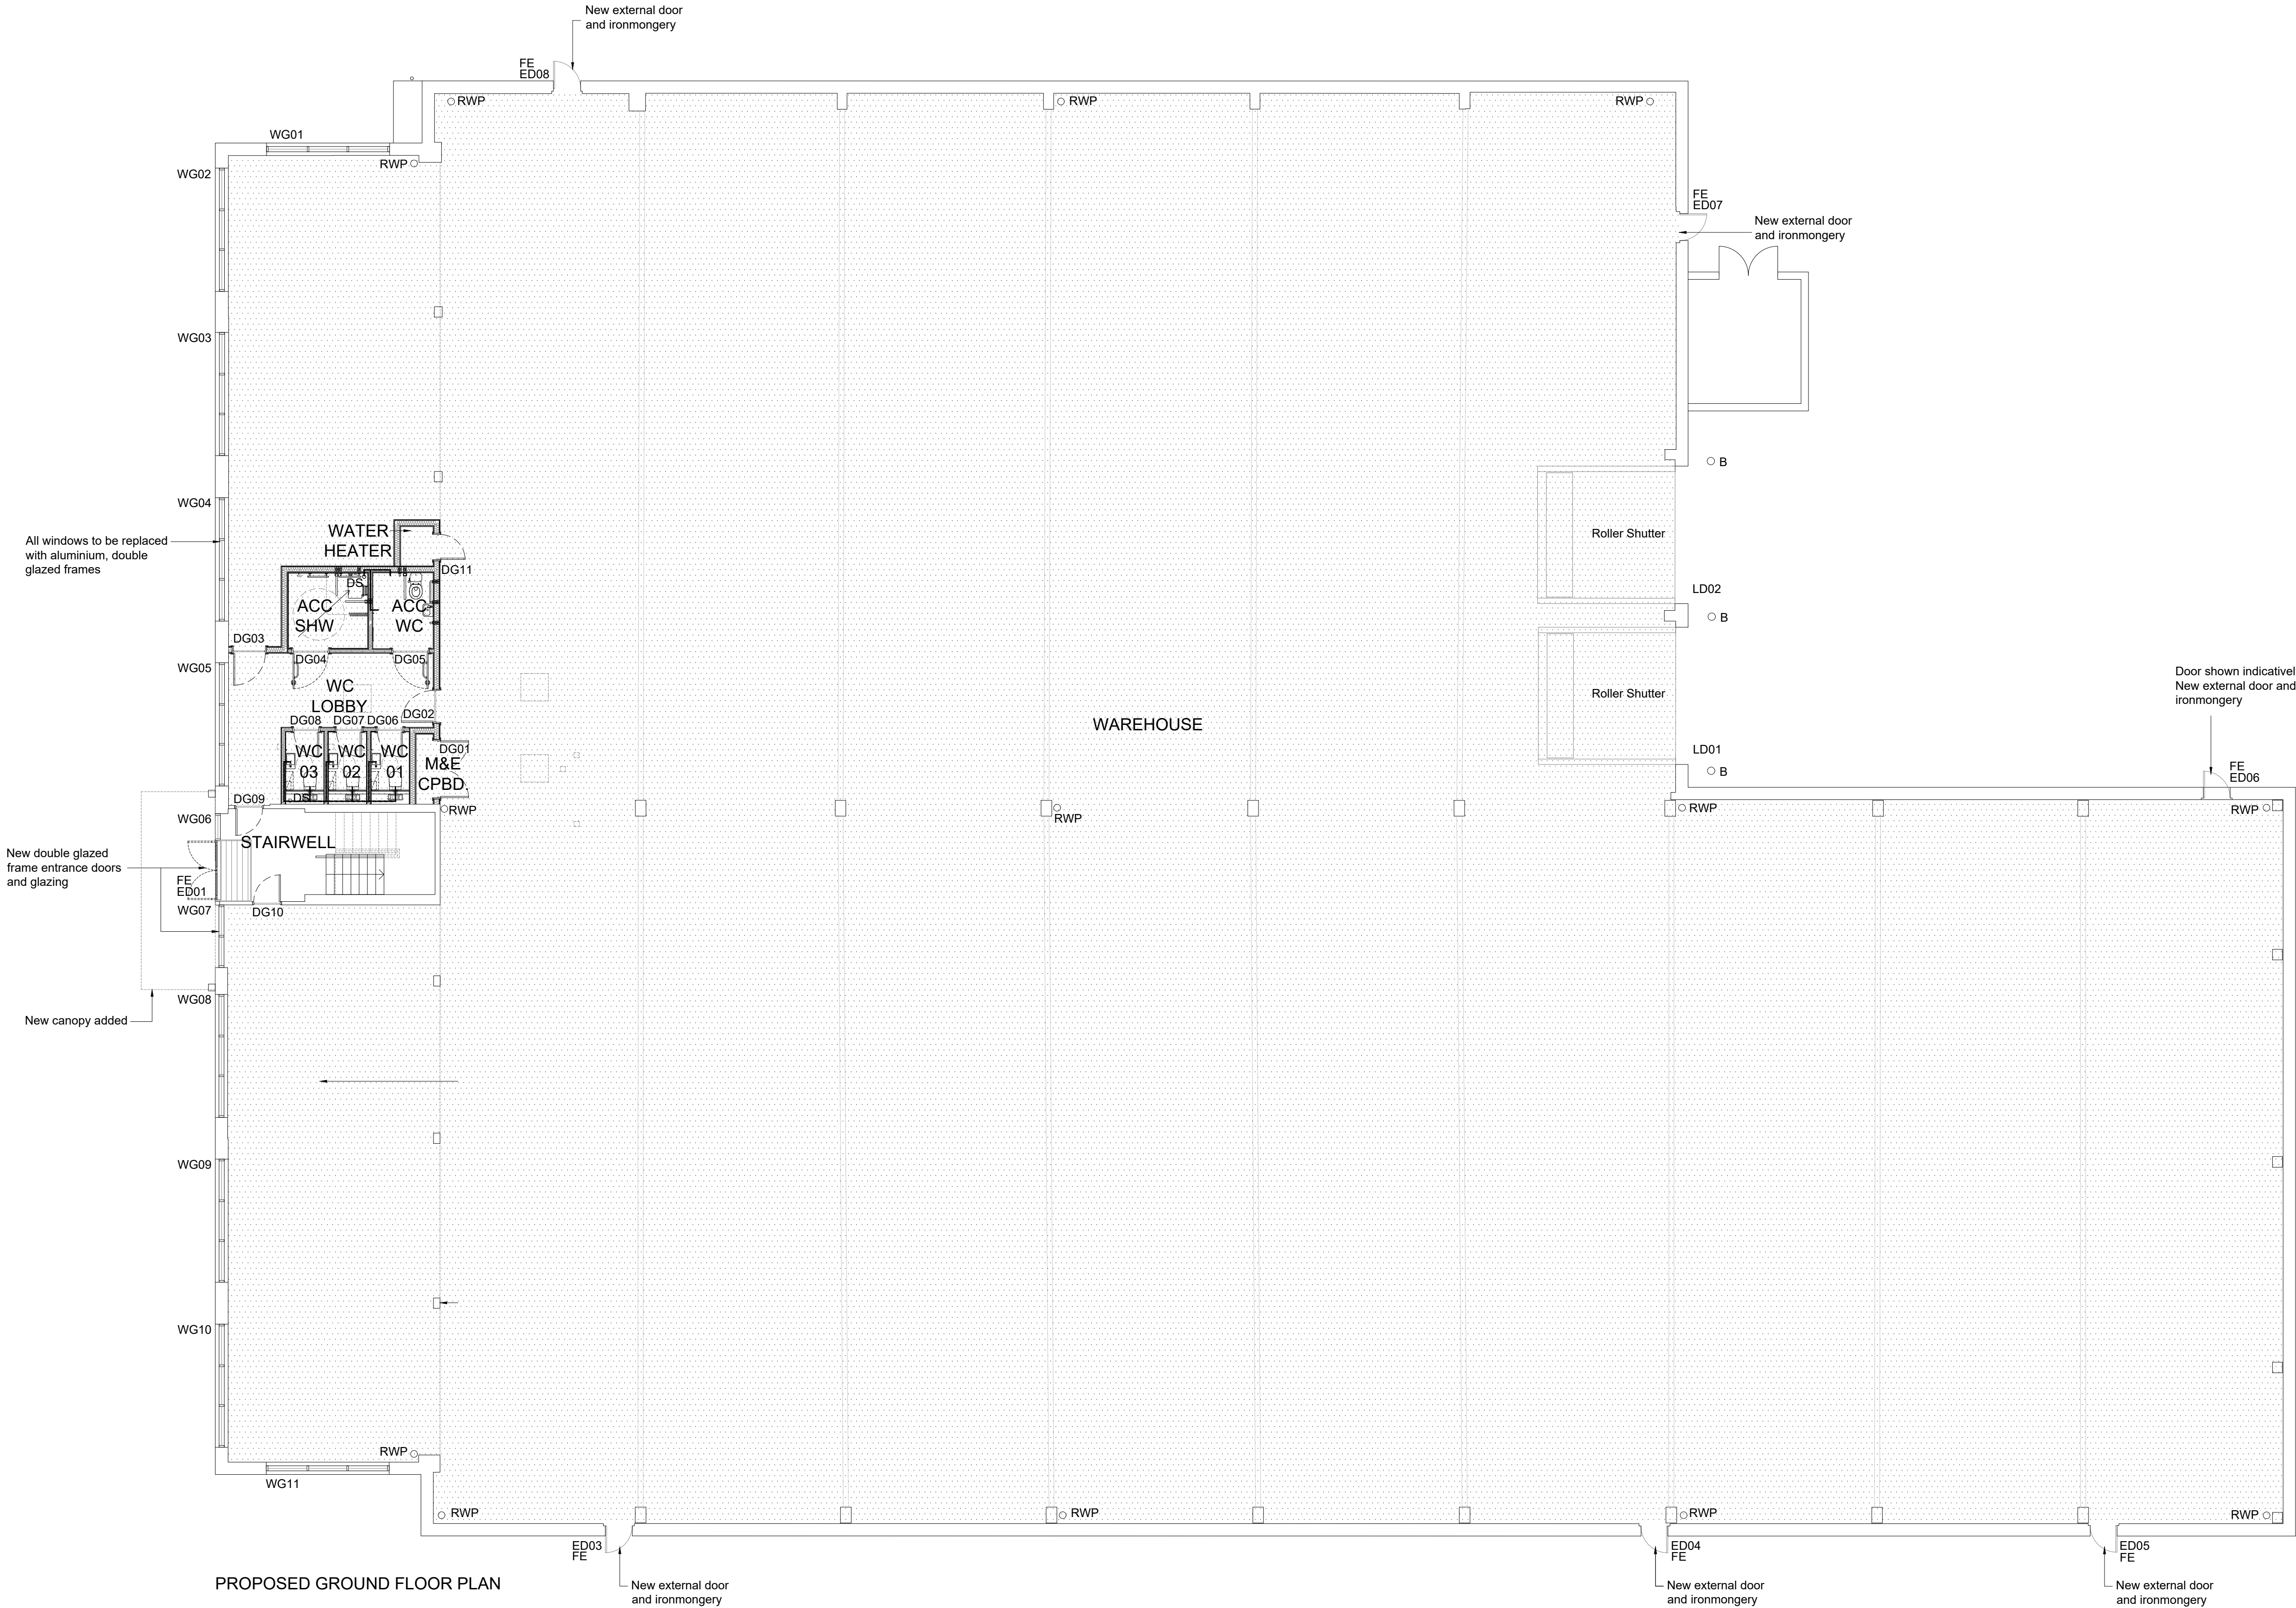

- Key:
- RWP New insulated rainwater pipes shown indicatively, location to match existing
 - B Existing bollards shown indicatively, retained to be made good
 - FE Fire Exit
 - DS Drainage Socket
 - Extents of floor to be made good

Client:
ROYAL LONDON ASSET
MANAGEMENT

Project:
THE BIRCHES
UNITS 15 & 16

Drawing Title:
UNIT 16
GROUND FLOOR GA PLAN

Scale @ A1: 1:100
Checked by: ME
Date: MAR 25
Job No: 11676
Stage: PL
Drawing No: 111
Rev:

Issue Status:
Construction ☐ Preliminary ☐
Information ☐ Approval ☒
Tender ☐
Offices:
Working London
Milton Keynes
Warsaw