



FOR LISTED
BUILDING CONSENT
PURPOSES ONLY

NOT FOR CONSTRUCTION


Fit Mark

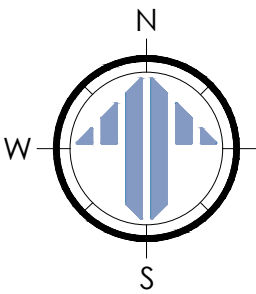

Vertical Tile Hanging

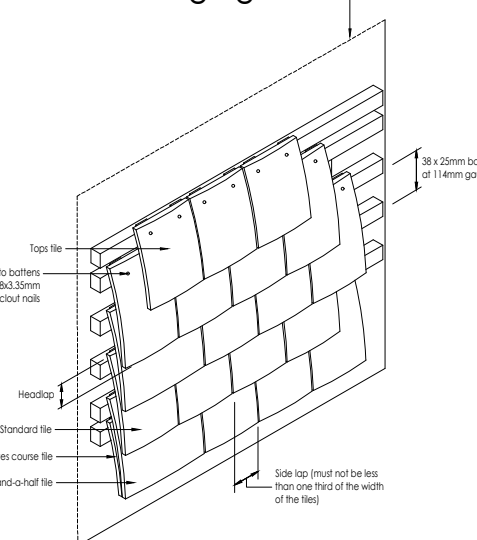

External Angle with Metal Soakers

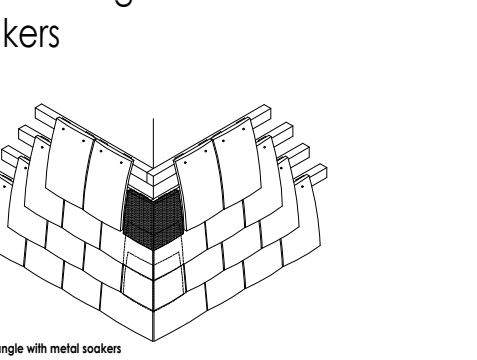

Extend angle with metal soakers

*	*	*	*	*
REV.	DATE.	BY.	AMENDMENT.	CHK.

LISTED BUILDING
CONSENT



2 Lucastes Mews, Paddockhall Road,
Haywards Heath,
West Sussex, RH16 1HE
(01444) 452604
hh@gouldbaxter.co.uk
www.gouldbaxter.co.uk

NOTES:
DO NOT SCALE OFF THIS DRAWING UNLESS FOR PLANNING PURPOSES.
CHECK ALL DIMENSIONS ON SITE BEFORE ANY WORK IS COMMENCED.
ALL GOODS MATERIALS AND WORKMANSHIP MUST CONFORM WITH
CURRENT BUILDING REGULATIONS, BRITISH STANDARDS AND CODES OF
PRACTICE.
COPYRIGHT OF THIS DRAWING IS RETAINED BY GOULD PROPERTY
CONSULTANTS LLP TIA GOULD BAXTER AND IT MUST NOT BE REPRODUCED
WITHOUT WRITTEN CONSENT.

CLIENT:
Great Walstead School

PROJECT:
Walstead House
East Maccalls Lane, Lindfield
West Sussex
RH16 2JQ

















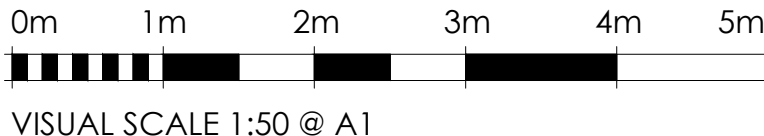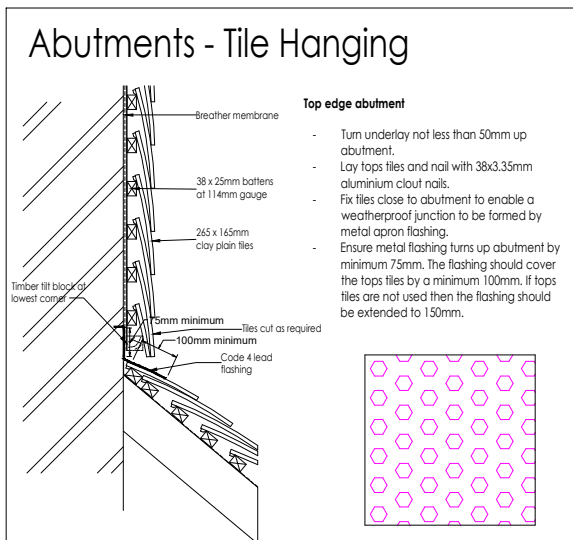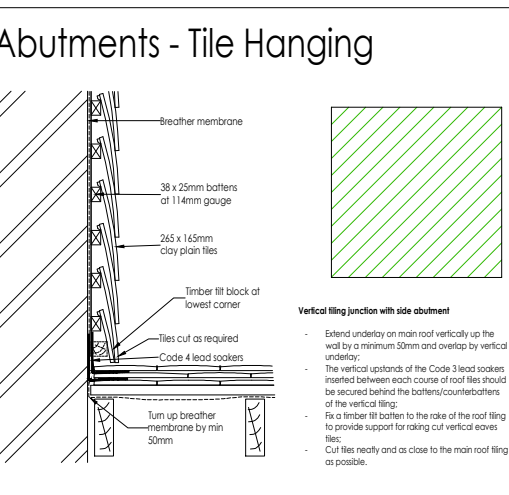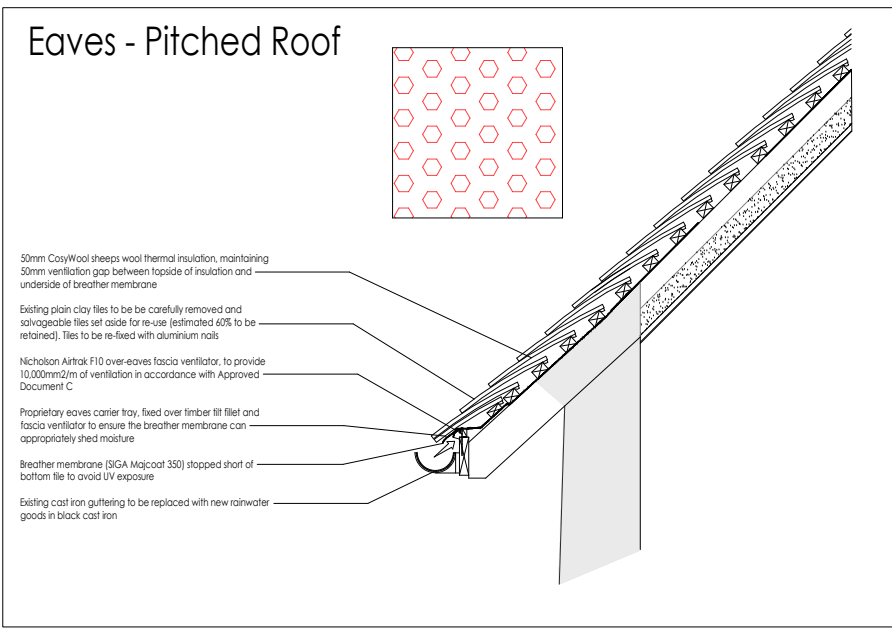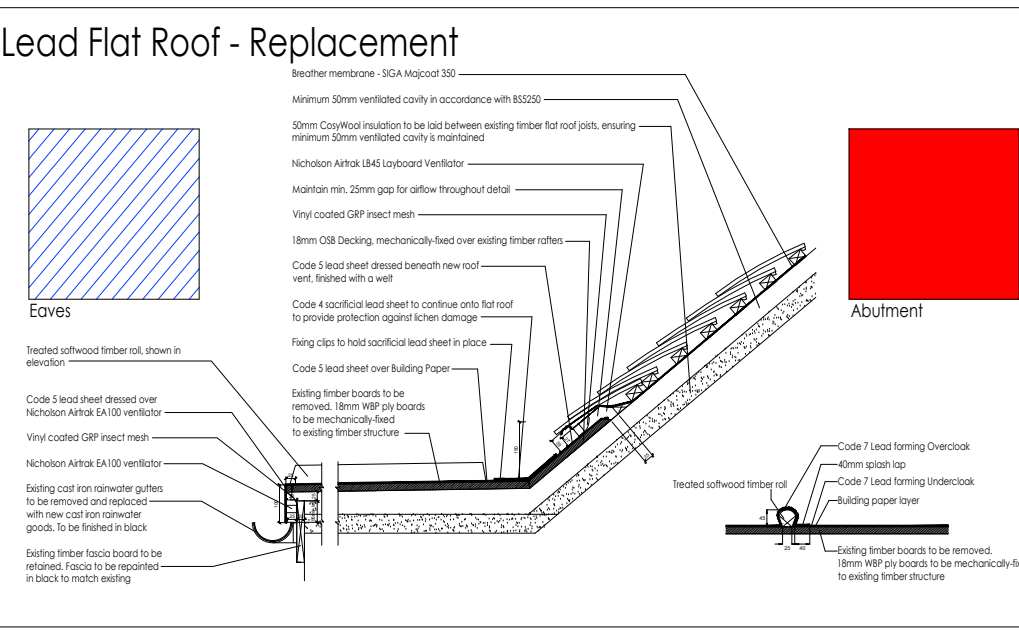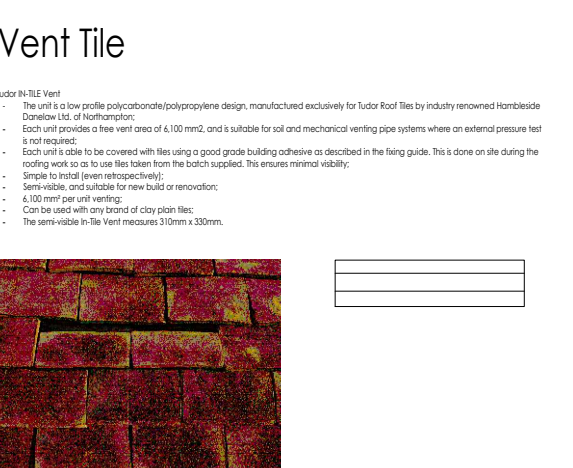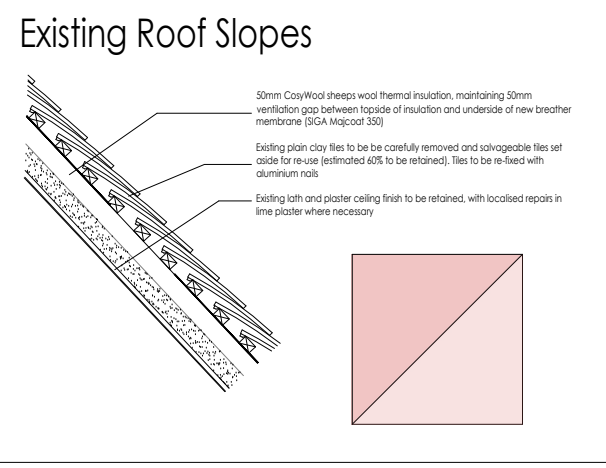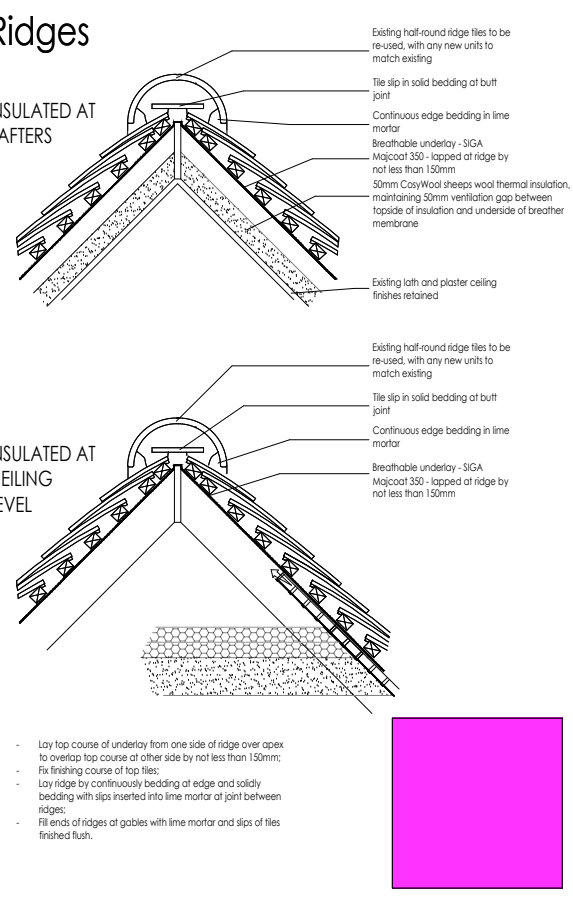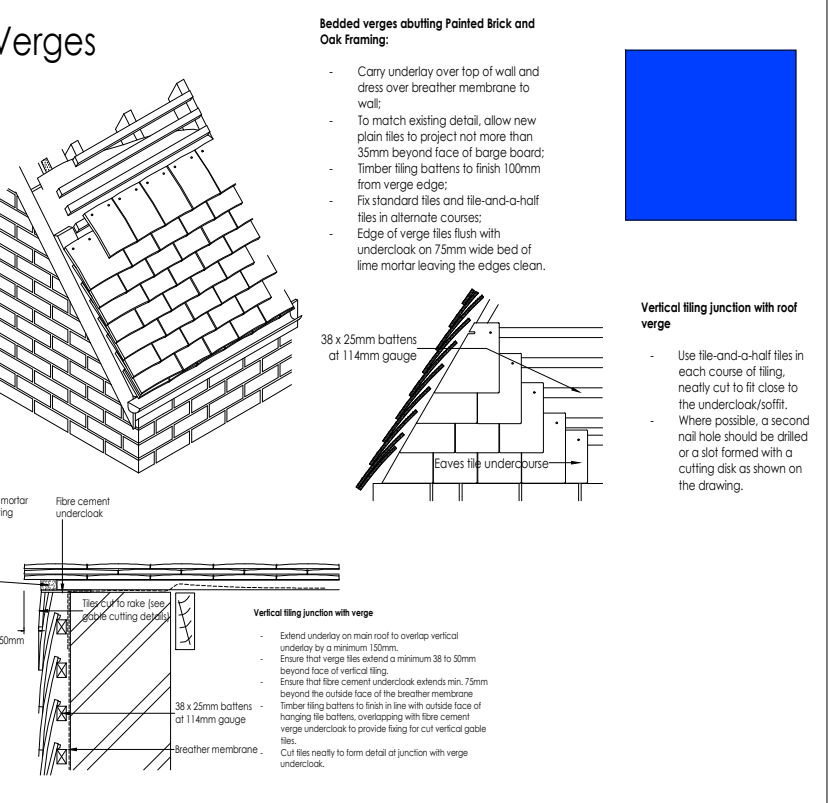

VISUAL SCALE 1:50 @ A1