
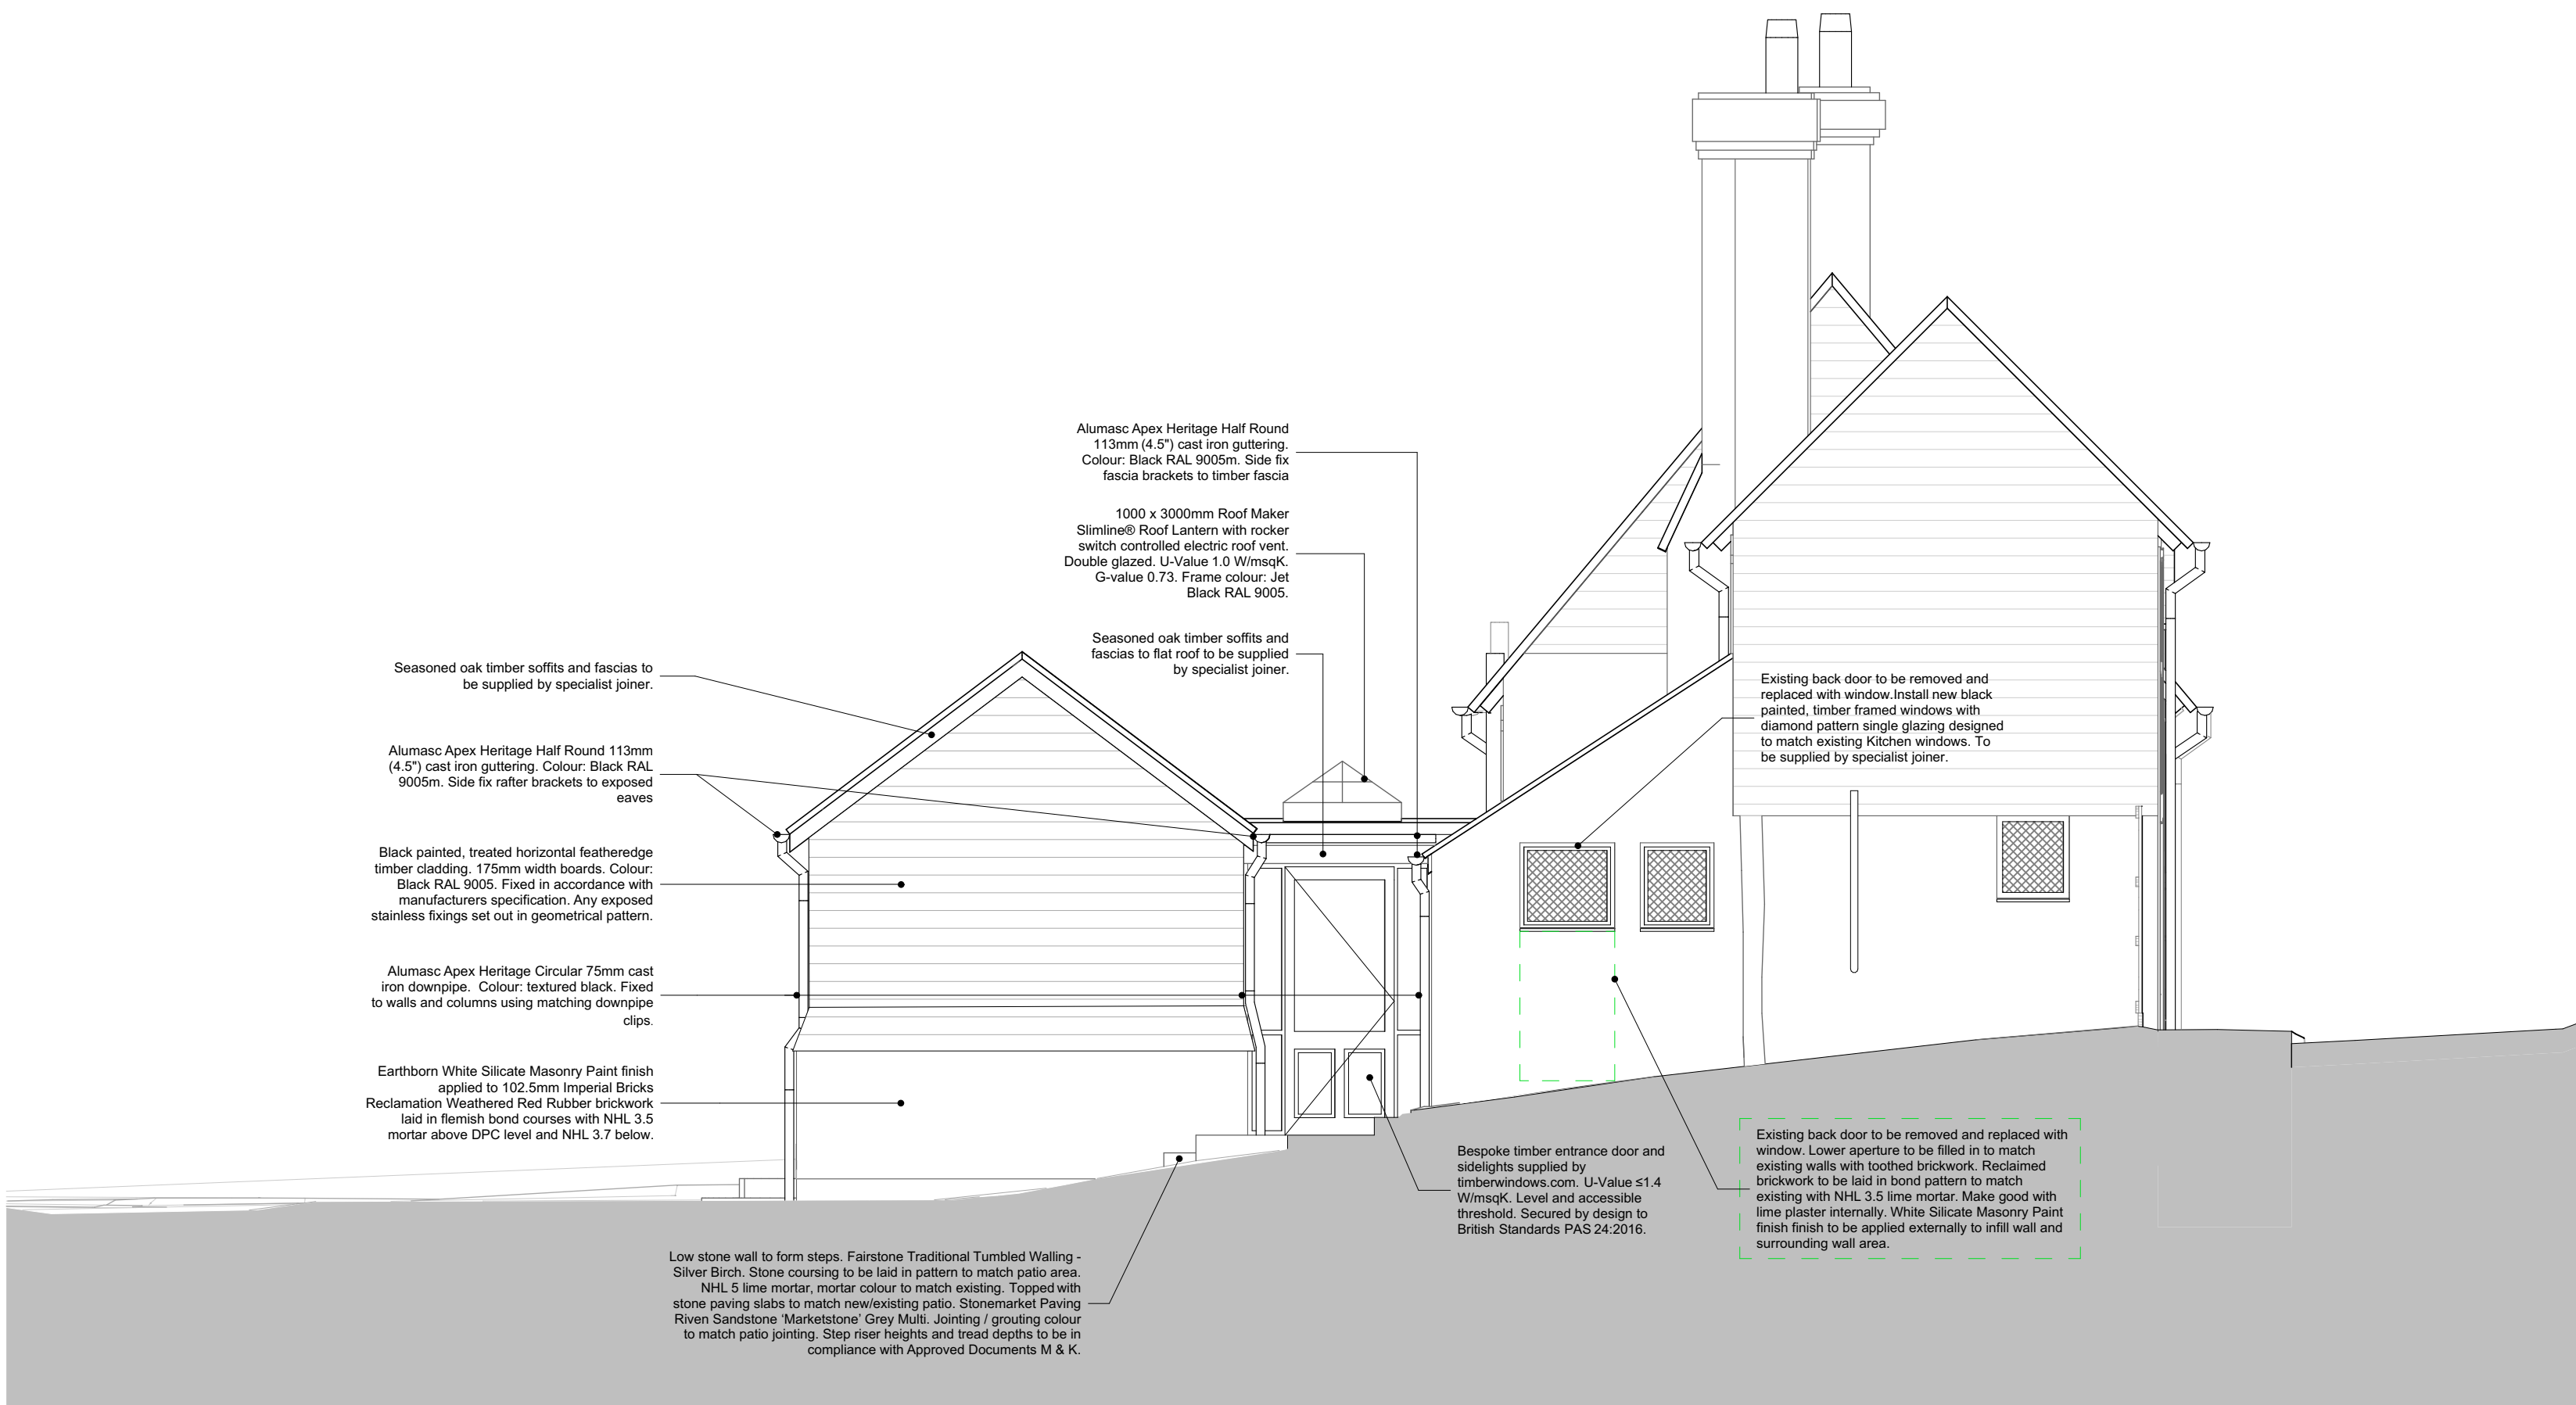


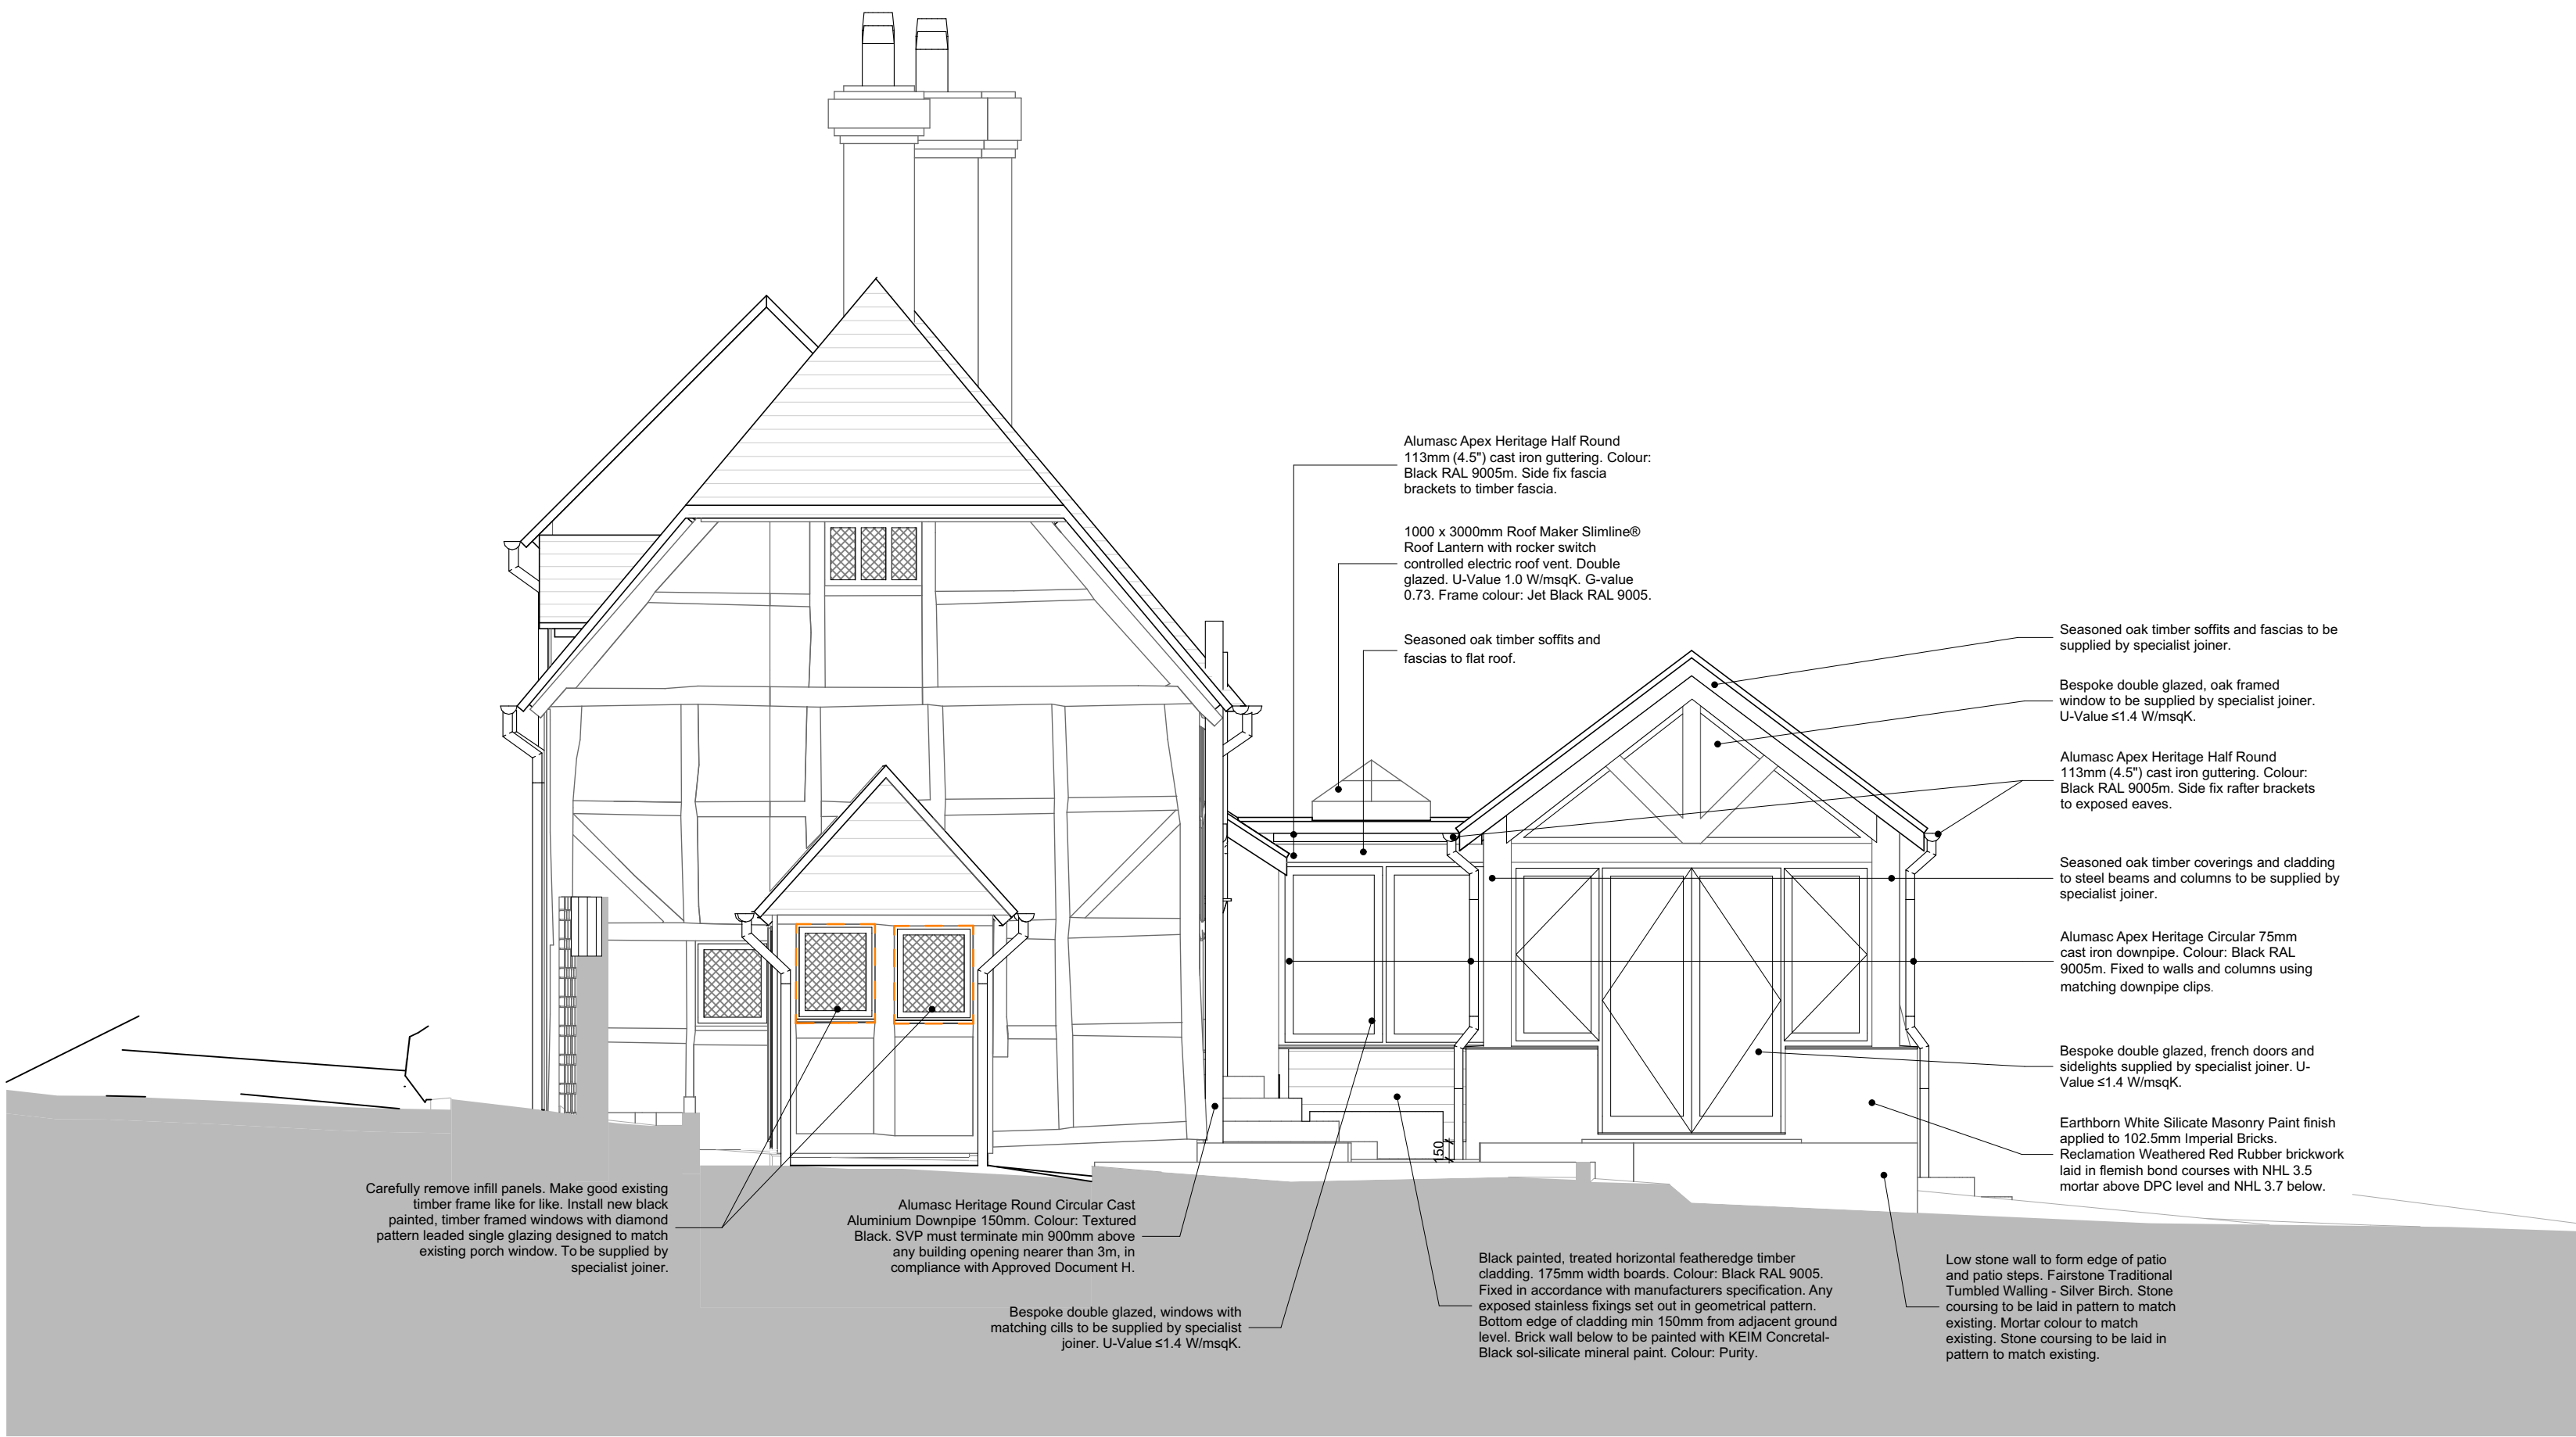

Do not take off this device until you are told to do so.

DOI: 10.1002/for

check all dimensions on site before any work

All goods, materials and workmanship must conform

to current building regulations, British standards and

Copyright of this drawing is to be retained by:

Ecoteclure Ltd and must not be reproduced without

1. All repairs are alterations to masonry including repointing to be carried out using lime based mortar. Natural Hydraulic Lime (NHL) is preferred to NHL31 and NHL31+.
2. All plaster and render repairs over masonry substrate to be carried out as 3 coat - scratch, float and finish coat using lime based mortar. Natural Hydraulic Lime (NHL) plasters/mortars.
3. All repairs to be carried out like for like unless otherwise stated. Plaster and render repairs to be carried out using reinforcement eg sisal, hair, polypropylene at a rate of 5kg/m³.
4. Plaster repairs laths used. Lath repairs to be installed using riven or sawn laths to match neighbouring historic work. Laths fixed with 30mm stainless steel/nickel nails. Laths installed in a staggered pattern. Plaster repairs to be carried out 3 coat - 1. Scratch/pricking up coat applied with firm pressure with 50% of coat pushed through laths to leave 10mm ribs behind laths. Pricking up coat mixed with fibre reinforcement eg sisal, hair, polypropylene at a rate of 5kg/m³.
5. Float coat with fibre reinforcement eg sisal, hair, polypropylene at a rate of 5kg/m³.
6. Finish coat. All coats using lime based mortar. Natural Hydraulic Lime (NHL) plasters/mortars.

1. INTERNAL PLASTERWORK
Mineral or clay paint over historic and lime based substrates only. Treatments to be compatible with vapour open substrates and construction only.

2. EXTERNAL MASONRY & RENDER WHERE APPLICABLE
Mineral paint over historic and lime based substrates only. Treatments to be compatible with vapour open substrates and construction only.

[illegible]

acotactura

Client: Emily and Rick Webster

RMW 5QW

Drawing No: 818/420B
