


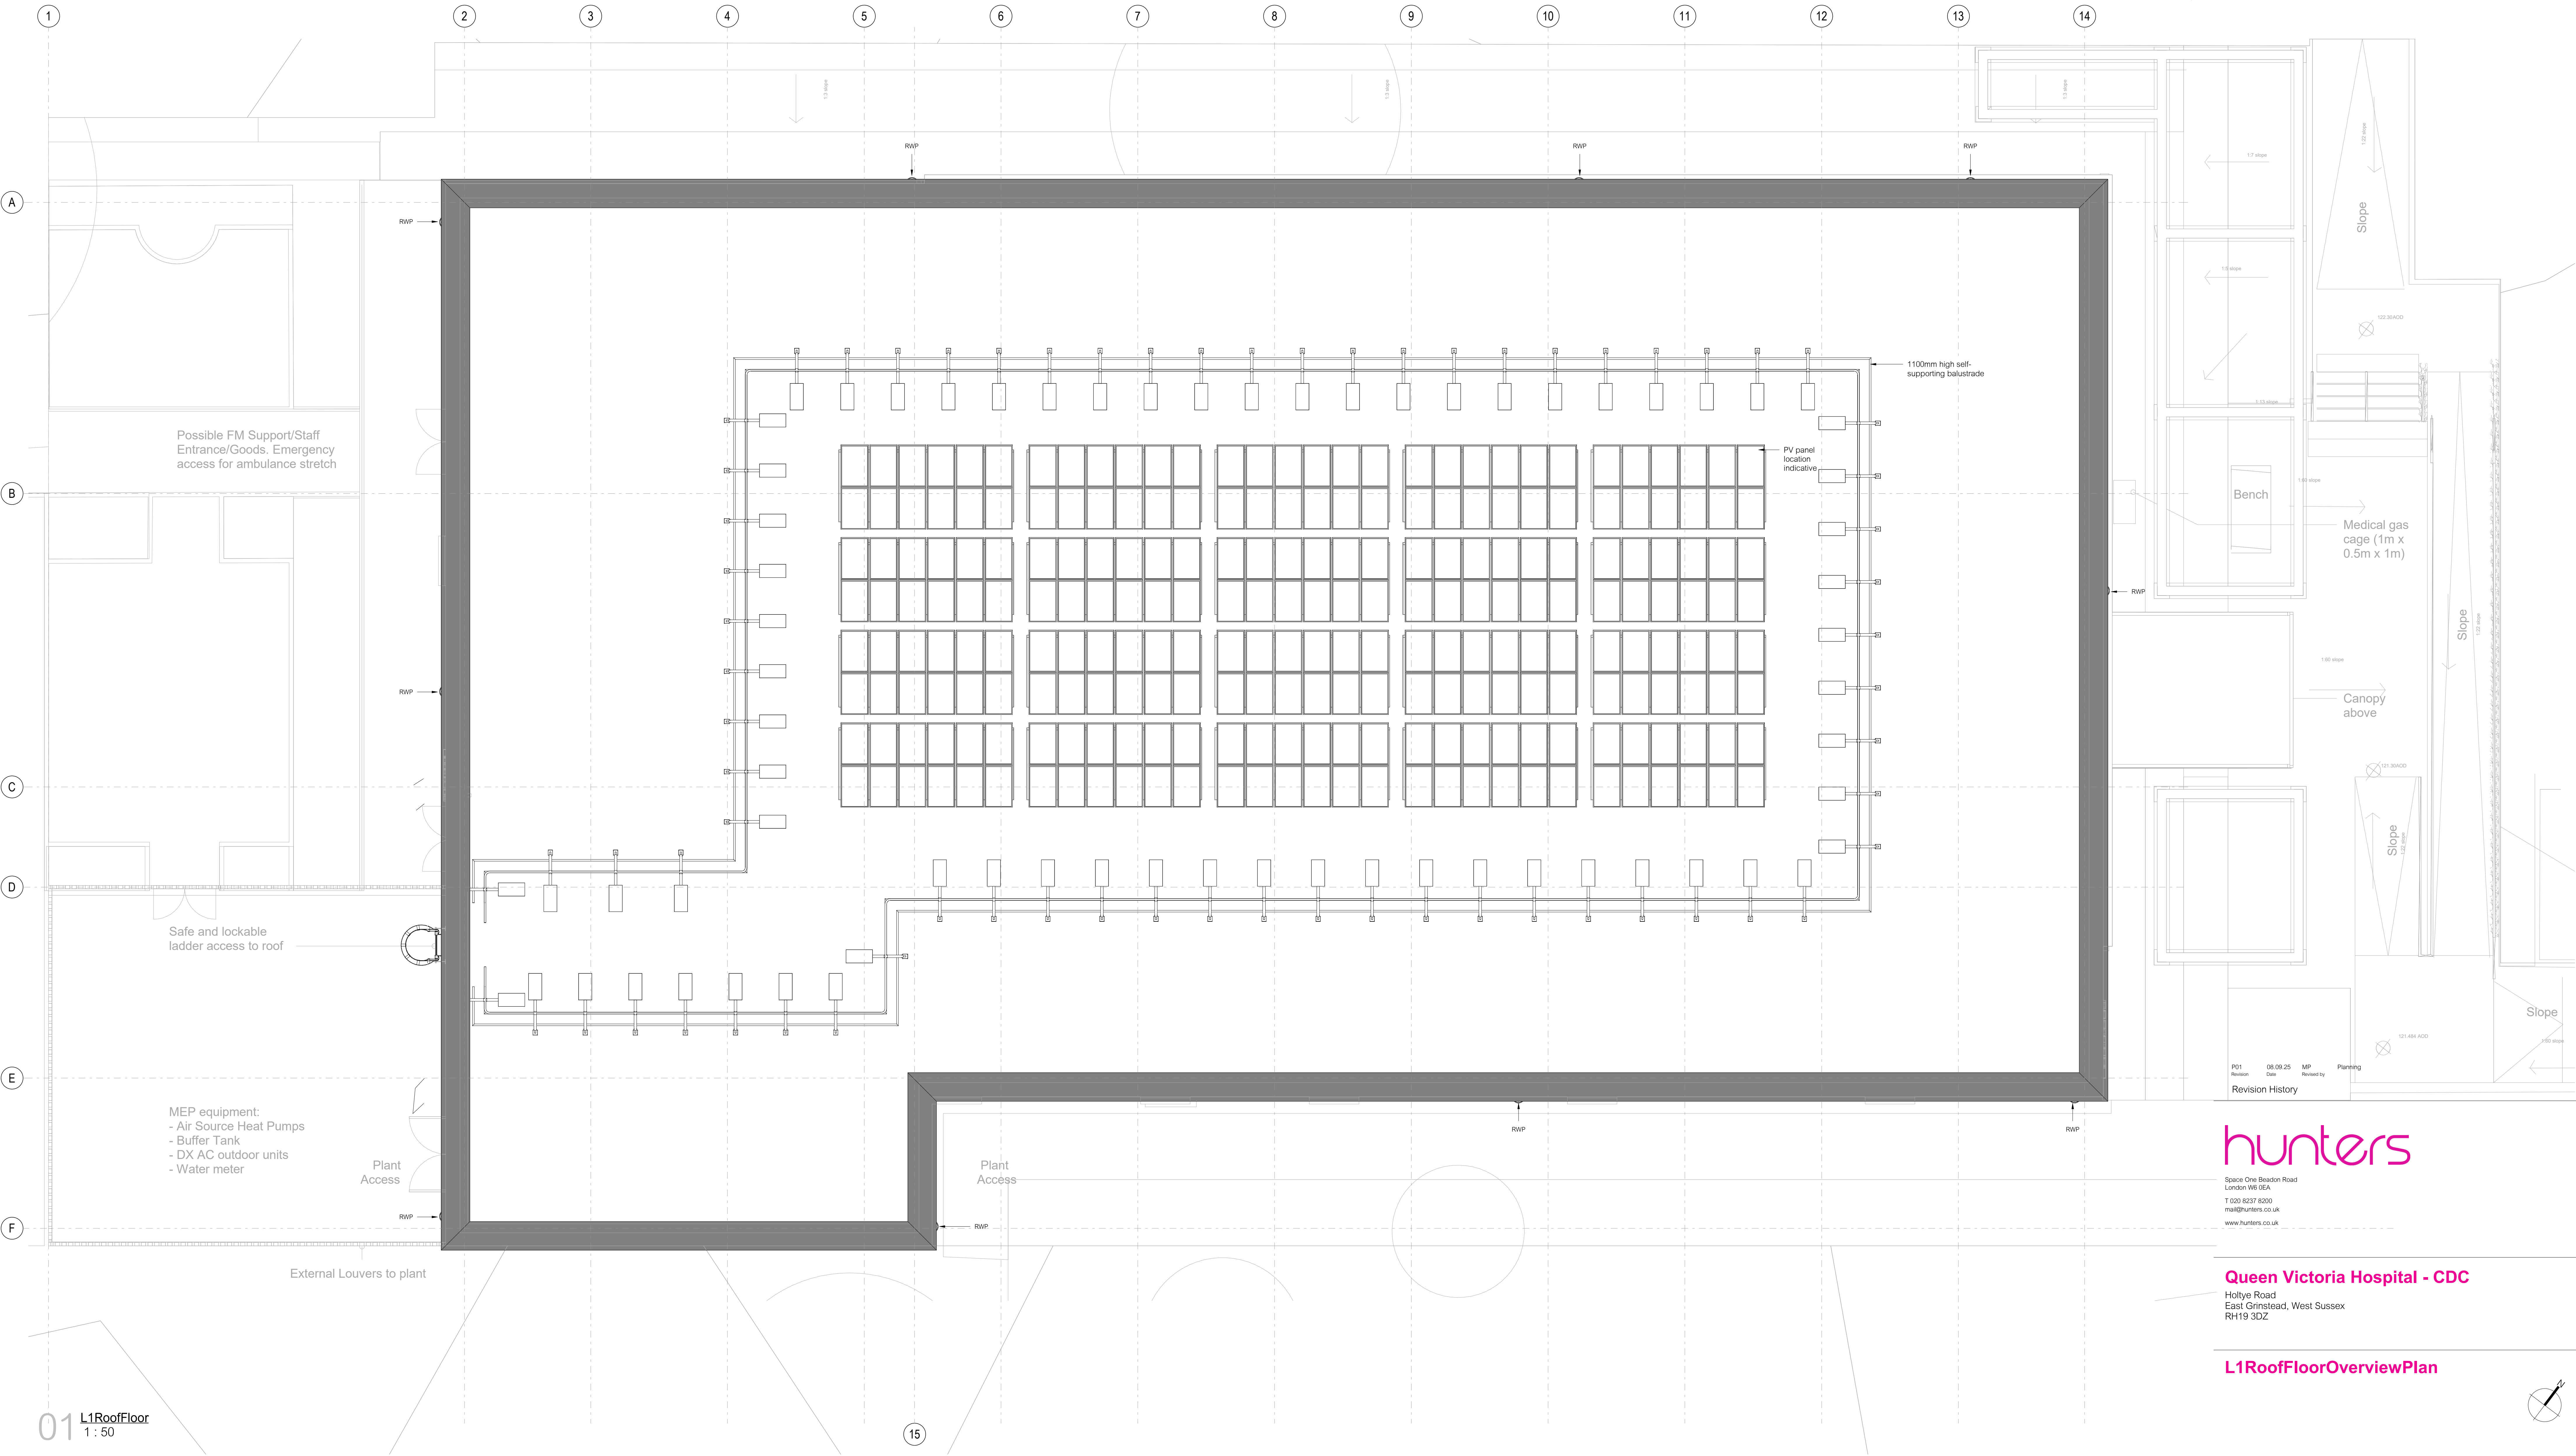

hunters

Space One Beaton Road
London W6 0EA
T 020 8237 8200
mail@hunters.co.uk
www.hunters.co.uk

Queen Victoria Hospital - CDC

Holtye Road
East Grinstead, West Sussex
RH19 3DZ

L1RoofFloorOverviewPlan

status code: S0

reason for issue: Planning

hunters project number:	client project number:	scale:	drawn by:	checked by:
M10750	N/A	1 : 50 @ A0	MM	VMG

drawing title:
M10750- HUN- XX- 01- DR- A- 050004

revision:	date:	revised by:
P01	08.09.25	MP
Planning		

0 0.5m 2m 5m
Scale: 1:50

All drawings are to be printed in colour.

model ref: C:\Revit Local\M10750-HUN-XX-050001-QVH-CDC.m martin30.YU.rvt

Use figured dimensions only. All levels and dimensions to be checked on site. This drawing is to be read in conjunction with all other relevant drawings and specifications. Hunters is a trading name of Hunter & Partners Limited. © Hunter & Partners Limited. All rights reserved.