


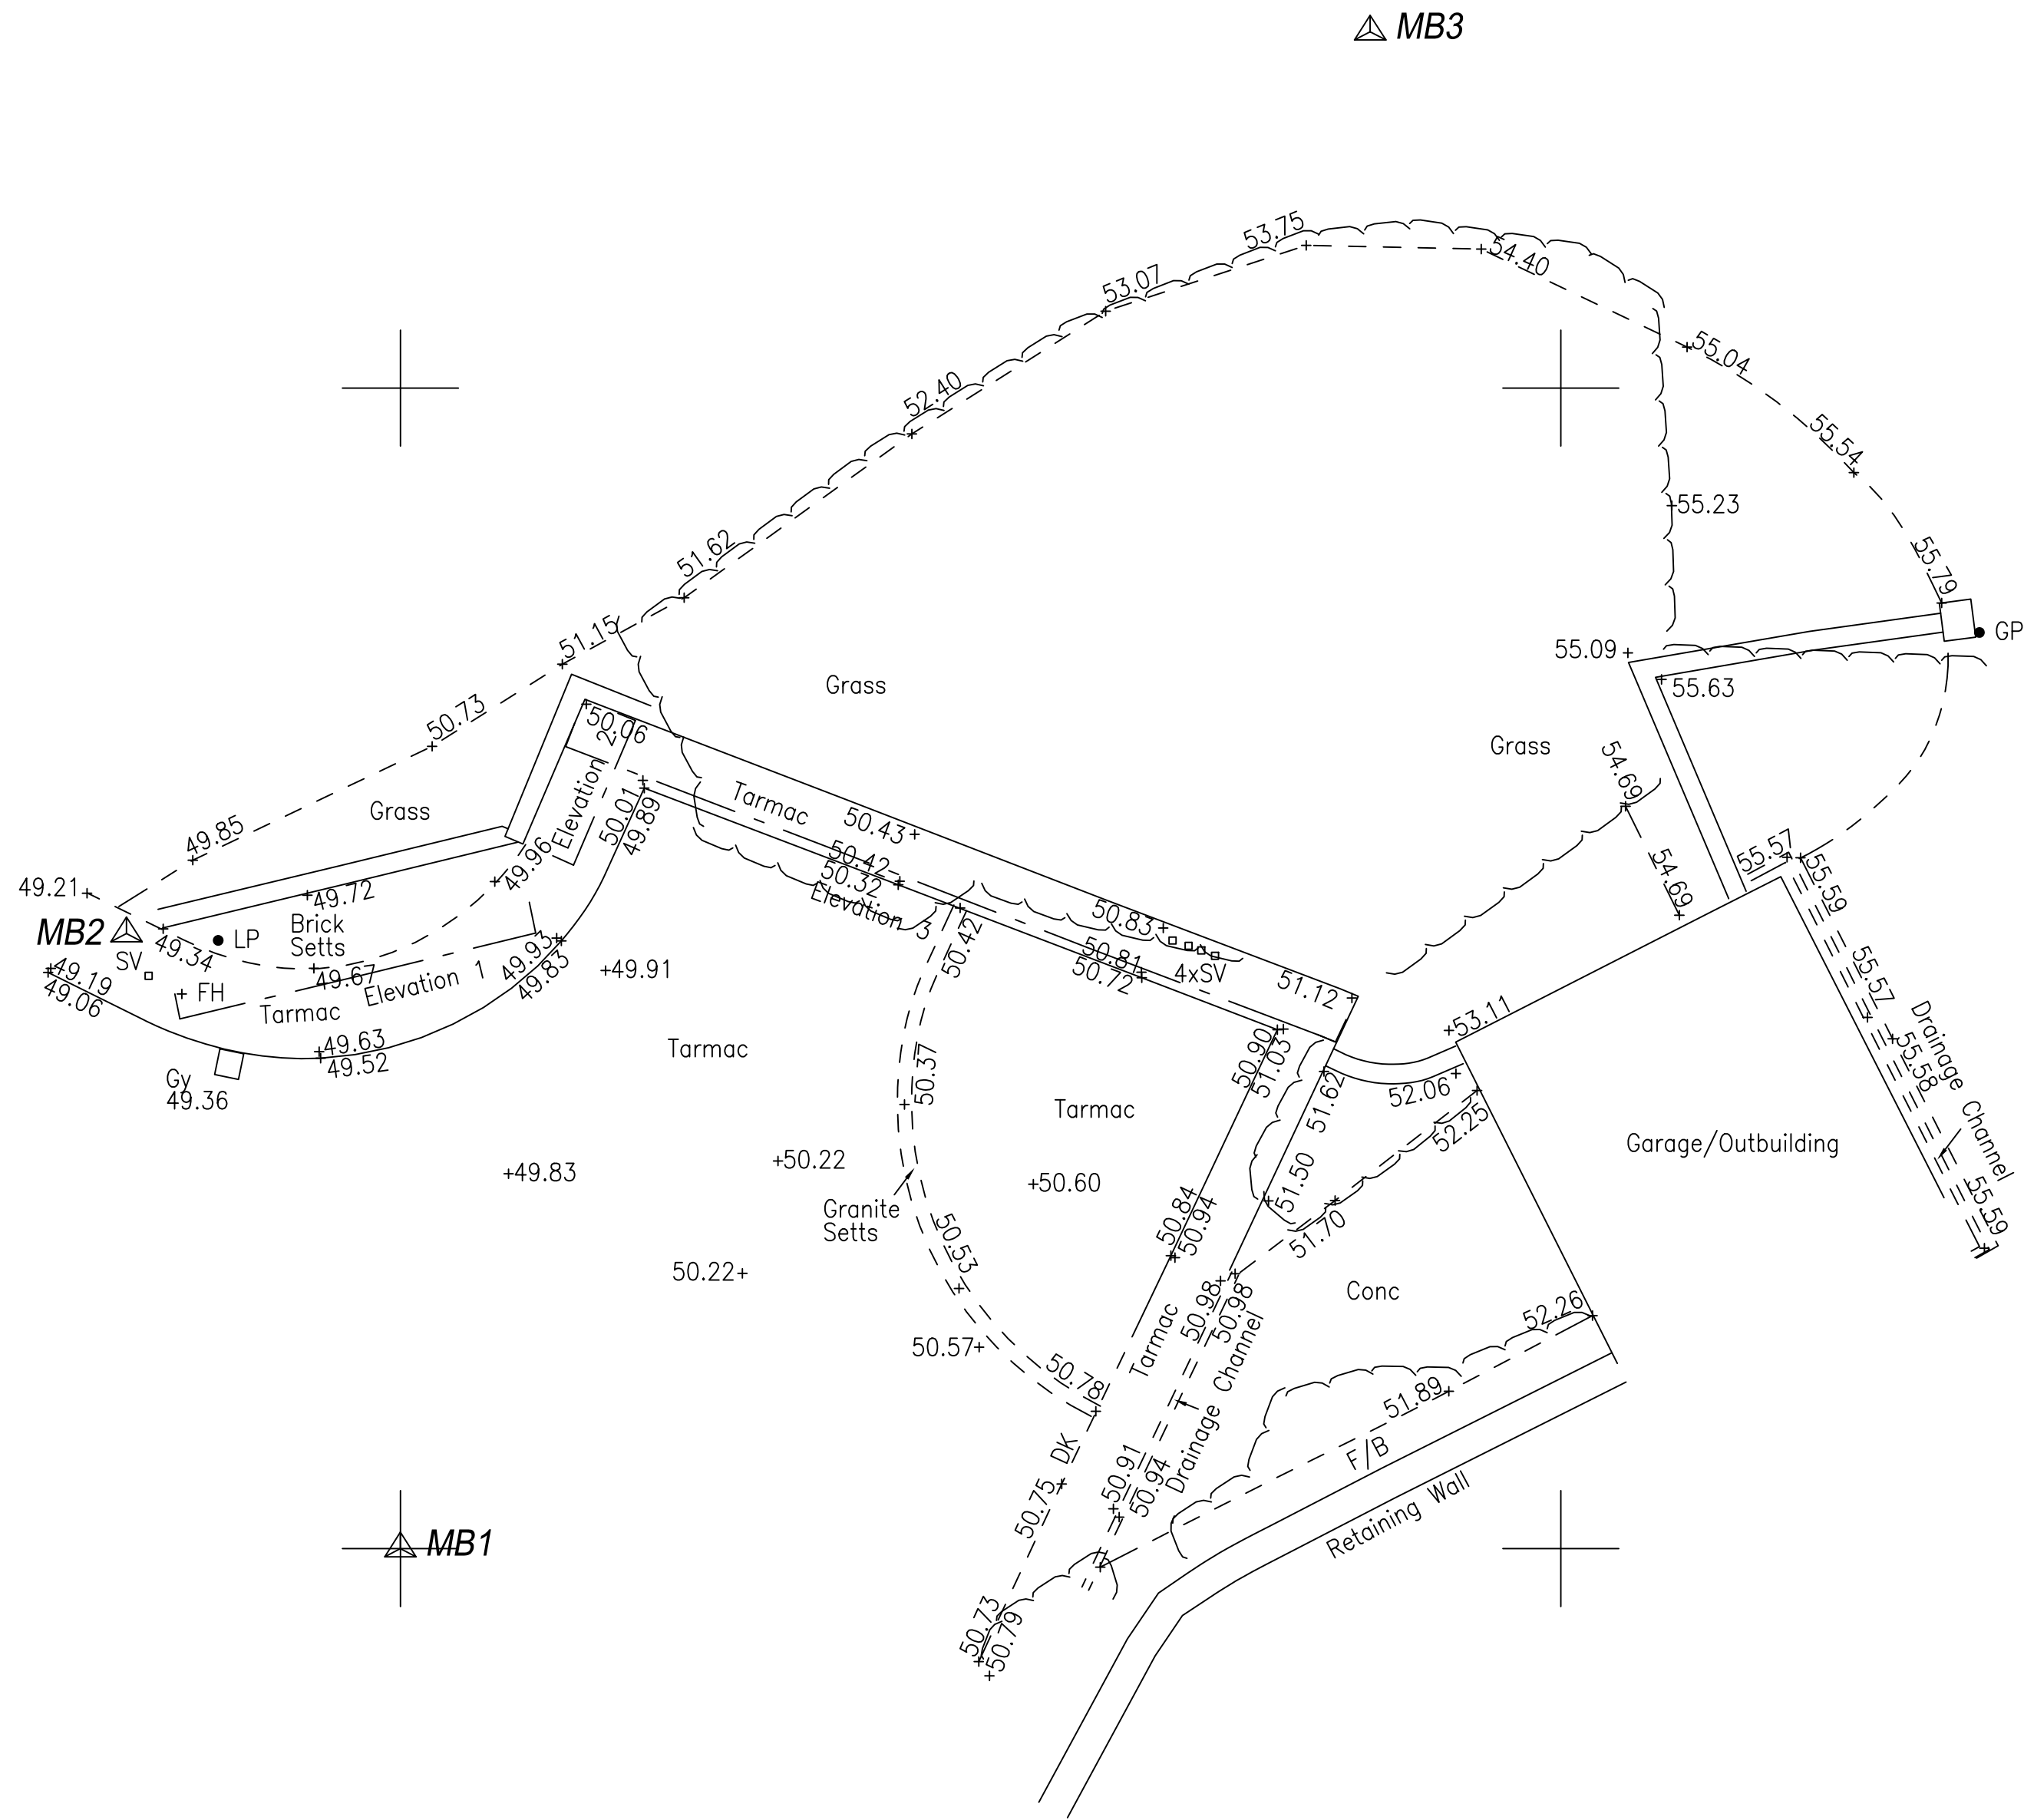

Important Information:

Any Drainage that has been investigated should be checked against statutory records to confirm details before proceeding with any design work.

We advise that an arborologist be appointed to correctly determine the species and condition of all trees surveyed prior to any design work.

All information contained in this drawing (including digital data) should be checked and verified prior to any fabrication or construction.

Survey Legend

FENCES		
BARBED WIRE FENCE	BWF	Tree
CORRUGATED IRON FENCE	CI	
CLOSE BOARD FENCE	CB	
CHESTNUT PALING FENCE	CP	Hedge
IRON RAILING FENCE	IR	
POST AND RAIL FENCE	PR	
POST AND RAIL FENCE	PR	
POST AND WIRE FENCE	PWF	
CHAIN LINK FENCE	CL	Walls
LARCH LAP FENCE	LL	
INTERWOVEN FENCE	IWF	
WIRE MESH FENCE	WM	
ABBREVIATIONS		
BELLWIND	Bw	MARKER
BRITISH TELECOM IC	BT	NOTICE BOARD
CONCRETE PAVING SLABS	CPS	PARKING METER
COVER LEVEL	CL	ROAD NAME PLATE
DROP KERB	DK	ROAD SIGN
ELECTRIC INSPECTION COVER	EC	RODDING EYE
ELECTRICITY POLE	EP	RETAINING WALL
FIRE HYDRANT	FH	RAINWATER PIPE
FLOWER BED	FB	STOP VALVE
FOOTPATH	FP	TELEGRAPH POLE
GAS VALVE	GV	TELEPHONE CALL BOX
GULLY	Gy	TRAFFIC LIGHT
INSPECTION COVER	IC	UNABLE TO LIFT
PIPE INSET LEVEL	IL	UNKNOWN
KERE OUTLET	KO	VENT PIPE
MAN HOLE	MH	WATER METER
THRESHOLD	TH	DRAINAGE

Tree Schedule

A	02/02/26	JM	Amendment by Client
Rev	Date	By	Amendment



Grid: Local Grid
Levelling: Arbitrary Datum Based On Station MB1
Value Used 50.00m

Drawing Title:
Topographical Survey

Site Address:
Barrington House
RH16 2DW

Client:
Simon Weeden

Surveyor	MB	Drawn By	BP	Verified By	AF	Date	13.06.22
CM No:	CT/22101	Rev:	A				
Scale:	1:100m @ A2	Date:	June 2022				

Cadmap Ltd
Unit 131 Dunsfold Park
Cranleigh
Surrey, GU6 8TB
T: 01483 429385
E: info@cadmap.co.uk
W: www.cadmap.co.uk