

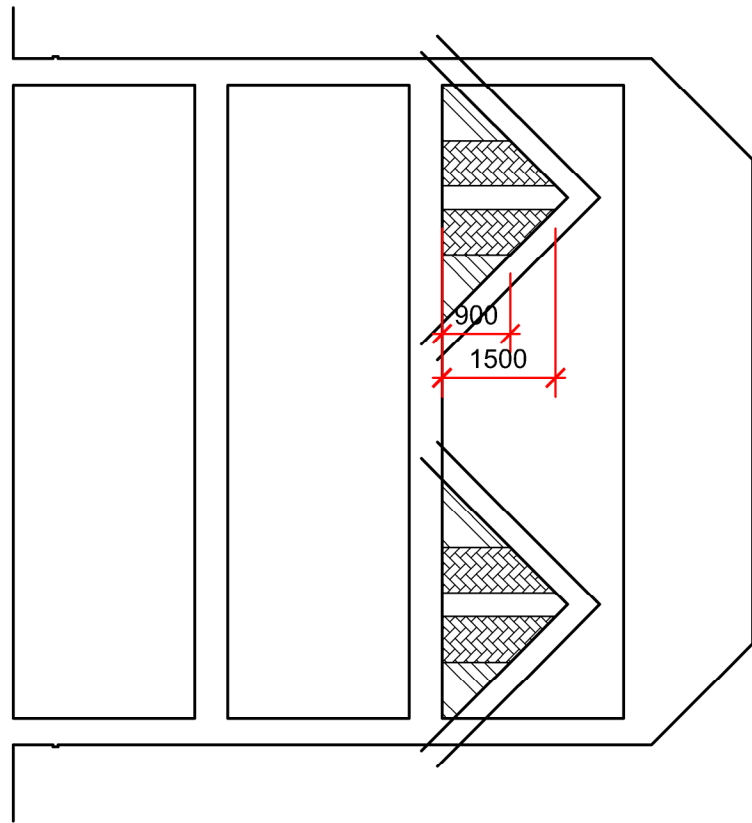
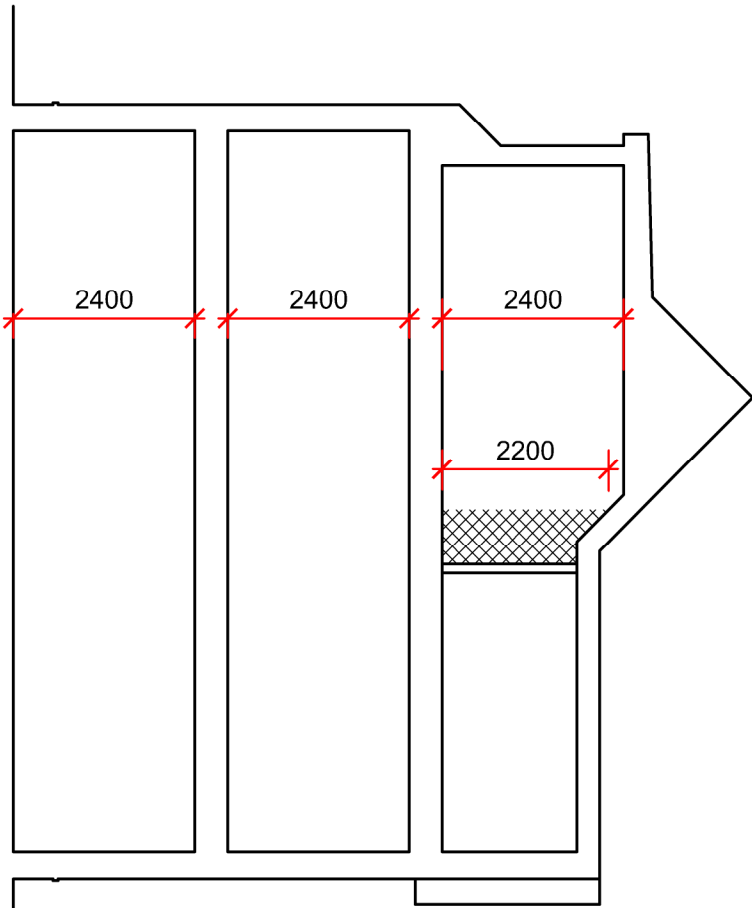
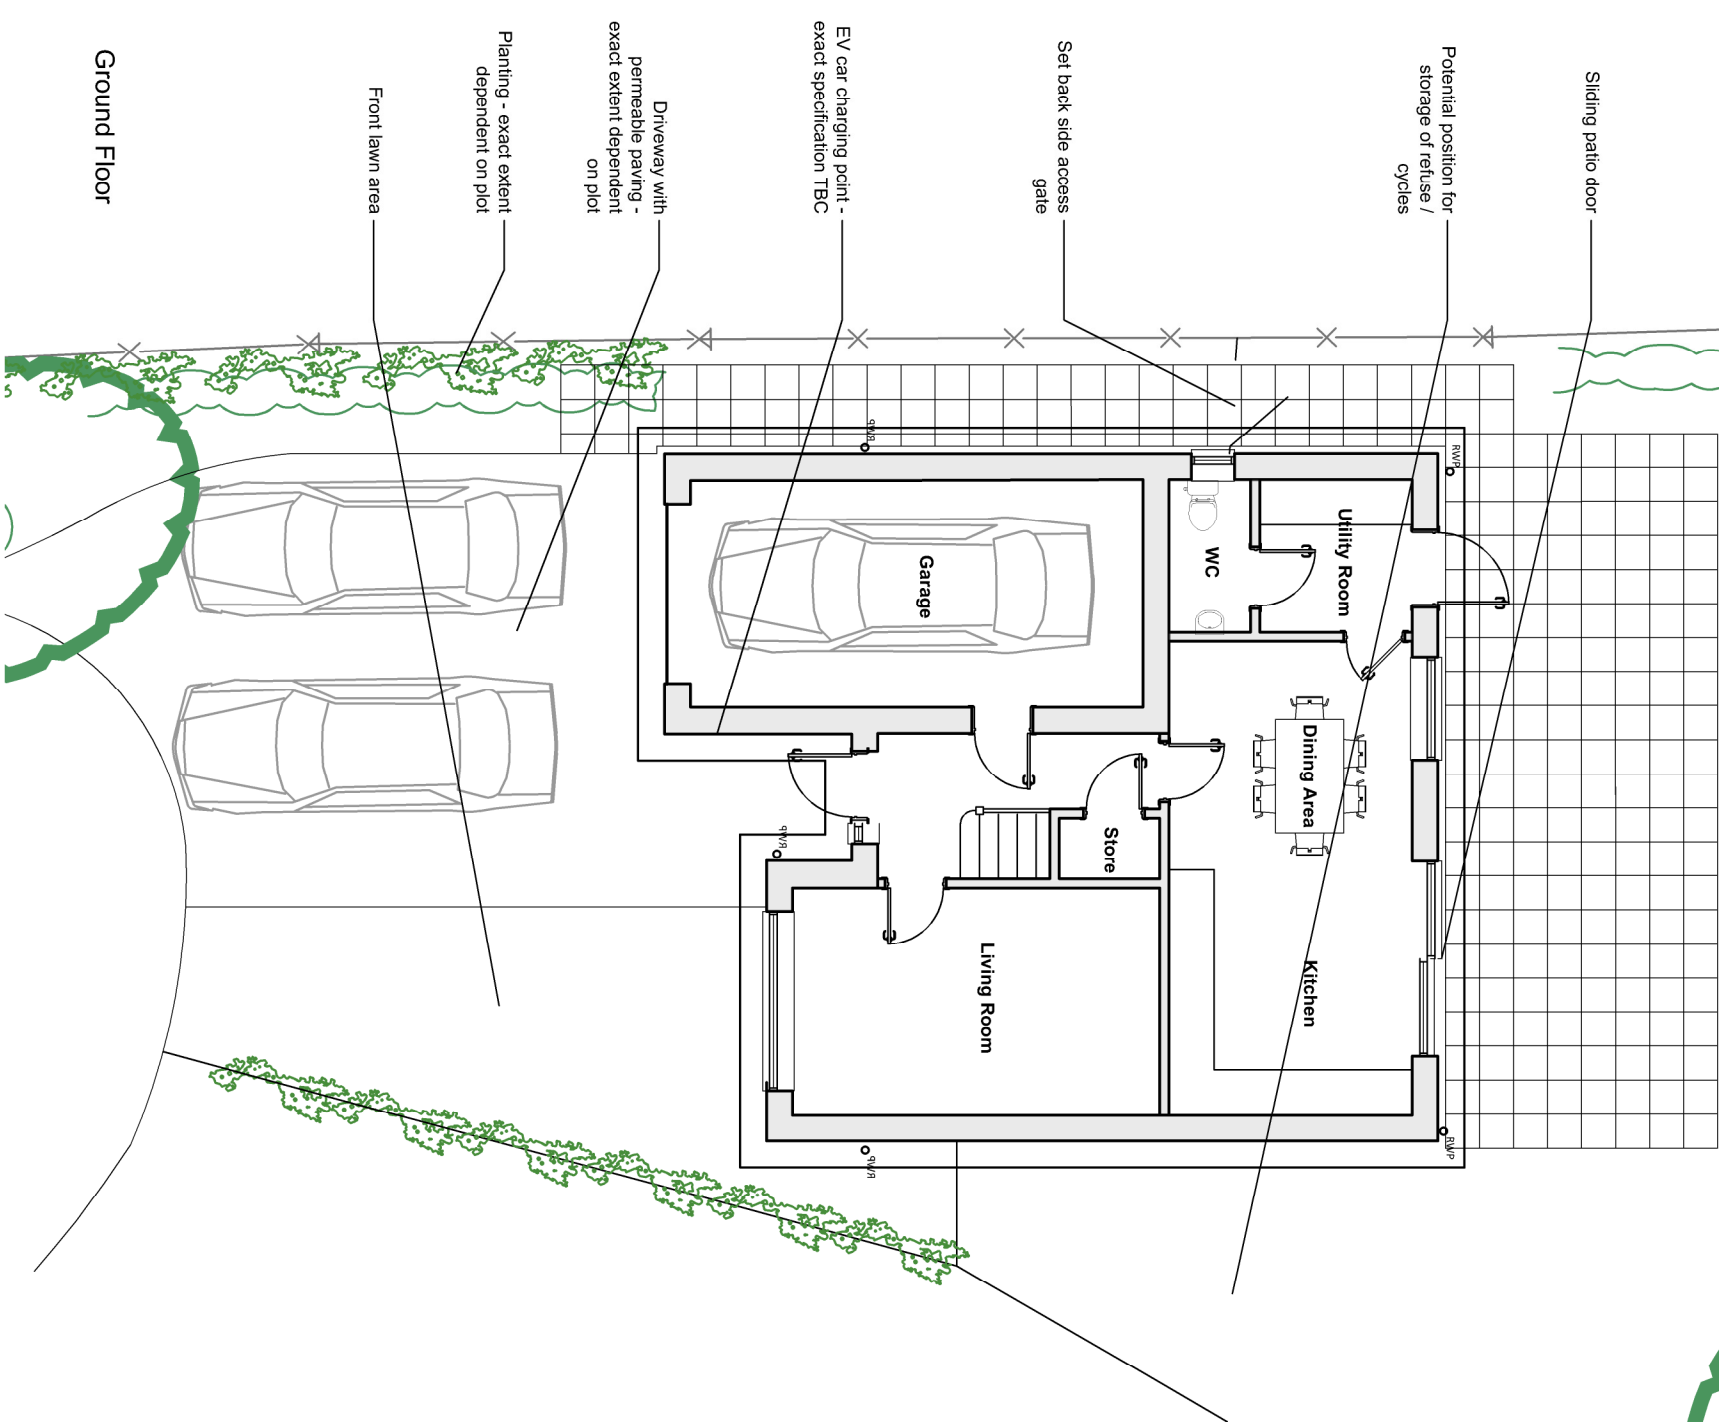
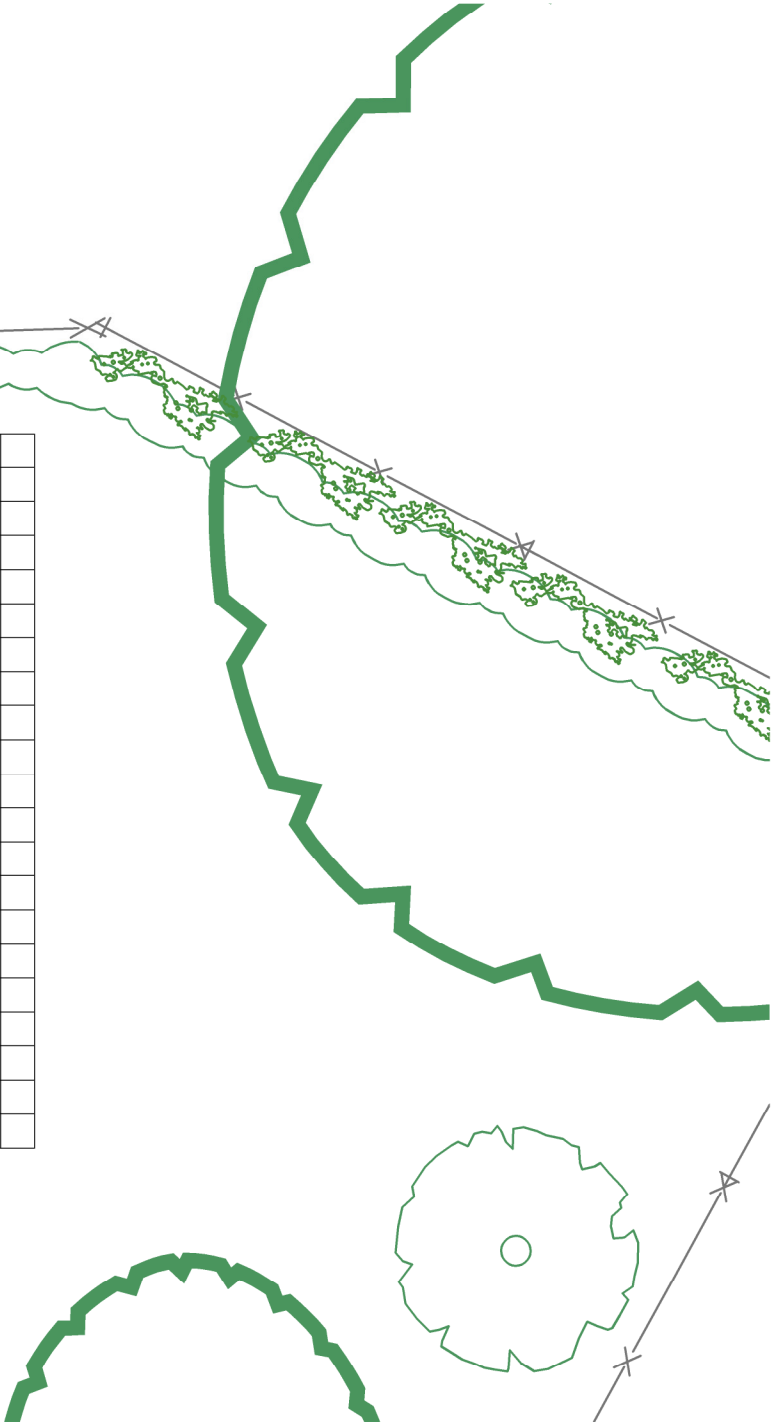


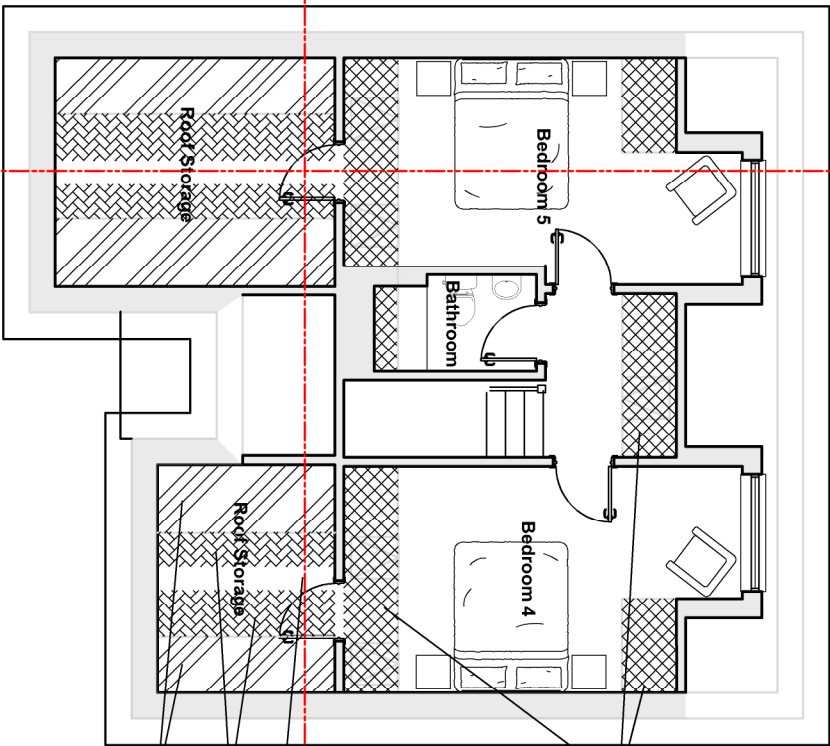

Typical Section A

Typical Section B

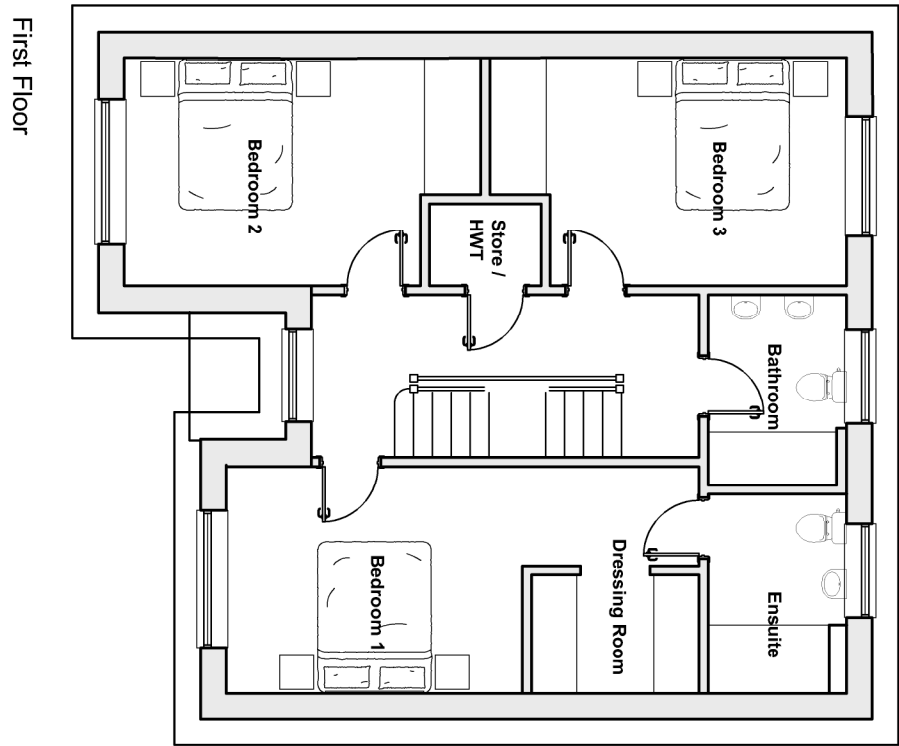


Second Floor

Areas	
Ground Floor	49.9sqm (not inc garage)
First Floor	70.3sqm
Second Floor	59.0sqm
Total	179.2sqm

First Floor	
Kitchen Diner	20.4sqm
Living Room	14.9sqm
Utility	4.1sqm
WC	2.2sqm
Store	1.1sqm
Garage	18.4sqm

Second Floor	
Bedroom 1	18.4sqm
En-suite	4.9sqm
Bedroom 2	13.2sqm
Bedroom 3	13.3sqm
Store	1.9sqm
Bathroom	4.9sqm

Total roof storage calculated using the 50% area when ceiling between 900-1500mm.
Above 1500mm taken as 100%

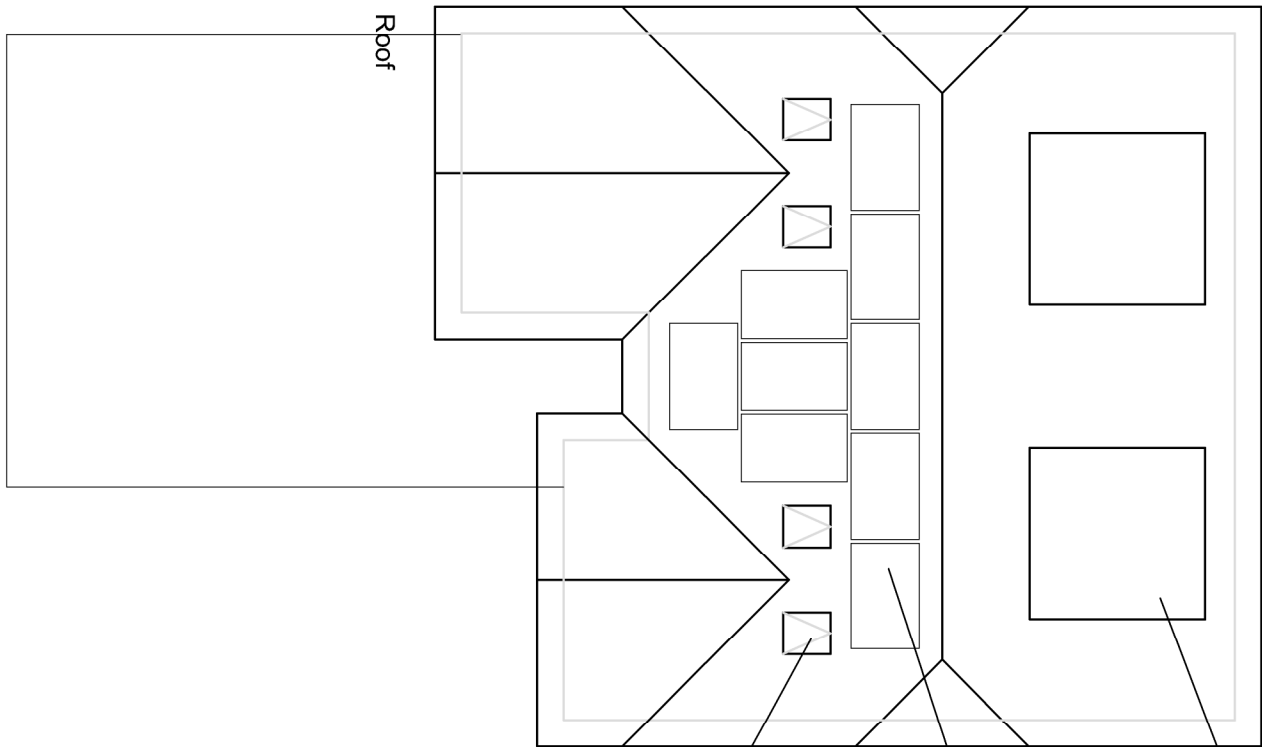

Roof