


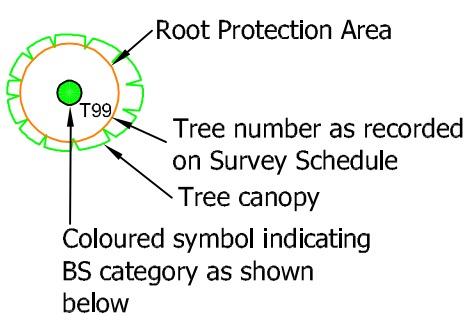


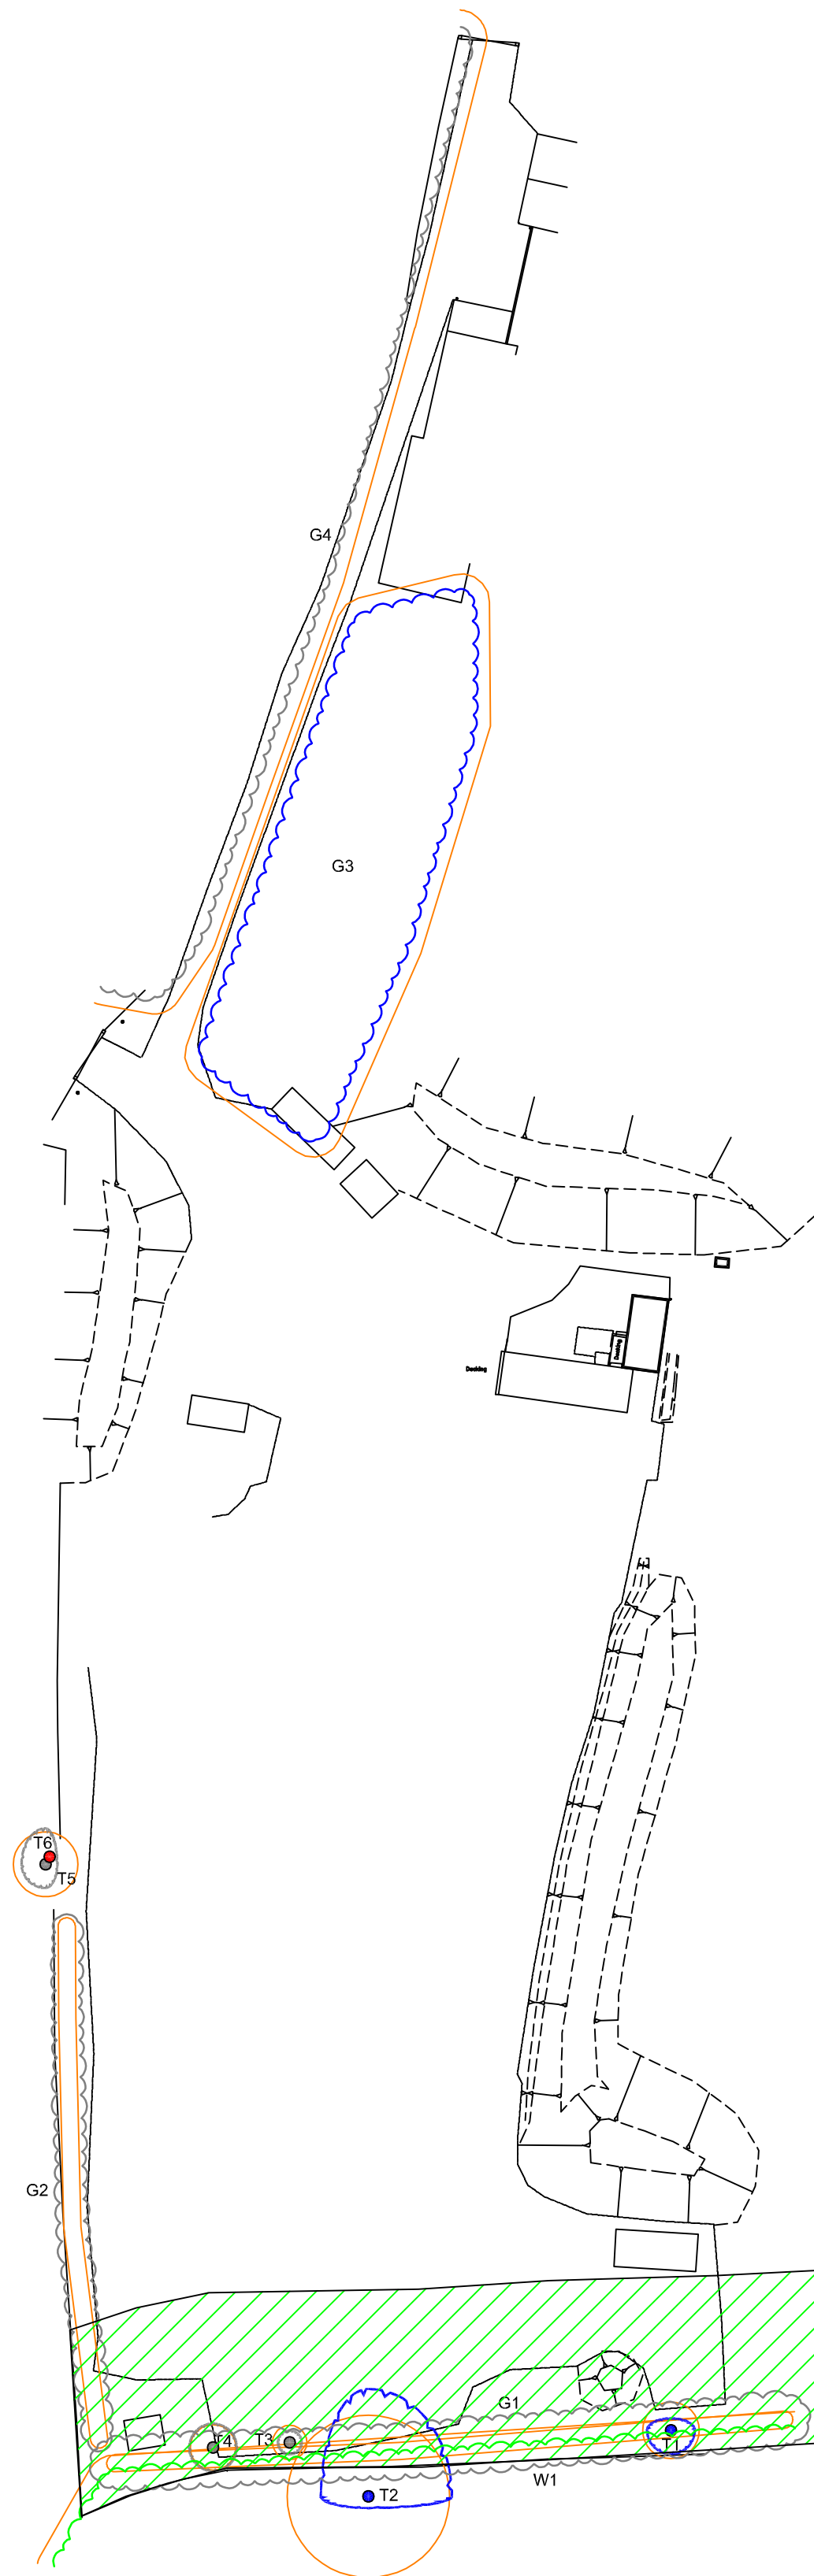


Underlined tree tags denote tree located by eye

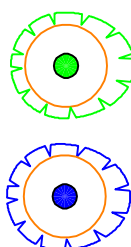


Category A tree
BS5837 2012

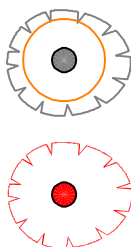

Category B tree
BS5837 2012

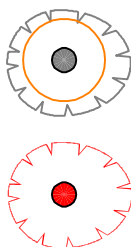


Category C tree
BS5837 2012

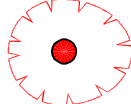

Category U tree
BS5837 2012



Group of Trees/Hedge
Colours same as BS5837 2012 categories for trees (above)

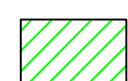

Area of 15 metre buffer from adjacent replanted ancient woodland

The above BS categories are judgements of quality and value based on the contribution each tree would be expected to make over a given period of time, categories A, B and C being high, moderate and low respectively. Category U represents trees that, in their current context, should be removed for sound arboricultural reasons. For exact definition of BS categories refer to notes accompanying schedule.



Project	Land South of Floran Farm, Hophurst Hill, Crawley Down
Drawing	Tree Constraints Plan
Date	28.01.17
Ref	24-1860-TCP
Drawn	NT
Checked	DR
Client	WS Planning and Architecture
Scale	1:500@A2