



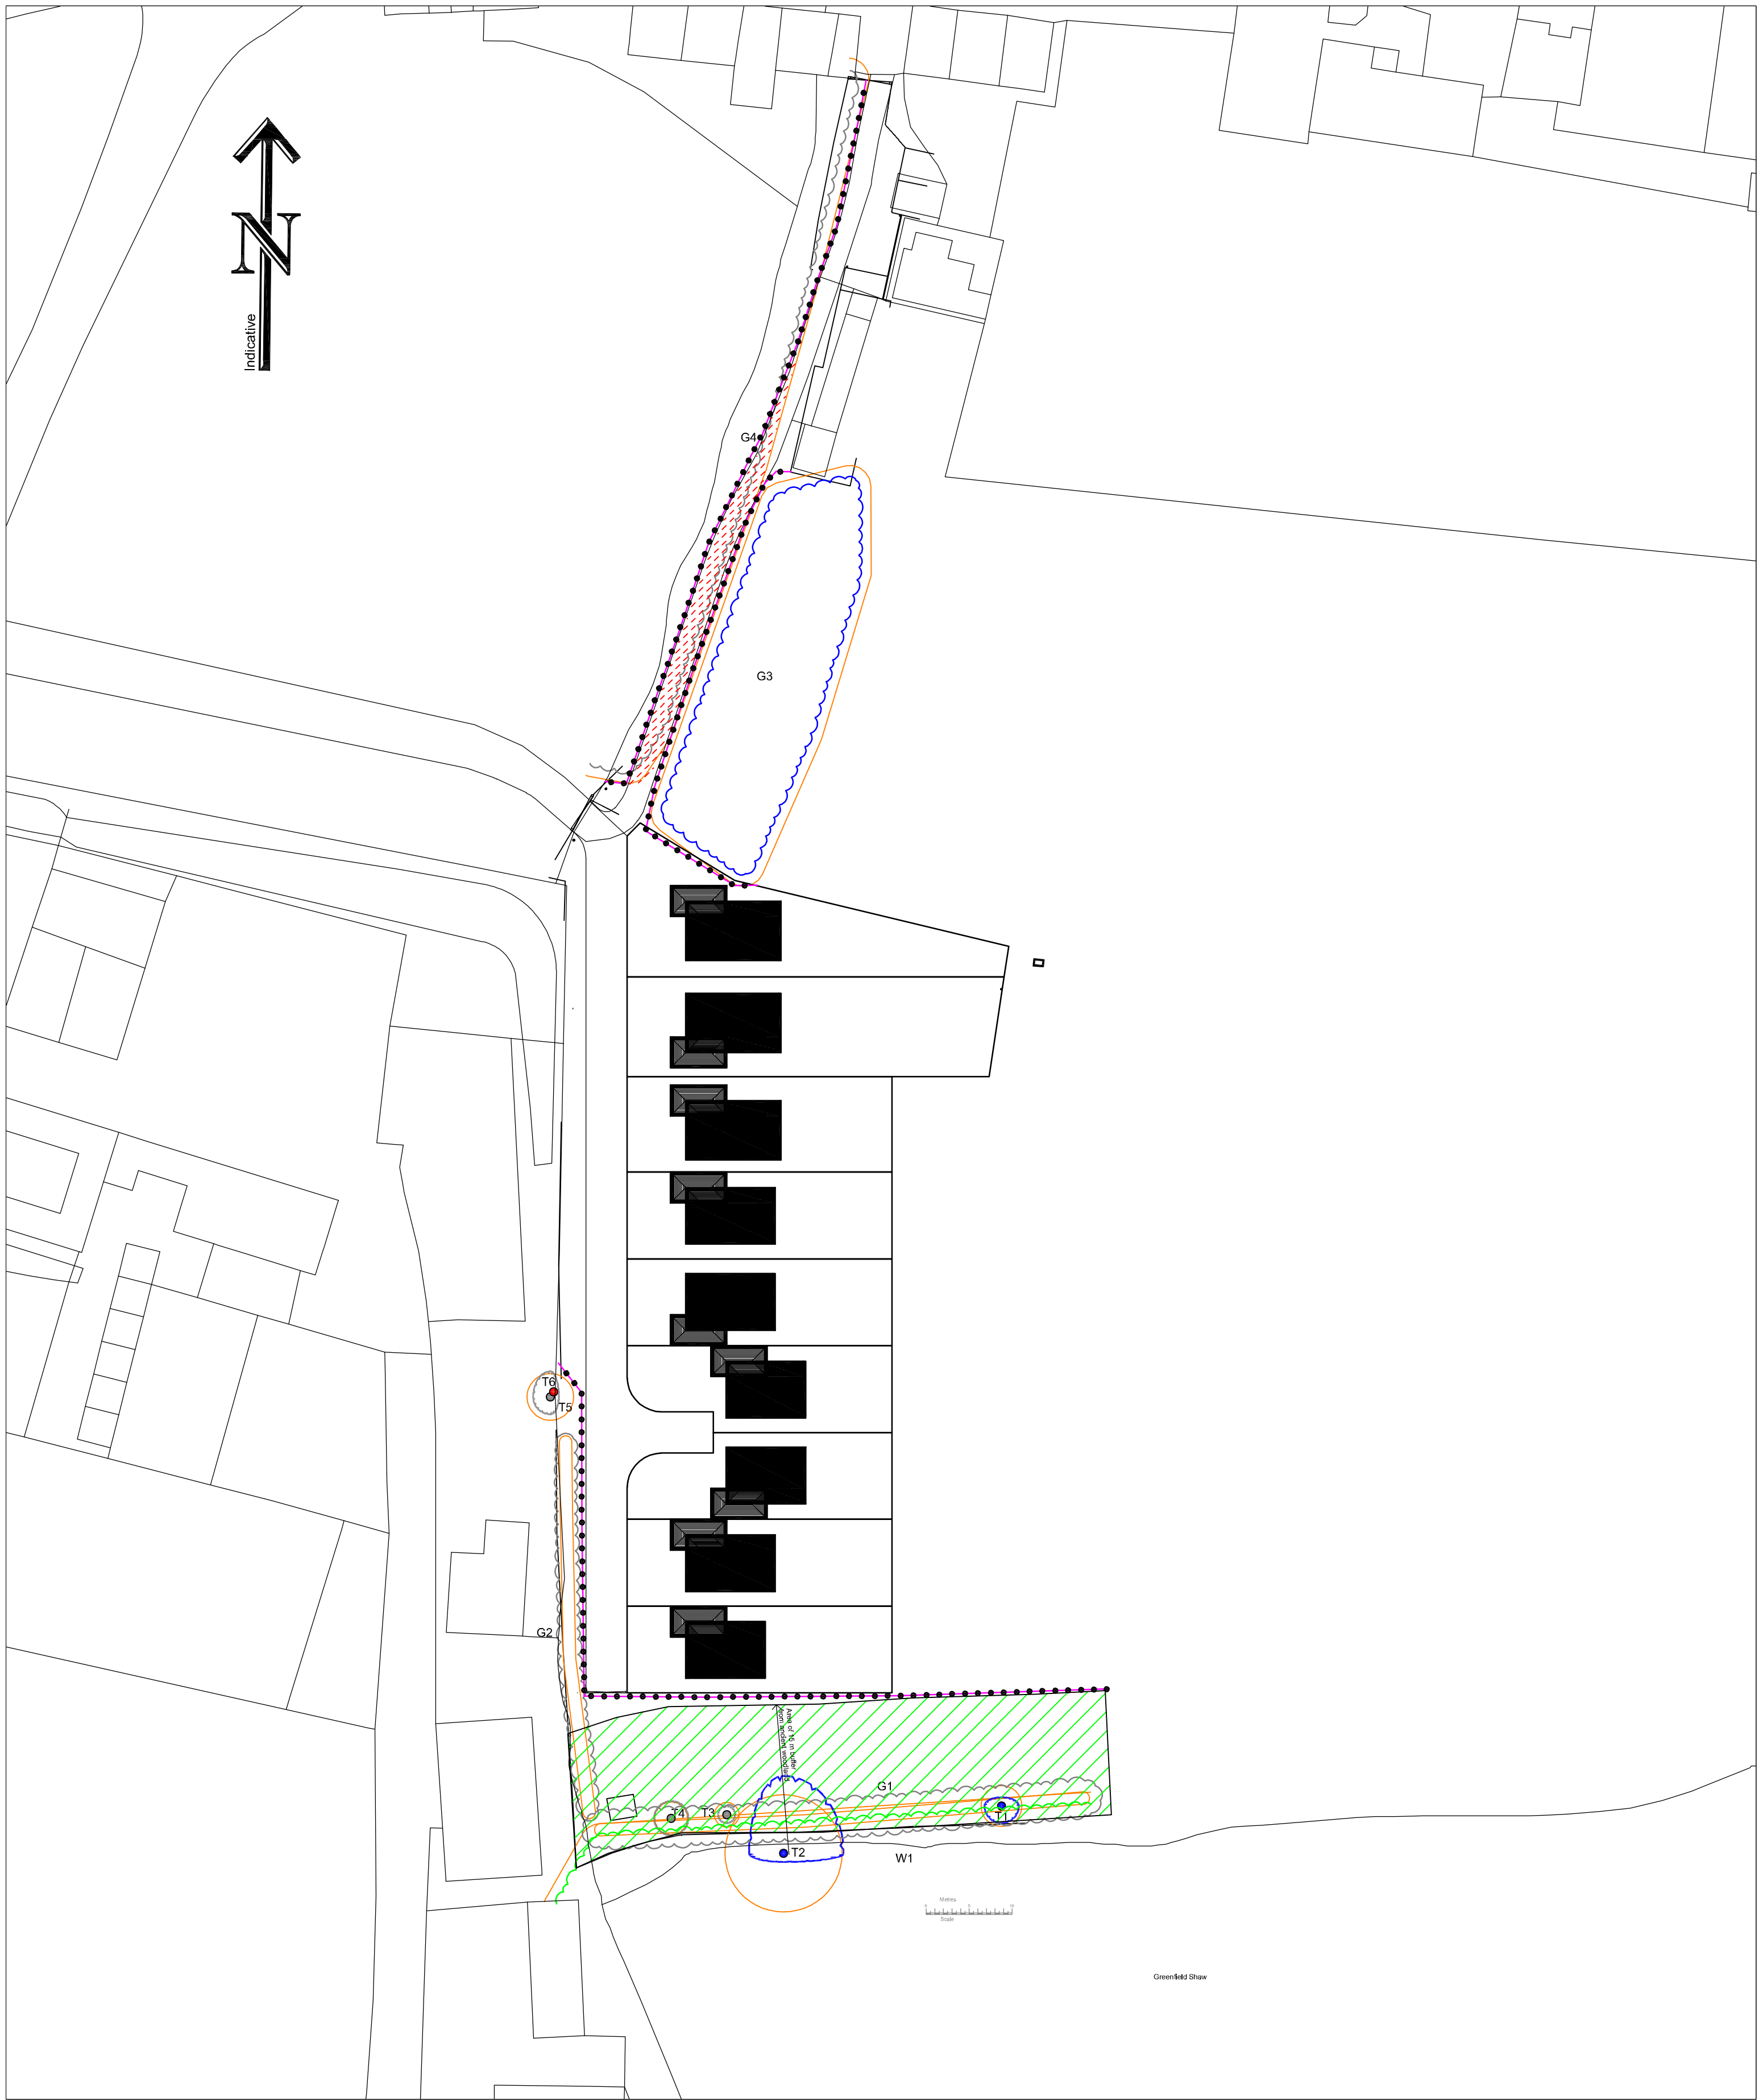


Tree Categories

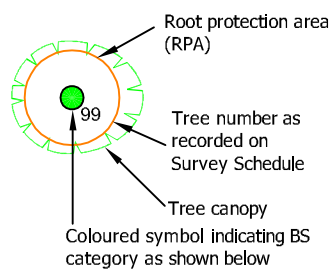

- Category A tree
BS5837 2012
- Category B tree
BS5837 2012
- Category C tree
BS5837 2012
- Category U tree
BS5837 2012


Arboricultural Strategy

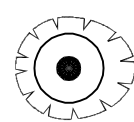


Tree to be retained
Colour reference in accordance with the categories defined by BS:5837




Tree group/woodland to be retained
Colour reference in accordance with the categories defined above

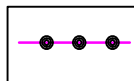

Line along which Tree Protection Barrier should be installed. Refer to accompanying report for specification

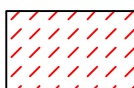

Area of existing hard surface to remain in situ and used as a sub base for the proposed re-surfacing

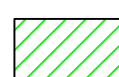

Area of 15 metre buffer from adjacent replanted ancient woodland



Project	Land South of Floran Farm, Hophurst Hill, Crawley Down
Drawing	Tree Protection Plan
Date	20.02.26
Ref	24-1860-TPP
Drawn	NT
Checked	DR
Client	WS Planning and Architecture
Scale	1:500@A2