


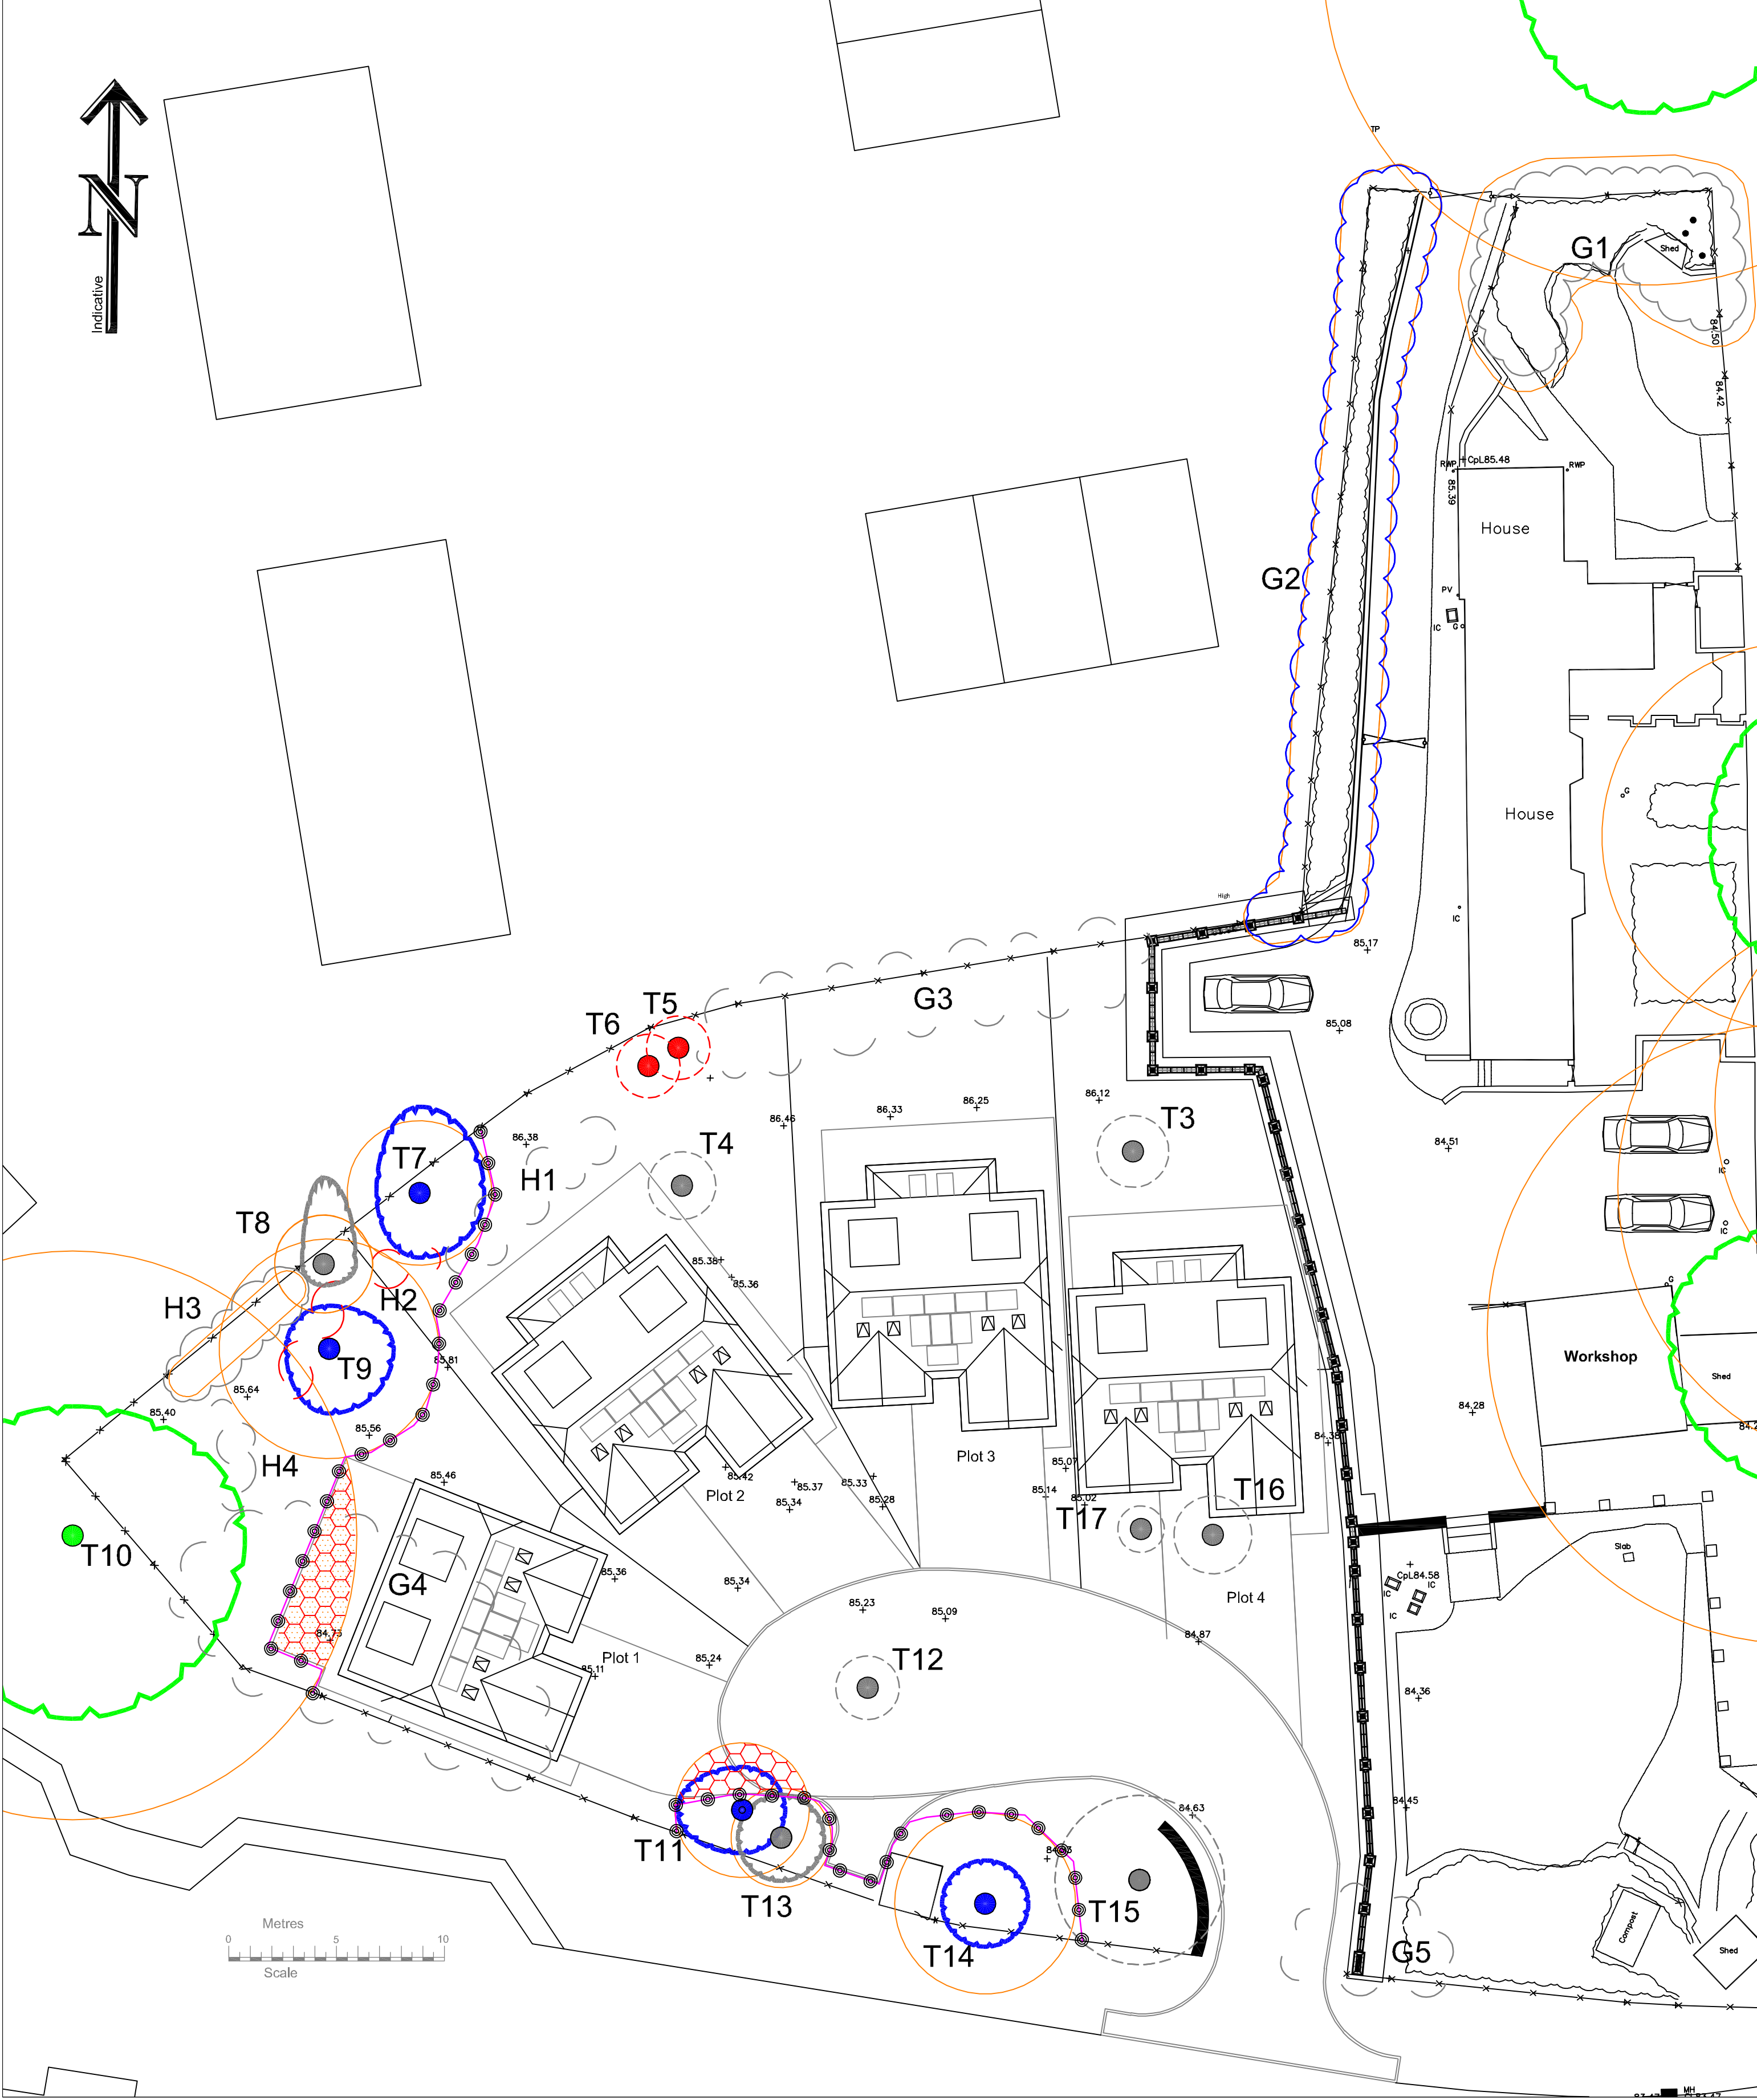

Tree Categories

Arboricultural Strategy

Root protection area (RPA)
Tree number as recorded on Survey Schedule
Tree canopy
Coloured symbol indicating BS category as shown below

Category A tree
BS5837 2012

Category B tree
BS5837 2012

Category C tree
BS5837 2012

Category U tree
BS5837 2012

Tree to be retained
Colour reference in accordance with the categories defined by BS:5837

Tree to be removed
Colour reference in accordance with the categories defined by BS:5837

Tree group/hedge to be retained
Colour reference in accordance with the categories defined above

Tree group or part of tree group to be removed
Colour reference in accordance with the categories defined above

Line along which Tree Protection Barrier should be installed. Refer to accompanying report for specification

Area where additional ground protection will be required. Refer to the accompanying report for details.

Area of hard surface to be installed following a 'no dig' method of construction

Project Penland Farm, Haywards Heath
Drawing Tree Protection Plan
Date 19.03.26
Ref 25-2002-TPP-A
Drawn NT
Checked DR
Client Brixter Construction Ltd
Scale 1:200@A2