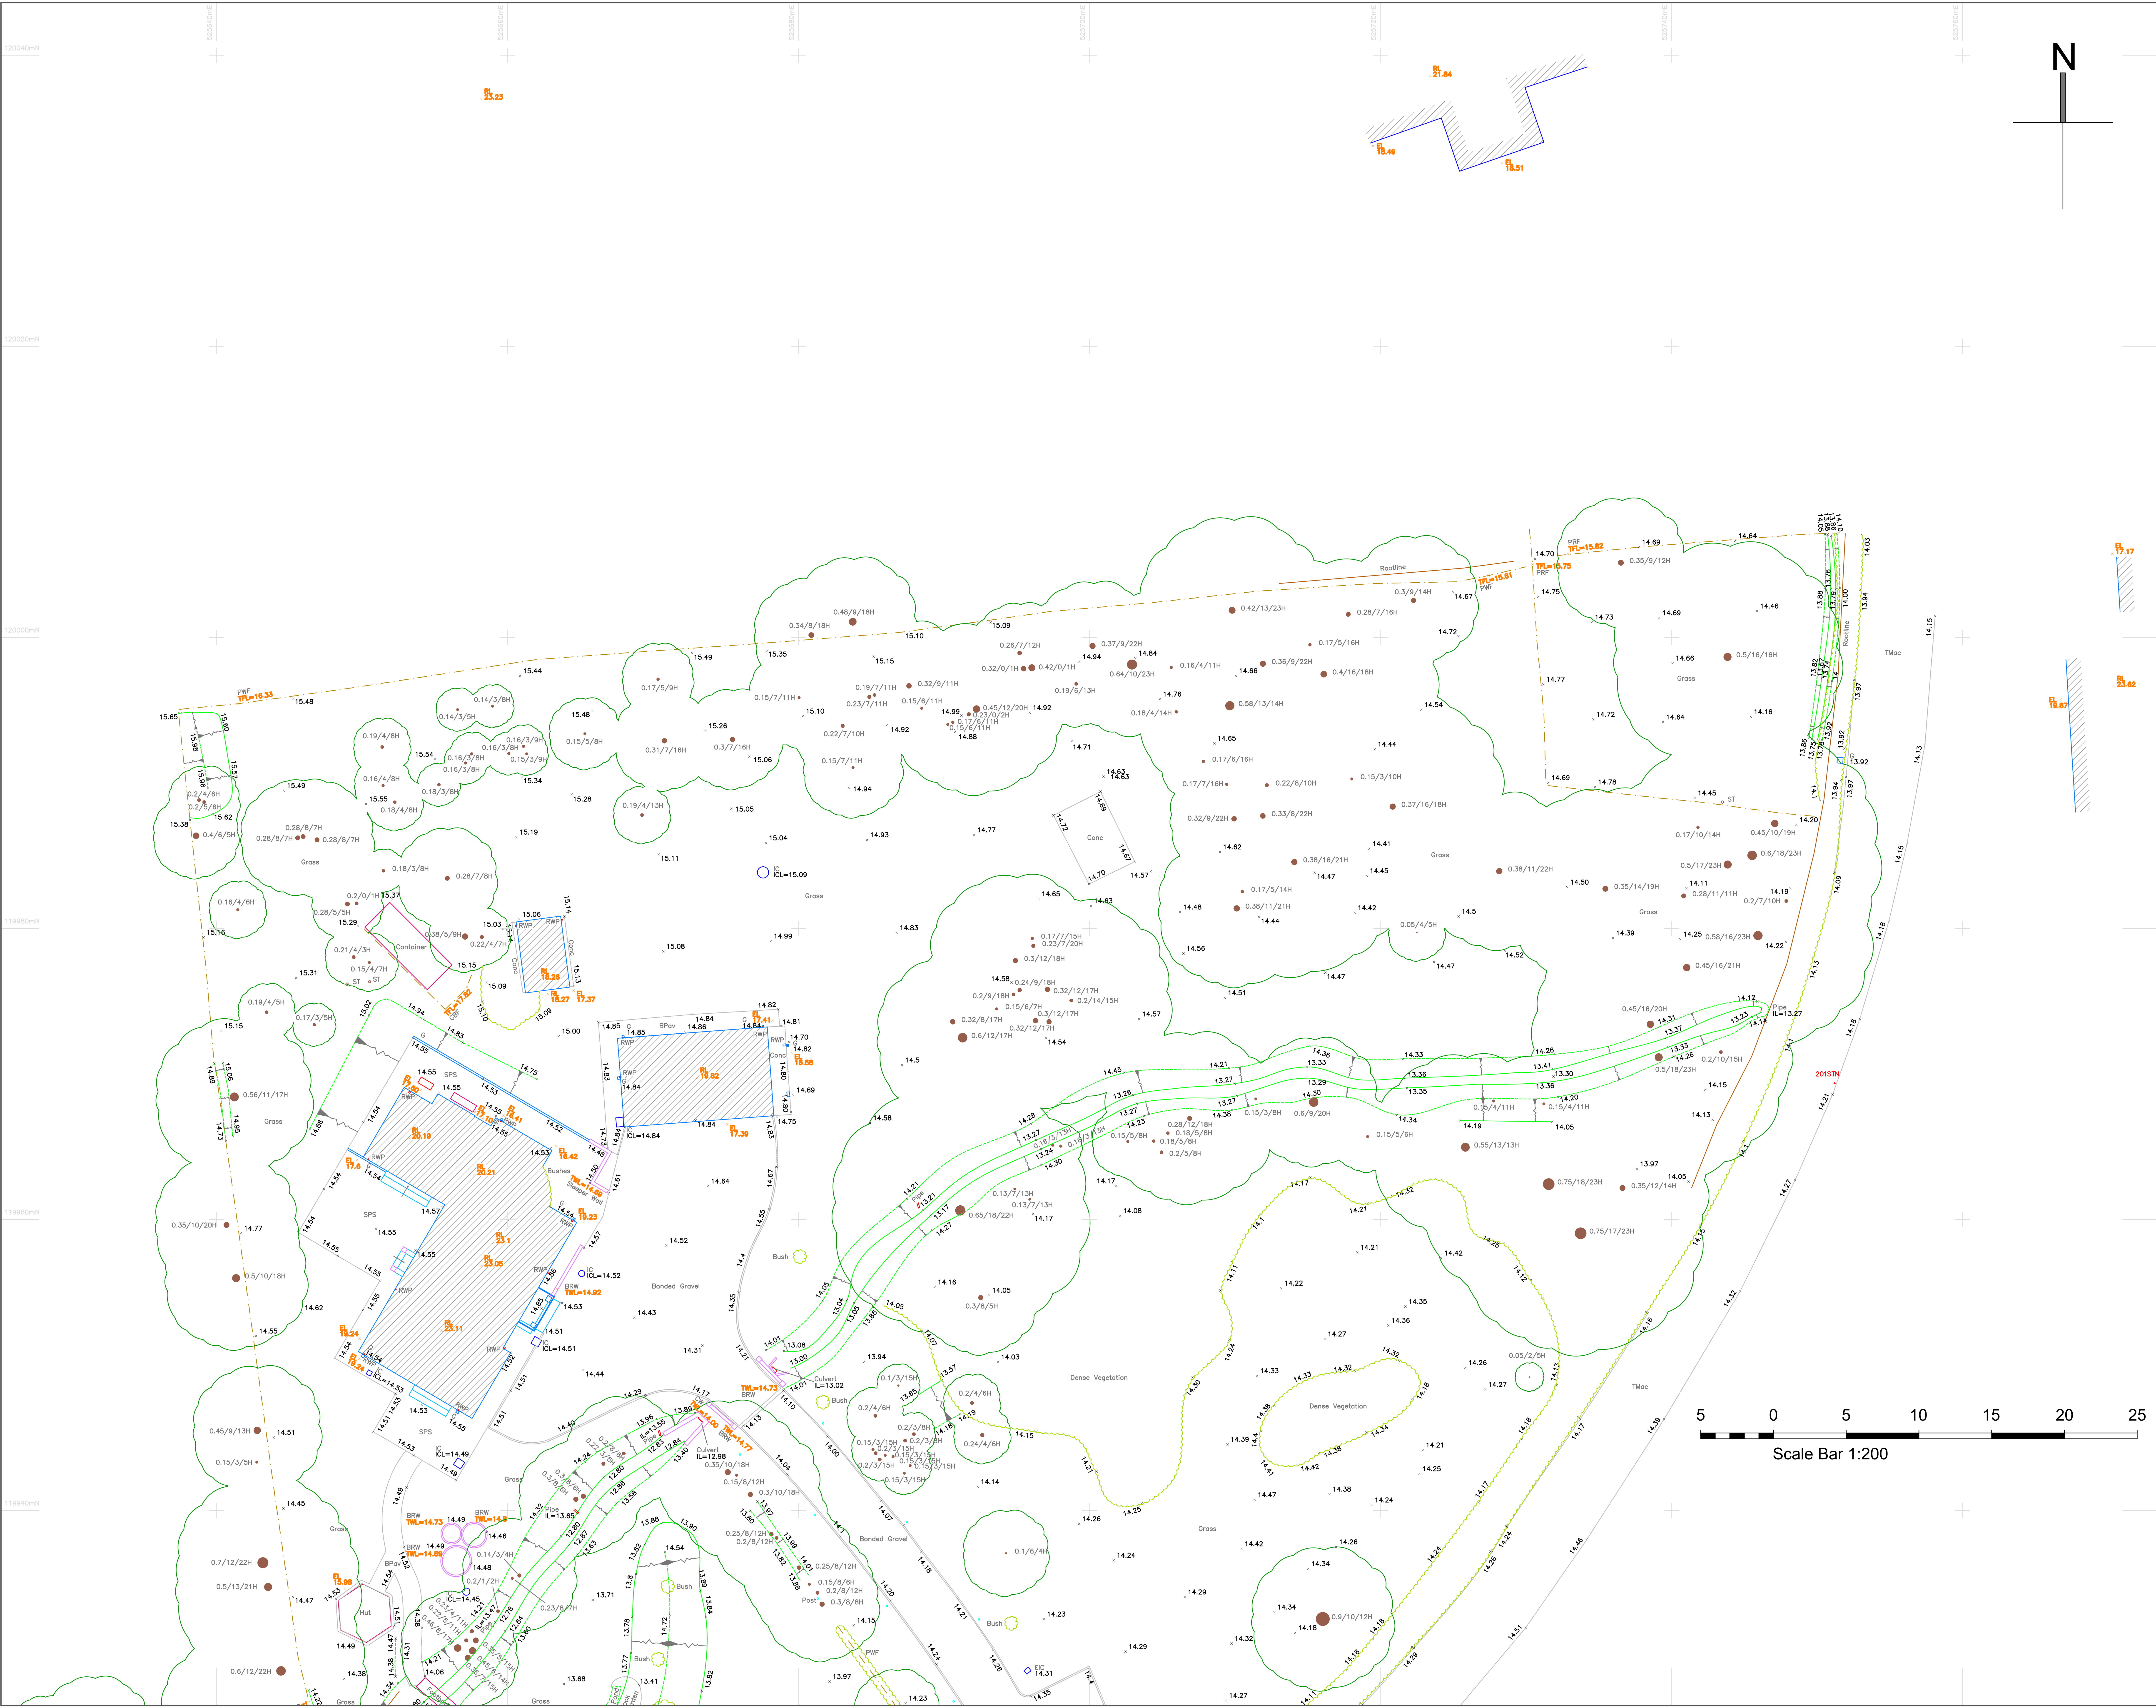


SURVEY GRID:

All information is to Ordnance Survey National Grid, computed using Leica Smartnet RTK Network

SURVEY DATUM:

All Levels relate to Ordnance Survey Datum.

NOTES:

- Surveyed boundaries may not be legal boundaries.
- Dimensions should not be scaled. All information contained in the drawing should be checked and verified on site prior to any fabrication/construction.
- All utilities have been identified to the best of the surveyors knowledge but cannot be guaranteed. Due to non entry of inspection chambers all pipe sizes should be checked and verified before any works commence.
- Services such as Inspection Chambers and Water Meters etc may be obscured by parked cars or debris.

Topo Key

STREET FURNITURE
BB Belisha Beacon
BL Basement Light
Bin Litter Bin
BO Bollard
BS Bus Stop
CPO Concrete Post
EC Electric Cupboard
EP Electric Pole
FB Flower Bed
FHM Fire Hydrant Marker
FL Flood Light
FP Flag Pole
FPO Fence Post
JB Junction Box
GB Grit Box
GMK Gas Marker Post
GPO Gate Post
IBO Illuminating Bollard
LH Lamp Hole
LP Lamp Post
LPO Lockable Post
MK Marker
MPO Metal Post
NP Name Plate
PB Post Box
PM Parking Meter
RPO Reflector Post
RS Road Sign
SI Sign
STN Survey Station
Tap Water Tap
TCB Telephone Call Box
TL Traffic Light
TLCB Traffic Light Control Box
TP Telegraph Post
TPO Timber Post

PIPES & CABLES
DBC Directly Buried Cable
DP Down Pipe
FWP Foul Water Pipe
GP Gas Pipe
RWP Rain Water Pipe
SP Stand Pipe
SVP Soil Vent Pipe
UTT Unable to Trace
VP Vent Pipe
WP Waste Pipe

LEVELS & DEPTHS
A Approximate
BD Back Drop Depth
BDL Back Drop Level
CD Chamber Depth
DHL Door Head Level
DSL Door Sill Level
DPC Damp Proof Course
EL Eaves Level
FFL Finished Floor Level
FRL Flat Roof Level
ICL Cover Level
ID Invert Depth
IL Invert Level
OD Outlet Depth
OL Outlet Level
PWL Parapet Wall Level
RL Ridge Level
SD Sump Depth
SFD Soffit Depth
SFL Soffit Level
SiltL Silt Level
SL Sump Level
SSL Structural Slab Level
TFL Top of Fence Level
THL Threshold Level
TTL Top of Tree Level
TWL Top of Wall Level
USL Underside Level
WL Water Level
WHL Window Head Level
WSL Window Sill Level

FENCES & WALLS
BW Block Wall
BRP Brick Pier
BRTW Brick Retaining Wall
BRW Brick Wall
BWF Barbed Wire Fence
CBF Close Board Fence
CIF Corrugated Iron Fence
CLF Chain Link Fence
CPF Chestnut Pailing Fence
CRW Concrete Retaining Wall
CW Concrete Wall
CWF Chicken Wire Fence
Dil Dilapidated
HR Handrail
IWF Interwoven Fence
LF Lattice Fence
MF Miscellaneous Fence
MRF Metal Railing Fence
OBF Open Board Fence
PCF Post & Chain Fence
PNF Panel Fence
PRF Post & Rail Fence
PWF Post & Wire Fence
RTW Retaining Wall
STW Stone Wall
SRTW Stone Retaining Wall
WMF Wire Mesh Fence

INSPECTION CHAMBERS
AC Access Cover
BH Borehole
CDC Concrete Drainage Channel
EIC Electric Inspection Cover
ER Earth Rod
FH Fire Hydrant
FWIC Foul Water Inspection Cover
GIC Gas Inspection Cover
GM Gas Meter
GV Gas Valve
G Gully
IC Inspection Cover
KI Kerb Inlet
LHP London Hydraulic Power
MDC Metal Drainage Channel
MW Monitoring Well
NFI No Further Information
RE Rodding Eye
SDIC Service Duct Inspection Cover
SV Stop Valve
SWCP Storm Water Catch Pit
SWIC Storm Water Inspection Cover
TCIC Traffic Control Inspection Cover
TIC Telecom Inspection Cover
UIC Unidentified Inspectional Cover
UTR Unable to Raise
WIC Water Inspection Cover
WM Water Meter
WWO Water Wash Out
WSV Water Stop Valve

SURFACES
BPav Brick Paving
Conc Concrete
CPav Crazy Paving
CPS Concrete Paving Slabs
FB Flower/Shrub Border
KFC Kidney Flint Cobbles
SPS Stone Paving Slabs
T Tiles
Tmac Tarmac
TPav Tactile Paving
TS Trench Scar

MEASUREMENTS
d Depth(m)
Ø Diameter (mm)
Ext.Ø External Diameter (mm)
H Object Height (m)

Trees

Tree canopies an heights shown as indicative only. Tree species identified to the best of the Surveyors knowledge. If tree species are important than the services of an Arborist should be employed. Individual tree canopies are shown in a separate layer, called TREES which is turned off for presentation purposes.

Tree Notation: Trunk/Canopy/Height

Symbology

Single Gate
Double Gate
Banking
Step Up
Ø Diameter shown in mm
Survey Station

Linetypes

Telecom Overhead
Power Overhead
Foul Water
Surface Water
Combined Water
Unknown Services
Change of Surface
Drop Kerb
Fence
Wall
Kerb
Building Face
Overhead Feature
Trench Scar
Tree Canopy
Bushes\Foliage\Overgrowth
Tree Canopy Extents

SURVEY STATIONS			
Name	Easting	Northing	Height
200STN	525706.317	119908.264	14.633
201STN	525751.194	119969.356	14.255

rev	description	by	date
REV:	DESCRIPTION:	BY:	DATE:

FORESITE GEOMATICS
SURVEYING & SITE ENGINEERING

2 Unicorn Way
Burgess Hill
West Sussex
RH15 0UU
T: 01444 672090
E:office@foresitegeomatics.co.uk


CLIENT: Neil Walker

SITE: Redgate Mill
Twineham Lane
West Sussex
RH17 5NP

TITLE: Topographical Survey

SCALE AT A1:	DATE:	SURVEYED:	DRAWN:	CHECKED:
1:200	Oct 2025	HH	HH	KD

PROJECT NO:	DRAWING NO:	Sheet:
25076	25076_01	1 of 2

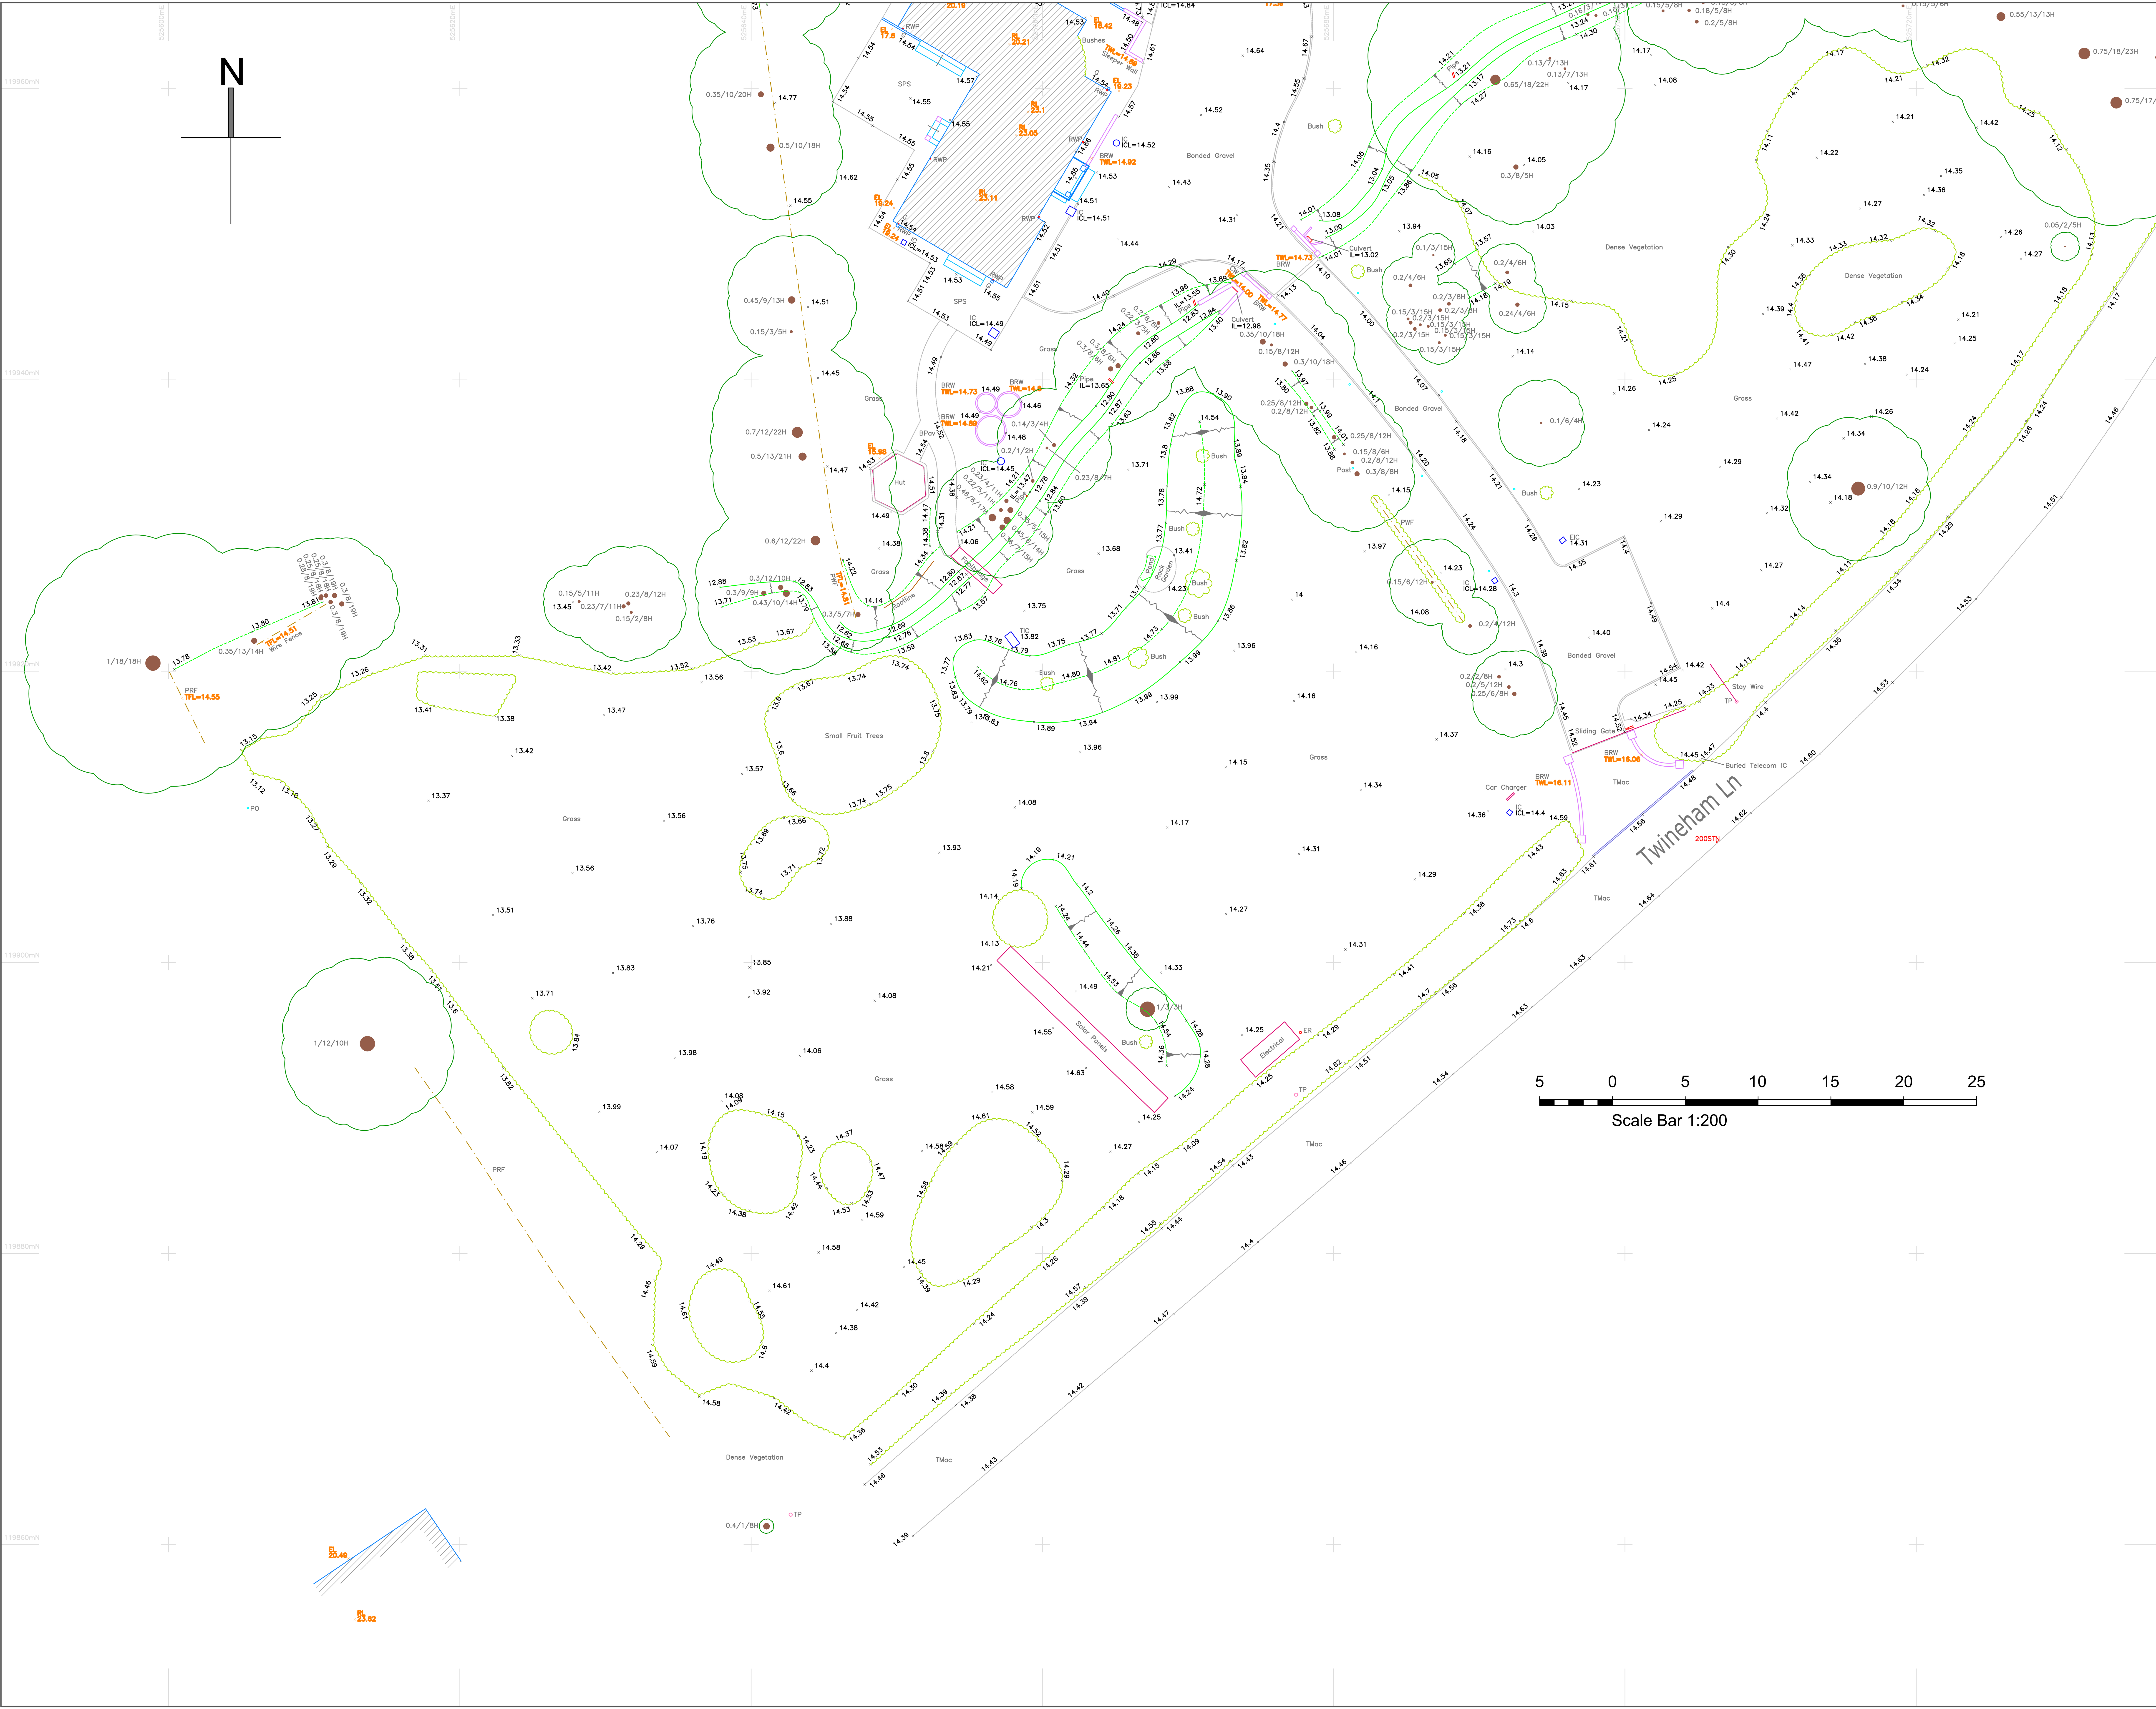

SURVEY GRID:
All information is to Ordnance Survey National Grid, computed using Leica Smartnet RTK Network

SURVEY DATUM:
All Levels relate to Ordnance Survey Datum.

NOTES:

- Surveyed boundaries may not be legal boundaries.
- Dimensions should not be scaled. All information contained in the drawing should be checked and verified on site prior to any fabrication/construction.
- All utilities have been identified to the best of the surveyors knowledge but cannot be guaranteed. Due to non entry of inspection chambers all pipe sizes should be checked and verified before any works commence.
- Services such as Inspection Chambers and Water Meters etc may be obscured by parked cars or debris.

Topo Key

STREET FURNITURE
BB Belisha Beacon
BL Basement Light
Bin Litter Bin
BO Bollard
BS BusStop
CPO Concrete Post
EC Electric Cupboard
EP Electric Pole
FB Flower Bed
FHM Fire Hydrant Marker
FL Flood Light
FP Flag Pole
FPO Fence Post
JB Junction Box
GB GritBox
GMK Gas Marker Post
GPO GatePost
IBO Illuminating Bollard
LH Lamp Hole
LP Lamp Post
LPO Lockable Post
MK Marker
MPO Metal Post
NP Name Plate
PB Post Box
PM Parking Meter
RPO Reflector Post
RS Road Sign
SI Sign
STN Survey Station
Tap Water Tap
TCB Telephone Call Box
TL Traffic Light
TLCB Traffic Light Control Box
TP Telegraph Post
TPO Timber Post

PIPES & CABLES
DBC Directly Buried Cable
DP Down Pipe
FWP Foul Water Pipe
GP Gas Pipe
RWP Rain Water Pipe
SP Stand Pipe
SVP Soil Vent Pipe
UTT Unable to Trace
VP Vent Pipe
WP Waste Pipe

LEVELS & DEPTHS
A Approximate
BD Back Drop Depth
BDL Back Drop Level
CD Chamber Depth
DHL Door Head Level
DSL Door Sill Level
DPC Damp Proof Course
EL Eaves Level
FFL Finished Floor Level
FRL Flat Roof Level
ICL Cover Level
ID Invert Depth
IL Invert Level
OD Outlet Depth
OL Outlet Level
PWL Parapet Wall Level
RL Ridge Level
SD Sump Depth
SFD Soffit Depth
SFL Soffit Level
SiltL Silt Level
SL Sump Level
SSL Structural Slab Level
TFL Top of Fence Level
THL Threshold Level
TTL Top of Tree Level
TWL Top of Wall Level
USL Underside Level
WL Water Level
WHL Window Head Level
WSL Window Sill Level

FENCES & WALLS
BW Block Wall
BRP Brick Pier
BRTW Brick Retaining Wall
BRW Brick Wall
BWF Barbed Wire Fence
CBF Close Board Fence
CIF Corrugated Iron Fence
CLF Chain Link Fence
CPF Chestnut Pailing Fence
CRW Concrete Retaining Wall
CW Concrete Wall
CWF Chicken Wire Fence
Dil Dilapidated
HR Handrail
IWF Interwoven Fence
LF Lattice Fence
MF Miscellaneous Fence
MRF Metal Railing Fence
OBF Open Board Fence
PCF Post & Chain Fence
PNF Panel Fence
PRF Post & Rail Fence
PWF Post & Wire Fence
RTW Retaining Wall
STW Stone Wall
SRTW Stone Retaining Wall
WMF Wire Mesh Fence

INSPECTION CHAMBERS
AC Access Cover
BH Borehole
CDC Concrete Drainage Channel
EIC Electric Inspection Cover
ER Earth Rod
FH Fire Hydrant
FWIC Foul Water Inspection Cover
GIC Gas Inspection Cover
GM Gas Meter
GV Gas Valve
G Gully
IC Inspection Cover
KI Kerb Inlet
LHP London Hydraulic Power
MDC Metal Drainage Channel
MW Monitoring Well
NFI No Further Information
RE Rodding Eye
SDIC Service Duct Inspection Cover
SV Stop Valve
SWCP Storm Water Catch Pit
SWIC Storm Water Inspection Cover
TCIC Traffic Control Inspection Cover
TIC Telecom Inspection Cover
UIC Unidentified Inspectional Cover
UTR Unable to Raise
WIC Water Inspection Cover
WM Water Meter
WWO Water Wash Out
WSV Water Stop Valve

SURFACES
BPav Brick Paving
Conc Concrete
CPav Crazy Paving
CPS Concrete Paving Slabs
FB Flower\Shrub Border
KFC Kidney Flint Cobbles
SPS Stone Paving Slabs
T Tiles
Tmac Tarmac
TPav Tactile Paving
TS Trench Scar

MEASUREMENTS
d Depth(m)
Ø Diameter (mm)
Ext.Ø External Diameter (mm)
H Object Height (m)

Trees
Tree canopies an heights shown as indicative only. Tree species identified to the best of the Surveyors knowledge. If tree species are important than the services of an Arborist should be employed. Individual tree canopies are shown in a separate layer, called TREES which is turned off for presentation purposes.

Tree Notation: Trunk/Canopy/Height

Symbology
Single Gate
Double Gate
Banking
Step Up
Ø Diameter shown in mm
Survey Station

Linetypes
Telecom Overhead
Power Overhead
Foul Water
Surface Water
Combined Water
Unknown Services
Change of Surface
Drop Kerb
Fence
Wall
Kerb
Building Face
Overhead Feature
Trench Scar
Tree Canopy
Bushes\Foliage\Overgrowth
Tree Canopy Extents

SURVEY STATIONS			
Name	Easting	Northing	Height
200STN	525706.317	119908.264	14.633
201STN	525751.194	119969.356	14.255

rev	description	by	date
REV:	DESCRIPTION:	BY:	DATE:

FORESITE GEOMATICS
SURVEYING & SITE ENGINEERING

2 Unicorn Way
Burgess Hill
West Sussex
RH15 0UU
T: 01444 672090
E:office@foresitegeomatics.co.uk

CLIENT: Neil Walker

SITE: Redgate Mill
Twineham Lane
West Susse
RH17 5NP

TITLE: Topographical Survey

SCALE AT A1:	DATE:	SURVEYED:	DRAWN:	CHECKED:
1:200	Oct 2025	HH	HH	KD

PROJECT NO:	DRAWING NO:	Sheet:
25076	25076_01	2 of 2