


ALL WINDOWS AS VIEWED
FROM OUTSIDE!!!

- Sash Weights - 2
Colour out- white
Colour IN -white
Material -hardwood
Sill - hardwood
Glass - 12mm slimline puttied
Bottom glass -standard
Horns -n/a
Corner pieces - external trims
Hardware - brass
Glazing bars - structural
Restrictors - n/a
Notes:
-
-

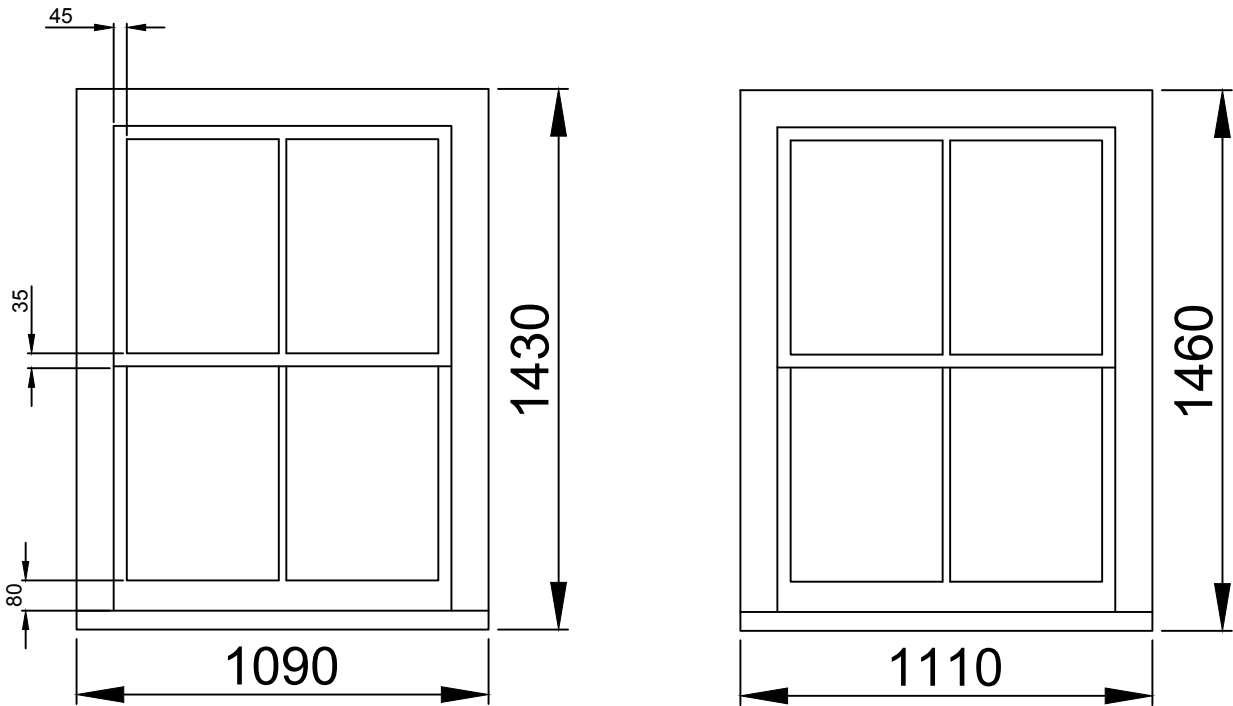

The Wooden Sash
Window Company (uk) Ltd

PROJECT Job no 453 -122 Collage Lane, Hurstpierpoint			Drawing Title Sash weights			
	Designed: HD	A3	Date: 06/02/2022	Scale: 1:50	Project: 453	
	Checked: HD					