


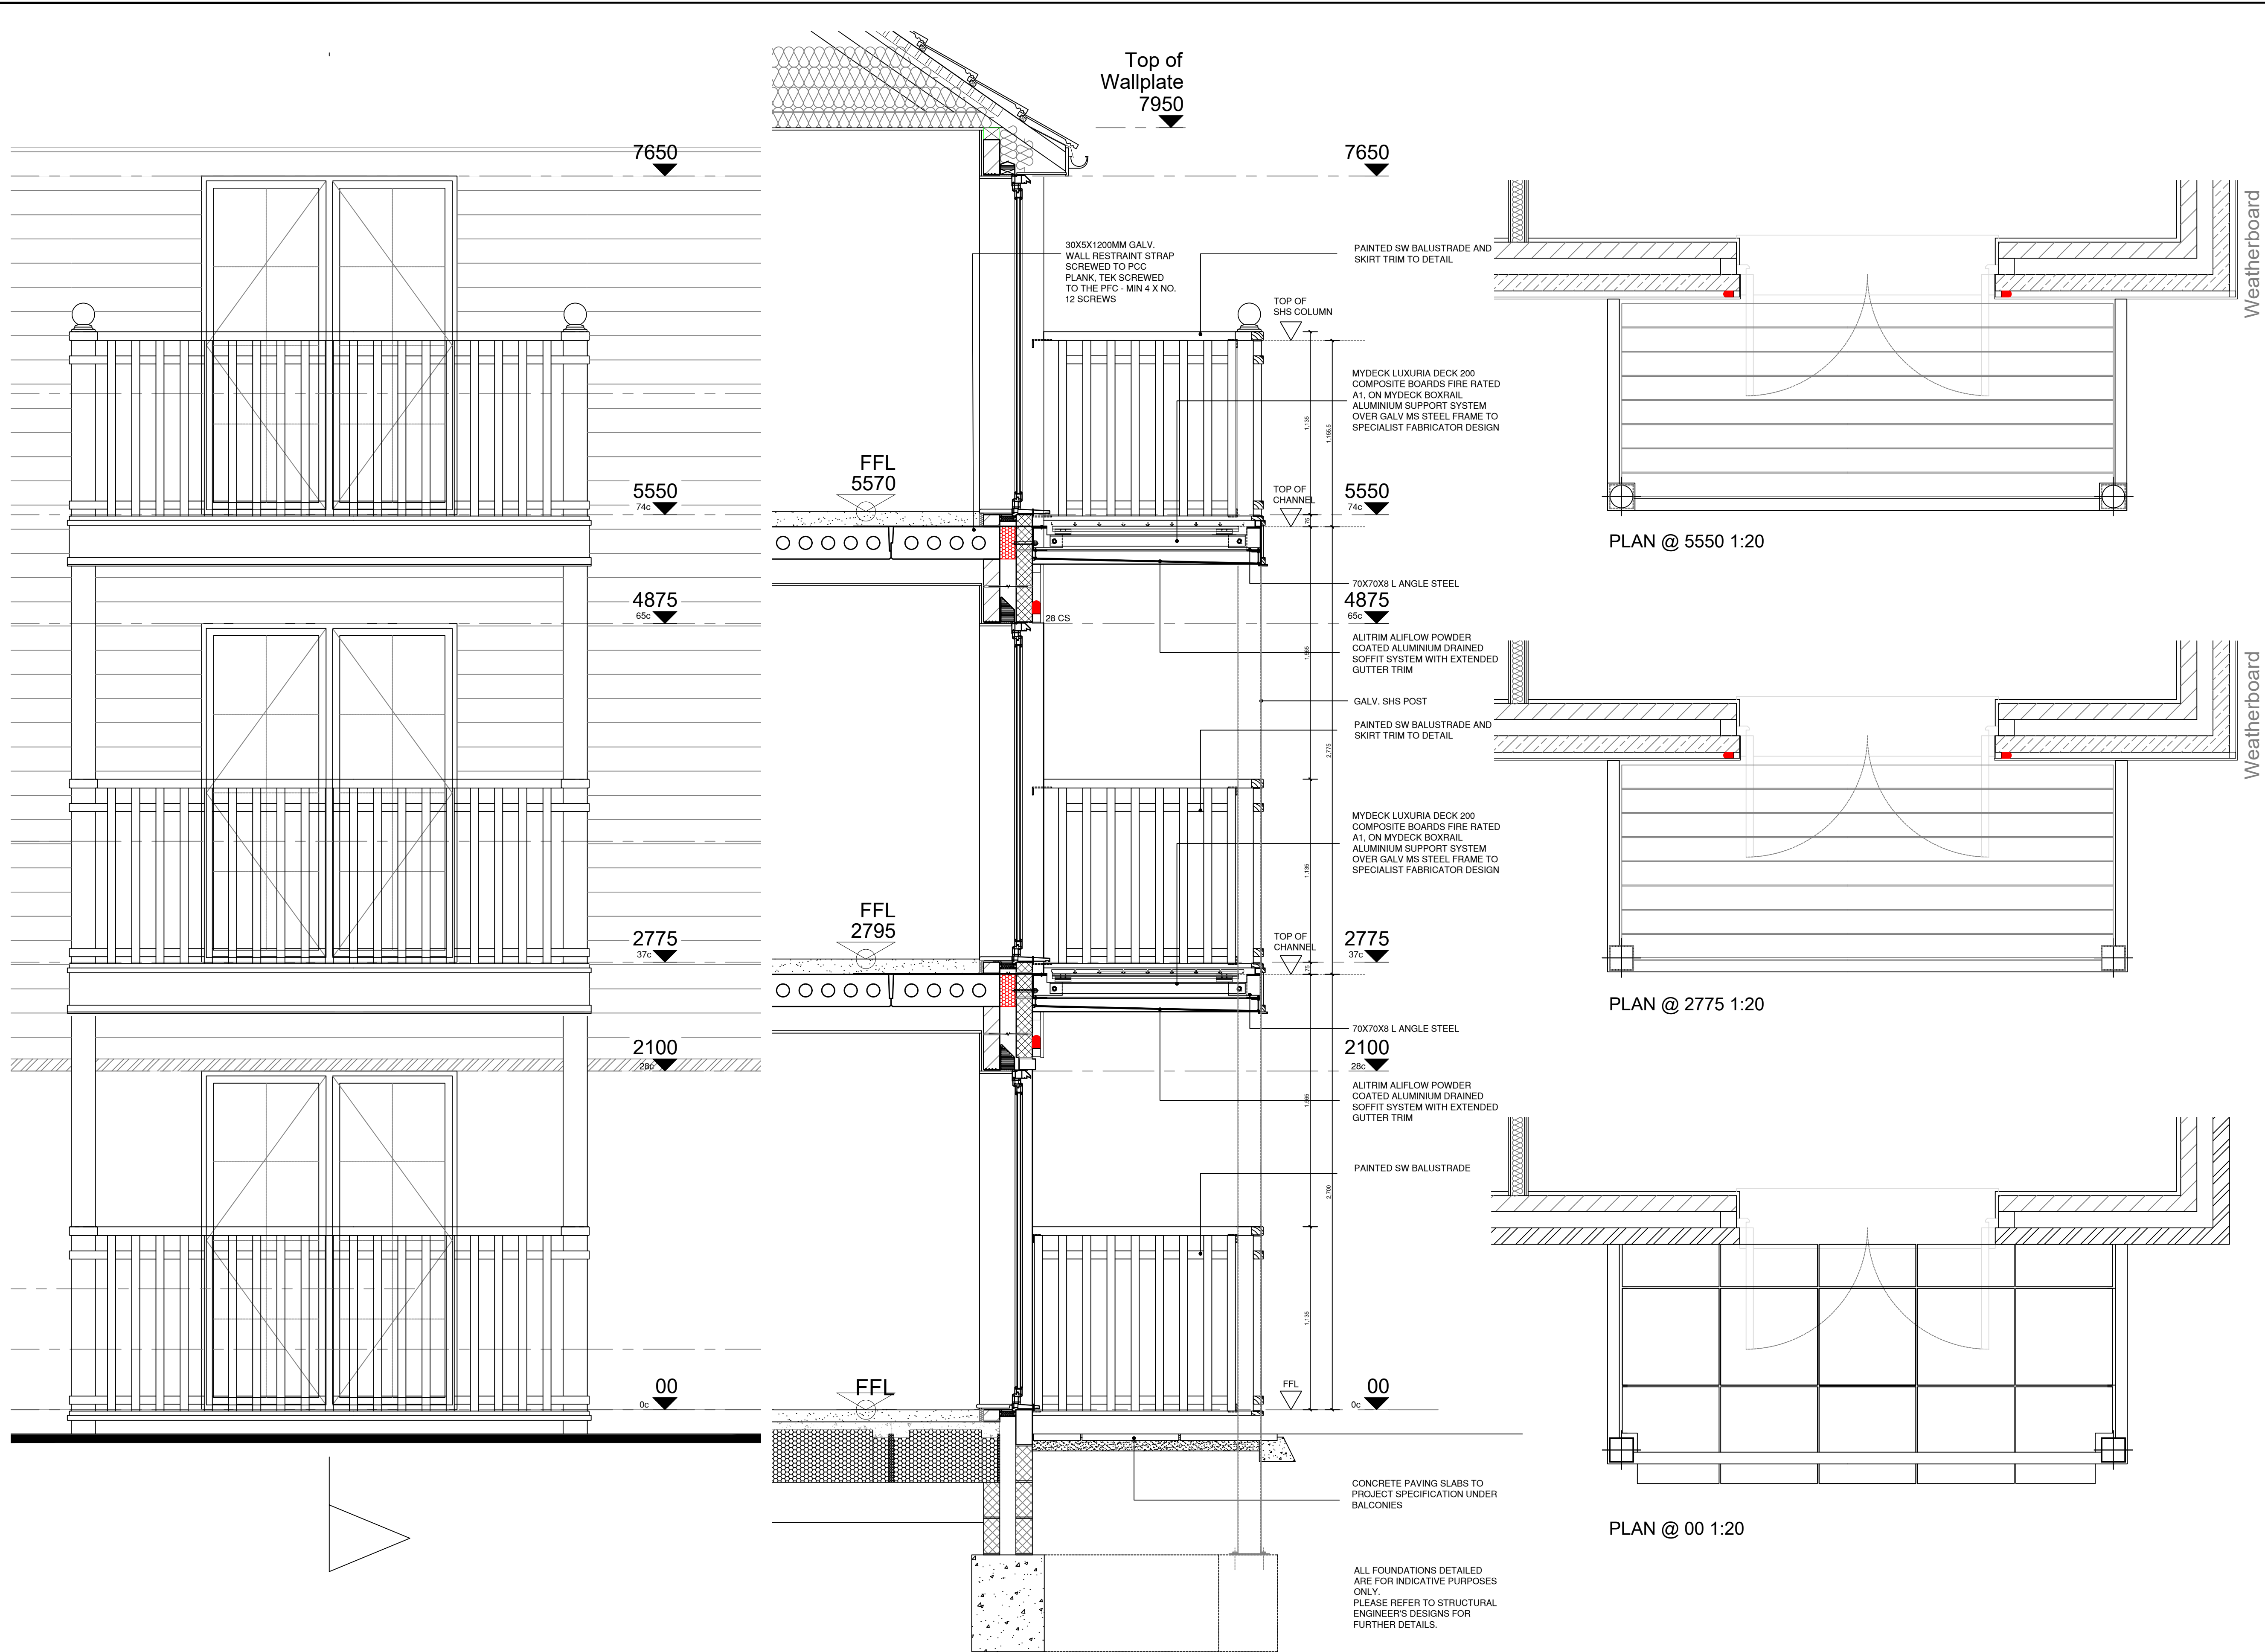

ELEVATION 1:20

SECTION 1:20



WADP Limited

Registered in England No. 4564928

Registered office: Wey Court West, Union Road, Farnham, GU9 7PT

RIBA CHARTERED PRACTICE

NUMBER 20000159

WADP

ARCHITECTS

62 Well Lane
Horsell
Woking
Surrey
GU21 4PS

Telephone: 01483 763028
e-mail info@wadp.co.uk



DAVID WILSON HOMES

WHERE QUALITY LIVES

PHASE 2
CRAWLEY DOWN ROAD
FELBRIDGE
WEST SUSSEX

PLANNING CONDITIONS
COND 13c
BALCONY DETAILS

1:20 @ A1

50mm @ A1

JULY 2025

JT

H7490-WAD-ZZ-cond13c-009

13c