




CONTINUATION - REFER TO SHEET 11

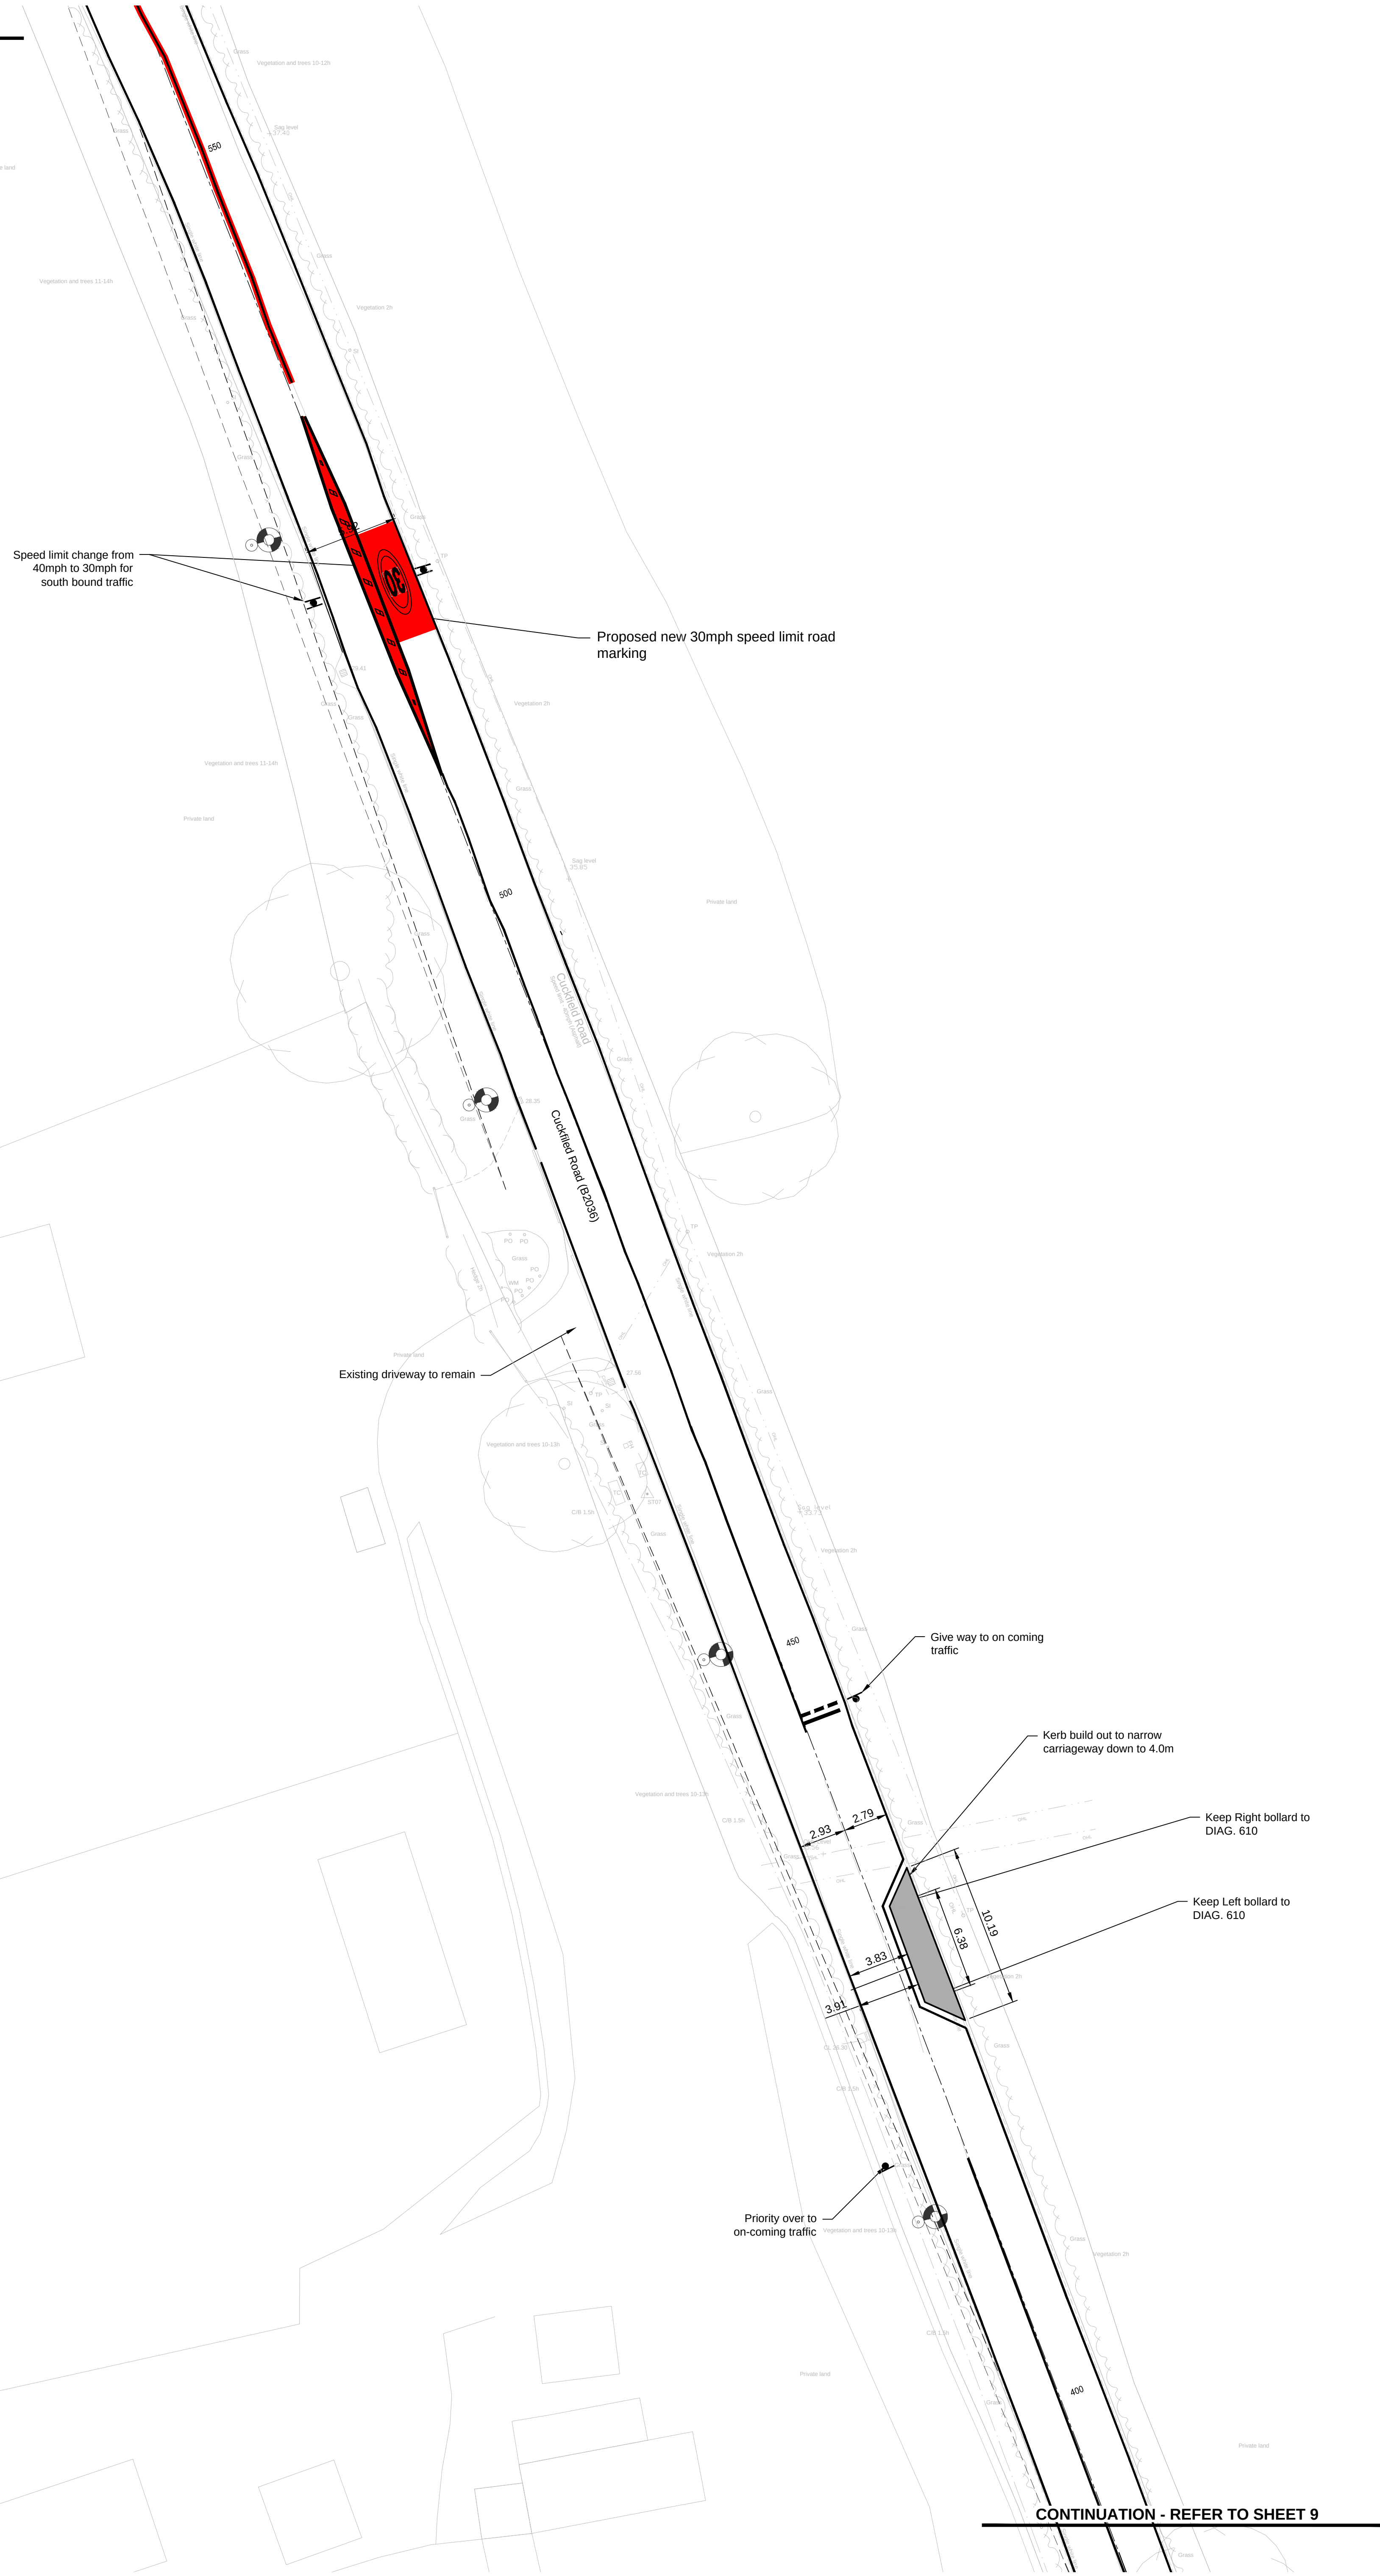

Contains OS data © Crown copyright and database rights 2023.
Ordnance Survey License 0100031673.



PROJECT

Brookleigh -
Northern Arc avenue
Central Section

CLIENT

Homes England

CONSULTANT

AECOM
MARLBOROUGH COURT
10 BRICKET ROAD
ST ALBANS, AL1 3JX, UK
Tel: +44 (0)1727 535 000
www.aecom.com

NOTES

- Do not scale from the drawing.
- All levels shown are in meters Above Ordnance Datum (AOD) unless stated otherwise.
- This drawing is based upon topographical information by 40Seven, drawing 1520_P_Rev C dated August 2018.
- Ordnance Survey, (C) Crown copyright 2025. All rights reserved. Licence number: 0100031673.
- It is the responsibility of the Contractor to confirm existing levels of the adjoining phases, e.g. Eastern and Western Bridge Link Road prior to commencement.
- Highway design remains subject to Section 38 Technical Approval by Highway Authority.
- This general arrangement is not to be used for construction. It is a composite drawing showing the spatial relationship between the proposed and existing features.
- This drawing should be read in conjunction with all relevant documentation, drawings and standard details.
- The design has been developed and agreed through consultation with the relevant authorities (Highways and Planning).
- In accordance with the CDM regulations residual risks of significance are indicated on the General Arrangement drawing only by means of a hazard triangle with appropriate note.
- Information regarding the location and depth of existing services cannot be guaranteed by the Statutory Undertaker.
- The Contractor shall conduct the works with due regard to the ecological and environmental requirements of the scheme.
- The Contractor shall take such steps to safeguard against contamination of local watercourses.
- Conflicting information shown on the Engineer's drawings or discrepancies between the information given by the Engineer and that provided by others must be referred to the Engineer before the works commence.
- Temporary works design associated with the Construction of the works shall be responsibility of the contractor.
- Calculations and drawings of all Contractor designed items shall be submitted to the Engineer for comments / approvals no less than 10 days prior to construction. Any comments made by the Engineer do not absolve the Contractor of his design responsibilities.
- The Contractor shall maintain free and open access to public highway and adjacent lands at all times during the course of the works unless otherwise agreed in writing with the interested parties.
- The Contractor shall be responsible for the design of all traffic management proposals & phasing. Such details shall be submitted to the local highway authority for approval prior to the start of the works. The Contractor shall be responsible for all associated costs and orders.

LEGEND

	Scheme Planning Application Boundary
	Land Ownership Boundary
	Road Centreline
	Road Kerblines
	Footpath
	Verge
	Stone Inset Edging
	Visibility Splays, unless otherwise stated
	Forward Visibility Splay, unless otherwise stated
	Dropped Kerb
	New Trees
	Root Protection Zone
	Sign Post
	Trapped Road Gully
	Tactile Paving (Buff/Charcoal - to contrast with adjacent finishes)
	Corduroy Paving (Buff/Charcoal - to contrast with adjacent finishes)
	Ladder and Tram Paving (Buff/Charcoal - to contrast with adjacent finishes)(Buff)
	Existing Lighting Column
	Lighting Column
	Mini-Ensign bollard
	Block Paved Carriageway 200 x 100 x 80mm Grey Block Pavements
	Planted Verge Refer to Landscape Architects plans
	Grasscrete Maintenance Lay-by Turf or Seed & Topsoil Mix
	Carriageway Ramp
	Flexible Asphalt Carriageway 10mm IFA 30/14 F SURF 40/50 Red Coloured Hemp Tar Heavy Duty 10mm or similar
	Flexible Footway and Cycleway AC6 Dense Surf 100/150, colour as shown

FOR
INFORMATION
ONLY


SUITABILITY

S4 FOR STAGE APPROVAL

ISSUE/REVISION

NO	DATE	DESCRIPTION
P01	12/06/2024	UPDATED FOR INFORMATION ONLY
P02	09/06/2024	PLANNING BOUNDARY UPDATED
P03	01/10/2024	UPDATED FOLLOWING PUBLIC CONSULTATION
P04	12/02/2024	FOR PLANNING SUBMISSION
P05	20/12/2024	FOR PLANNING SUBMISSION
P06	16/10/2024	ROAD DESIGN AMENDMENTS
P07	11/01/2023	FOR APPROVAL
P08	19/12/2023	UPDATE FOLLOWING INTERNAL COORDINATION
P09	10/12/2023	FIRST ISSUE
NR	DATE	DESCRIPTION

KEY PLAN

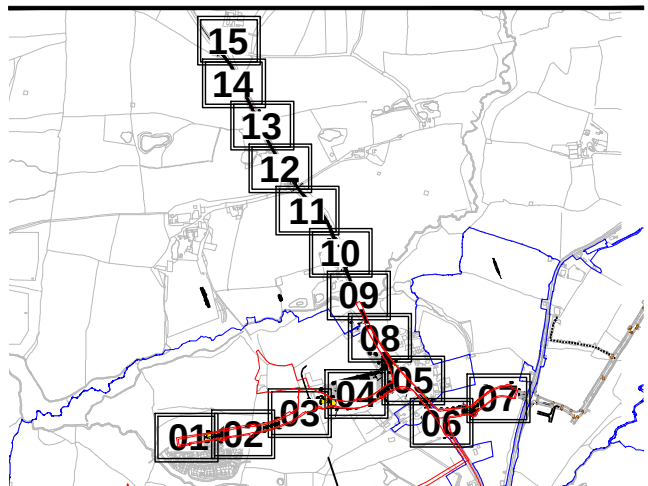

PROJECT NUMBER

60610807

SHEET TITLE

ADOPTABLE HIGHWAY
GENERAL ARRANGEMENT
SHEET 10

SHEET NUMBER

60610807-ACM-CS-ZZ-DR-HW-00-0110