


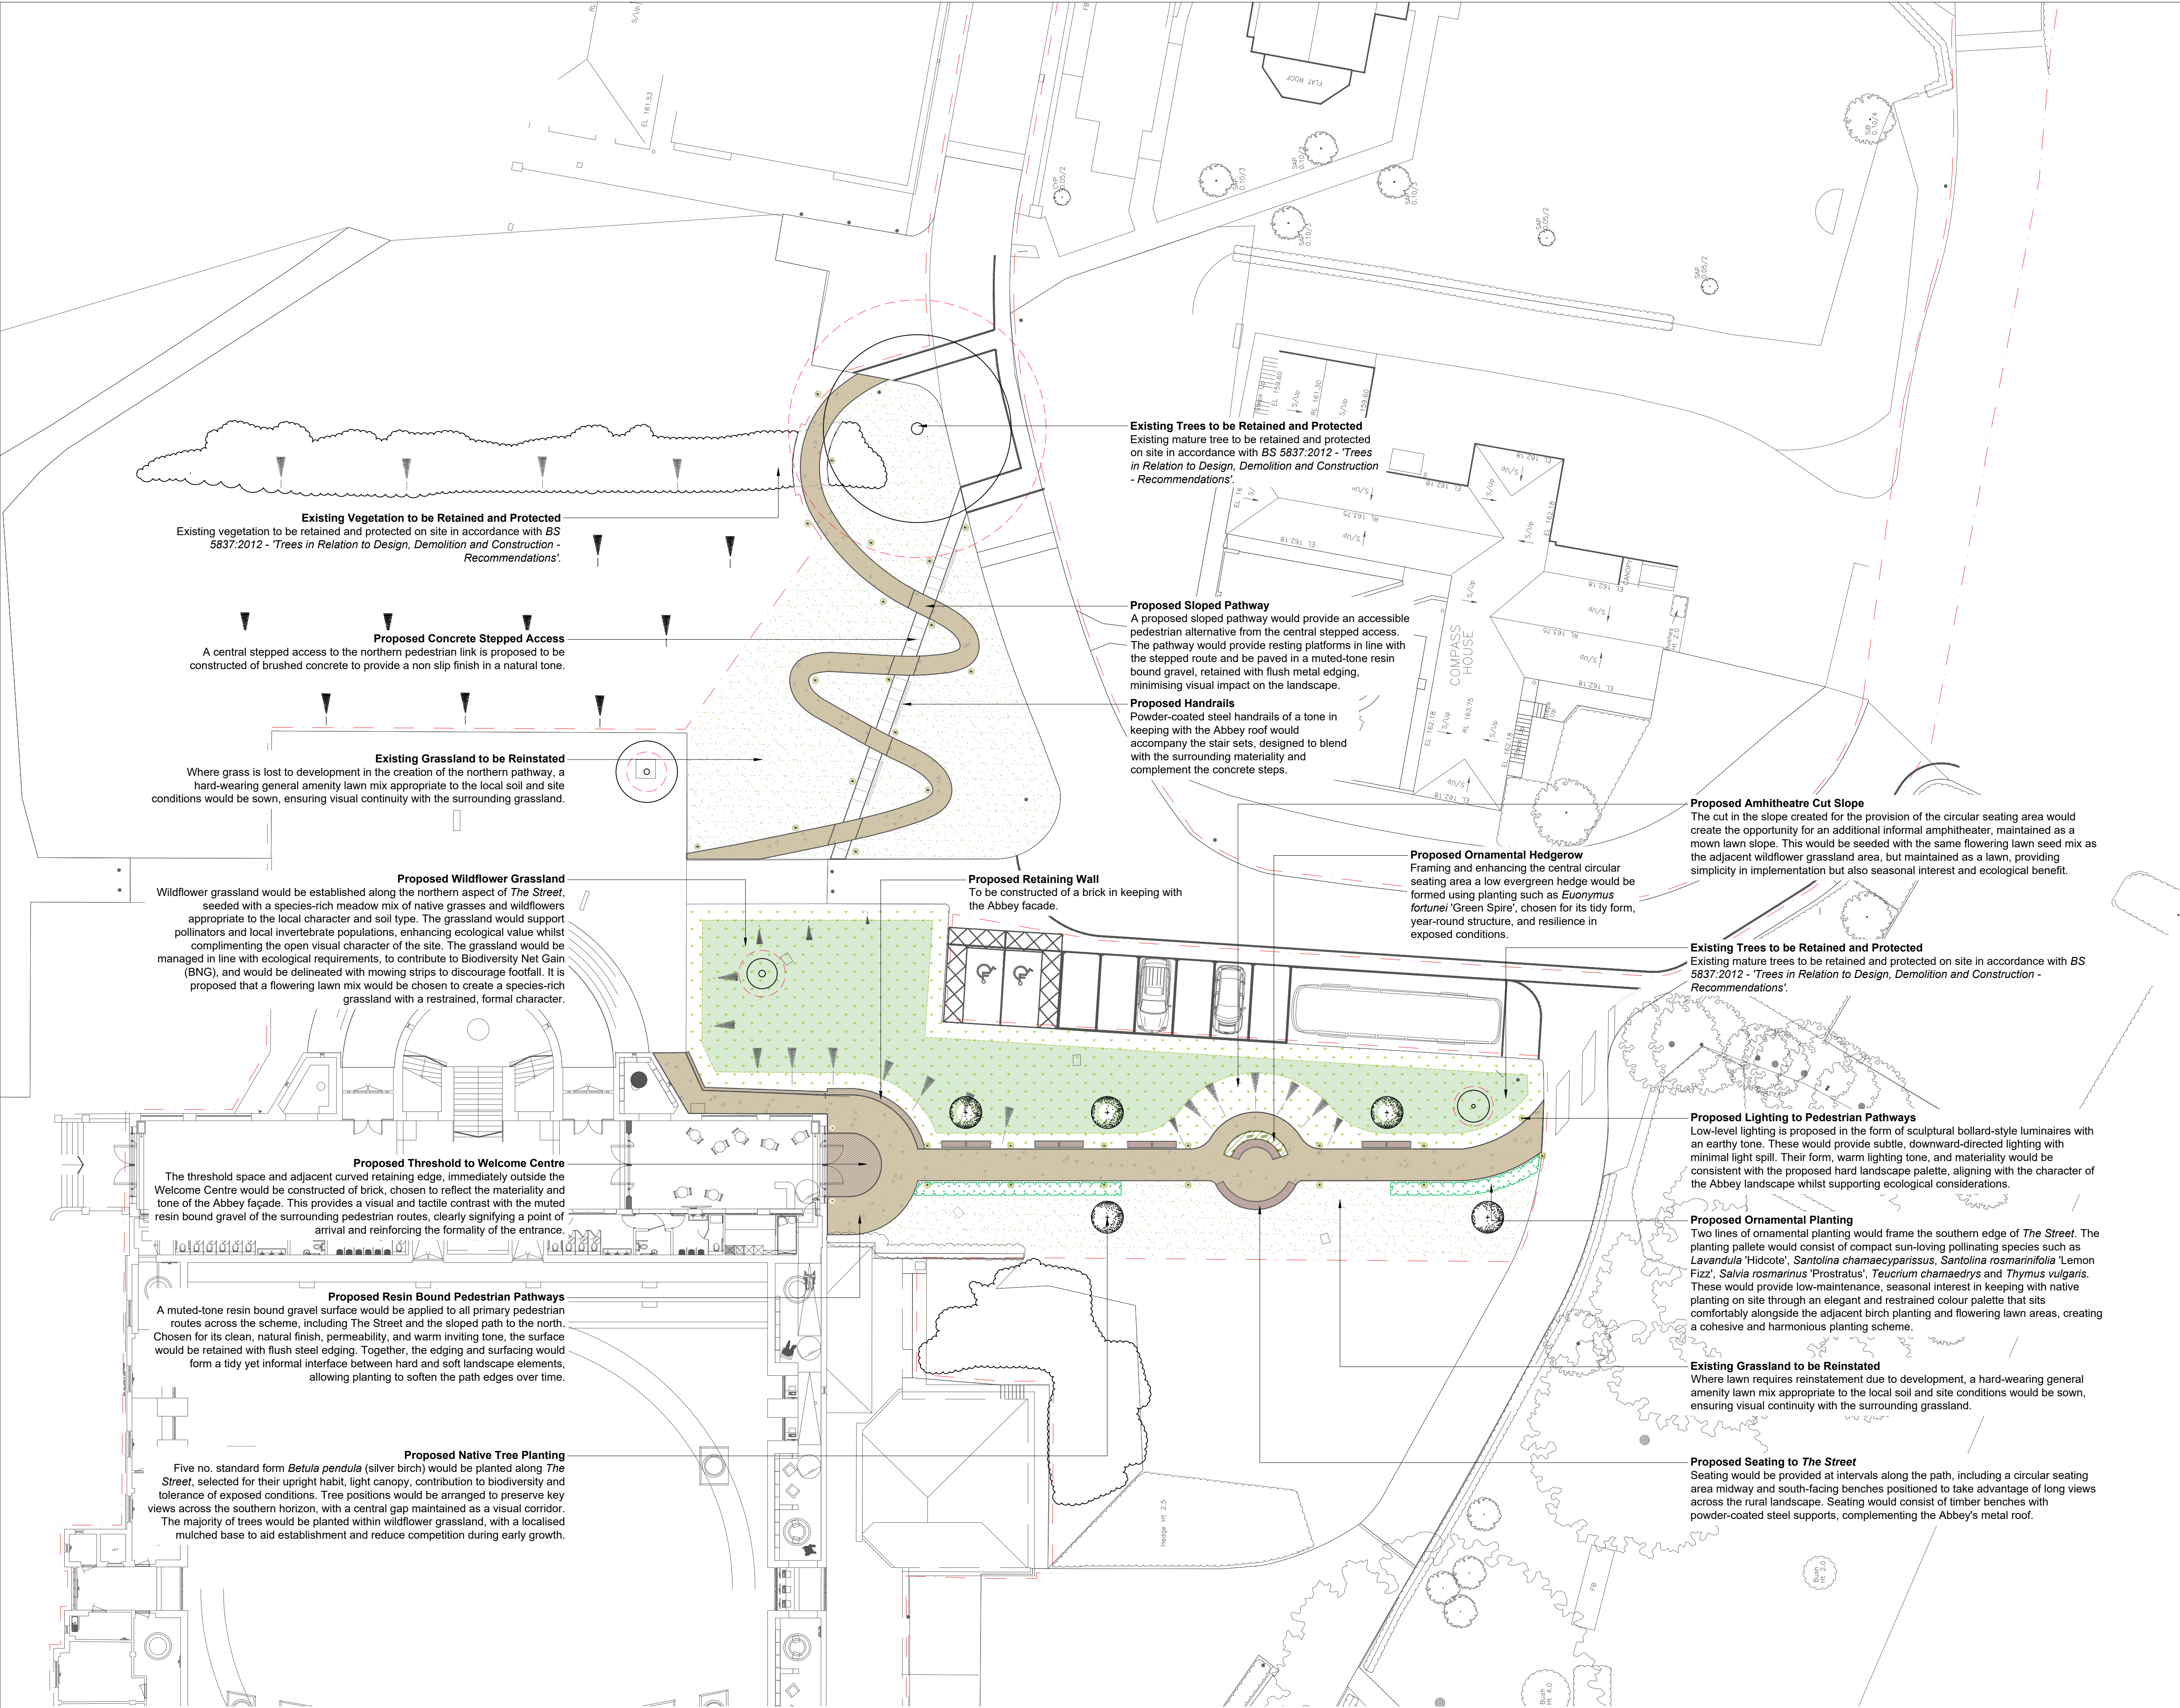

**Legend**

**Site Boundary**

**Existing Trees to be Retained and Protected**  
Existing mature trees to be retained and protected on site in accordance with BS 5837:2012 - 'Trees in Relation to Design, Demolition and Construction - Recommendations'.

**Existing Vegetation to be Retained**

**Existing Vegetation to be Removed**

**Proposed Soft Landscape**

**Native Trees**

**Ornamental Hedgerows**

**Ornamental Planting**

**Native Wildflower Grassland**

**Native Flowering Lawn**

**Reinstated / Married in Lawn Areas**

**Proposed Hard Landscape**

**Resin Bound Gravel**

**Brick Pavers**

**Timber and Steel Seating**

**Lighting Bollards**

**Notes:**

- To be read in conjunction with accompanying documents produced by the Landscape Architect.
- Not to be used for Contract nor Construction purposes.

## PLANNING ISSUE

| Rev | Description    | Date     | Drawn | Appr |
|-----|----------------|----------|-------|------|
|     |                |          |       |      |
|     |                |          |       |      |
| 01  | Planning Issue | 01.06.26 | GL    | KM   |
| 00  | Planning Issue | 25.07.25 | GL    | KM   |

**LIZARD**  
Landscape Design and Ecology

The Old Bank, 34 South Street, Tarring, Worthing, West Sussex, BN14 7LH  
T: 01903 216033 E: office@lizardlandscape.co.uk W: lizardlandscapeecology.com

**Client**  
Worth School

**Project Title and Location**  
Worth Abbey  
Paddock Rd, Crawley

**Drawing Title**  
Illustrative Landscape Masterplan

**Scale**  
1:200@A1

**Drawn**  
GL

**Approved**  
KM

**Date**  
25.07.25

**Drawing No**  
LLD3566-LAN-DWG-010

**Revision**  
01

## Illustrative Landscape Masterplan Worth Abbey, Paddock Rd, Crawley