

This drawing is the property of GBA Designs Limited. Copyright is reserved by them and this drawing is issued on the condition that it is not reproduced or copied in part or in whole without their written consent. Do not scale from this drawing. All dimensions to be checked on site before commencement of work. This drawing is to be read in conjunction with specifications and/or other consultants drawings as applicable.



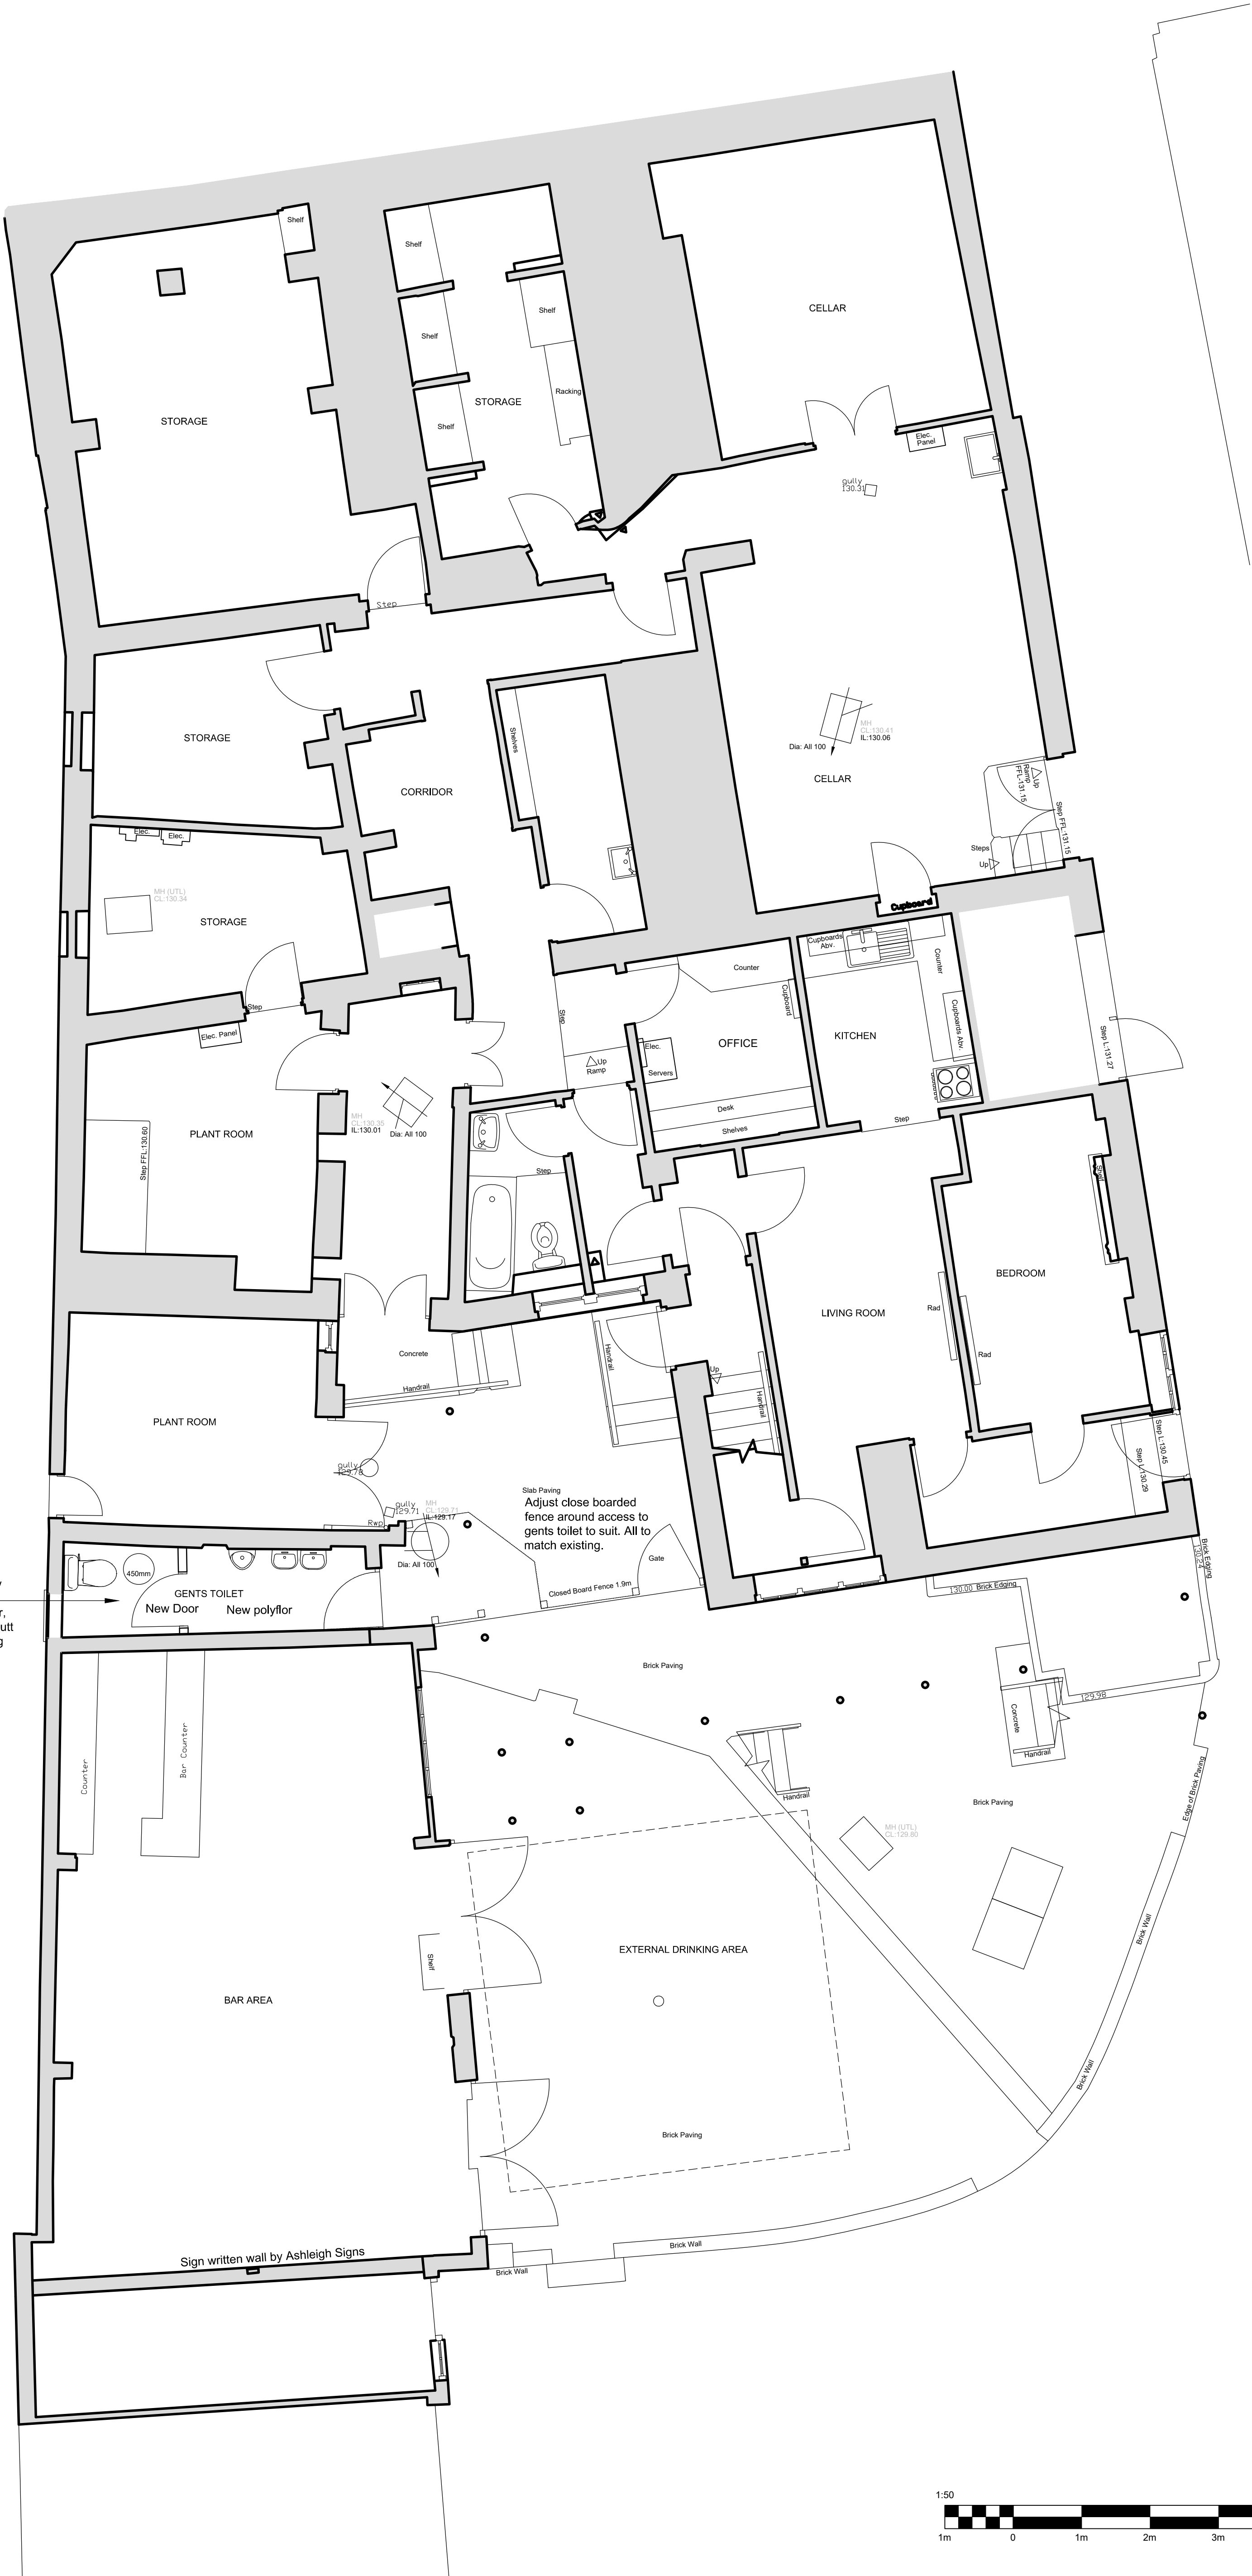



Image of bead and butt wall panelling

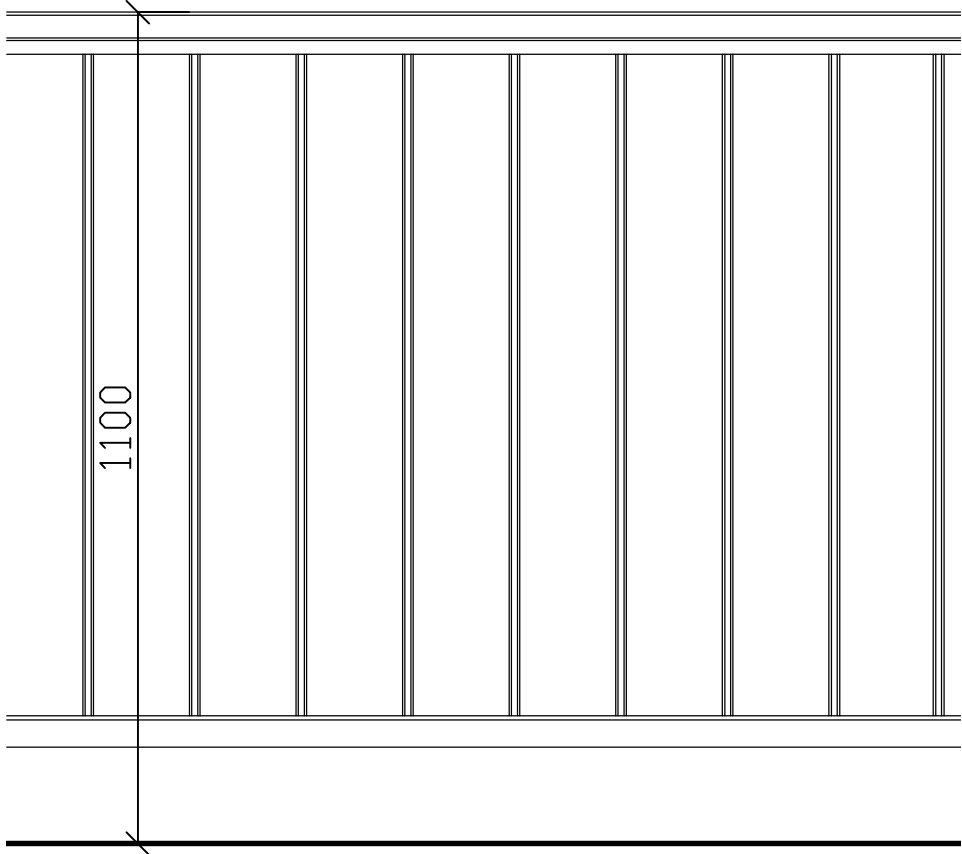

ELEVATION to BEAD and BUTT WALL BOARDING - Scale 1:10 @ A1

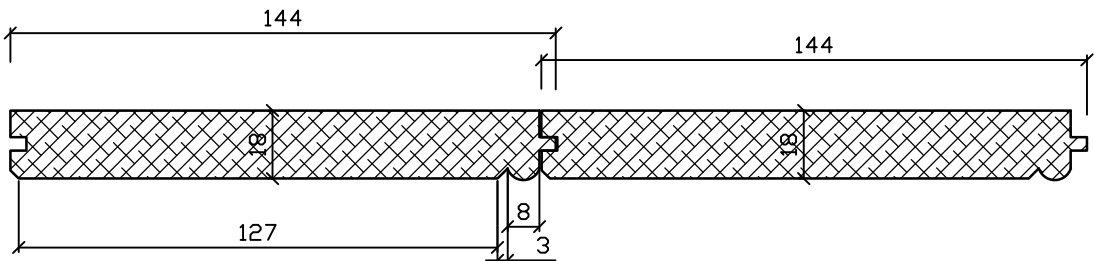

HORIZONTAL DETAIL through BEAD and BUTT WALL BOARDING - Scale 1:2 @ A1

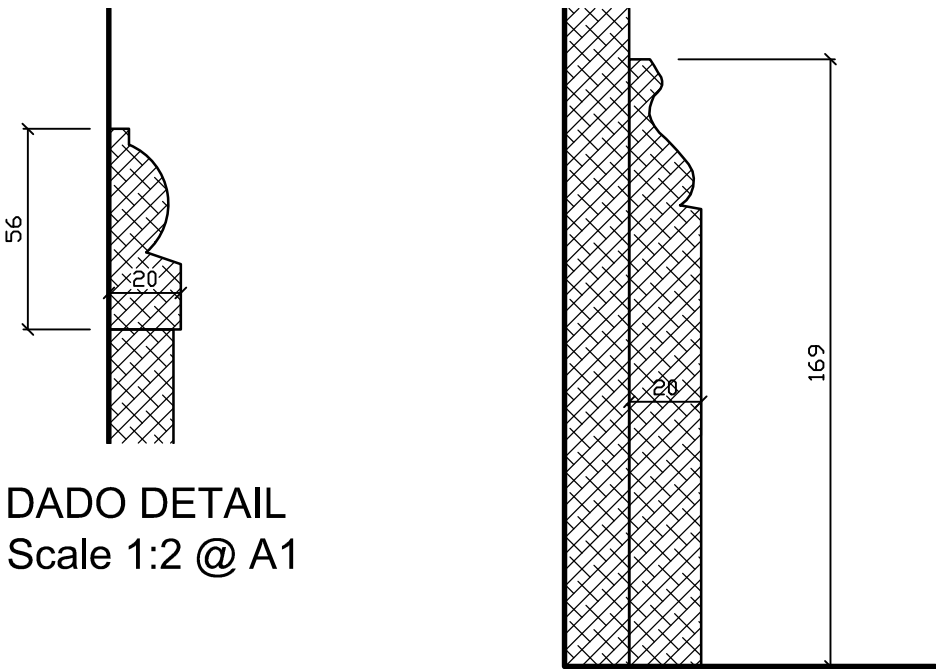

DADO DETAIL Scale 1:2 @ A1

SKIRTING DETAIL Scale 1:2 @ A1



New vinyl sheet flooring by Polyflor. Ref: Eton Oak Parquet Code 3392.



Feature tile to urinal wall only. Ref: Tiles Direct Naples Base Hexagon Blue. Product ID 13970. 198 x 228 x 10mm thick. Fixed using the manufacturers recommended adhesive. Grout to be white.

REV. DESCRIPTION DATE

architectural & interior designers
Suite 16•70 Churchill Square Business Centre•
Kings Hill•Kent•
ME19 4YU•
tel:01732523521 fax:01732523522 email:info@gbadesigns.com



proposed development at:
THE DORSET ARMS
58 High Street
East Grinstead RH19 3DE
Proposed Basement - Planning

SCALE DATE: DWG NO.
1:50@A1 June 2025 2490-1002

