


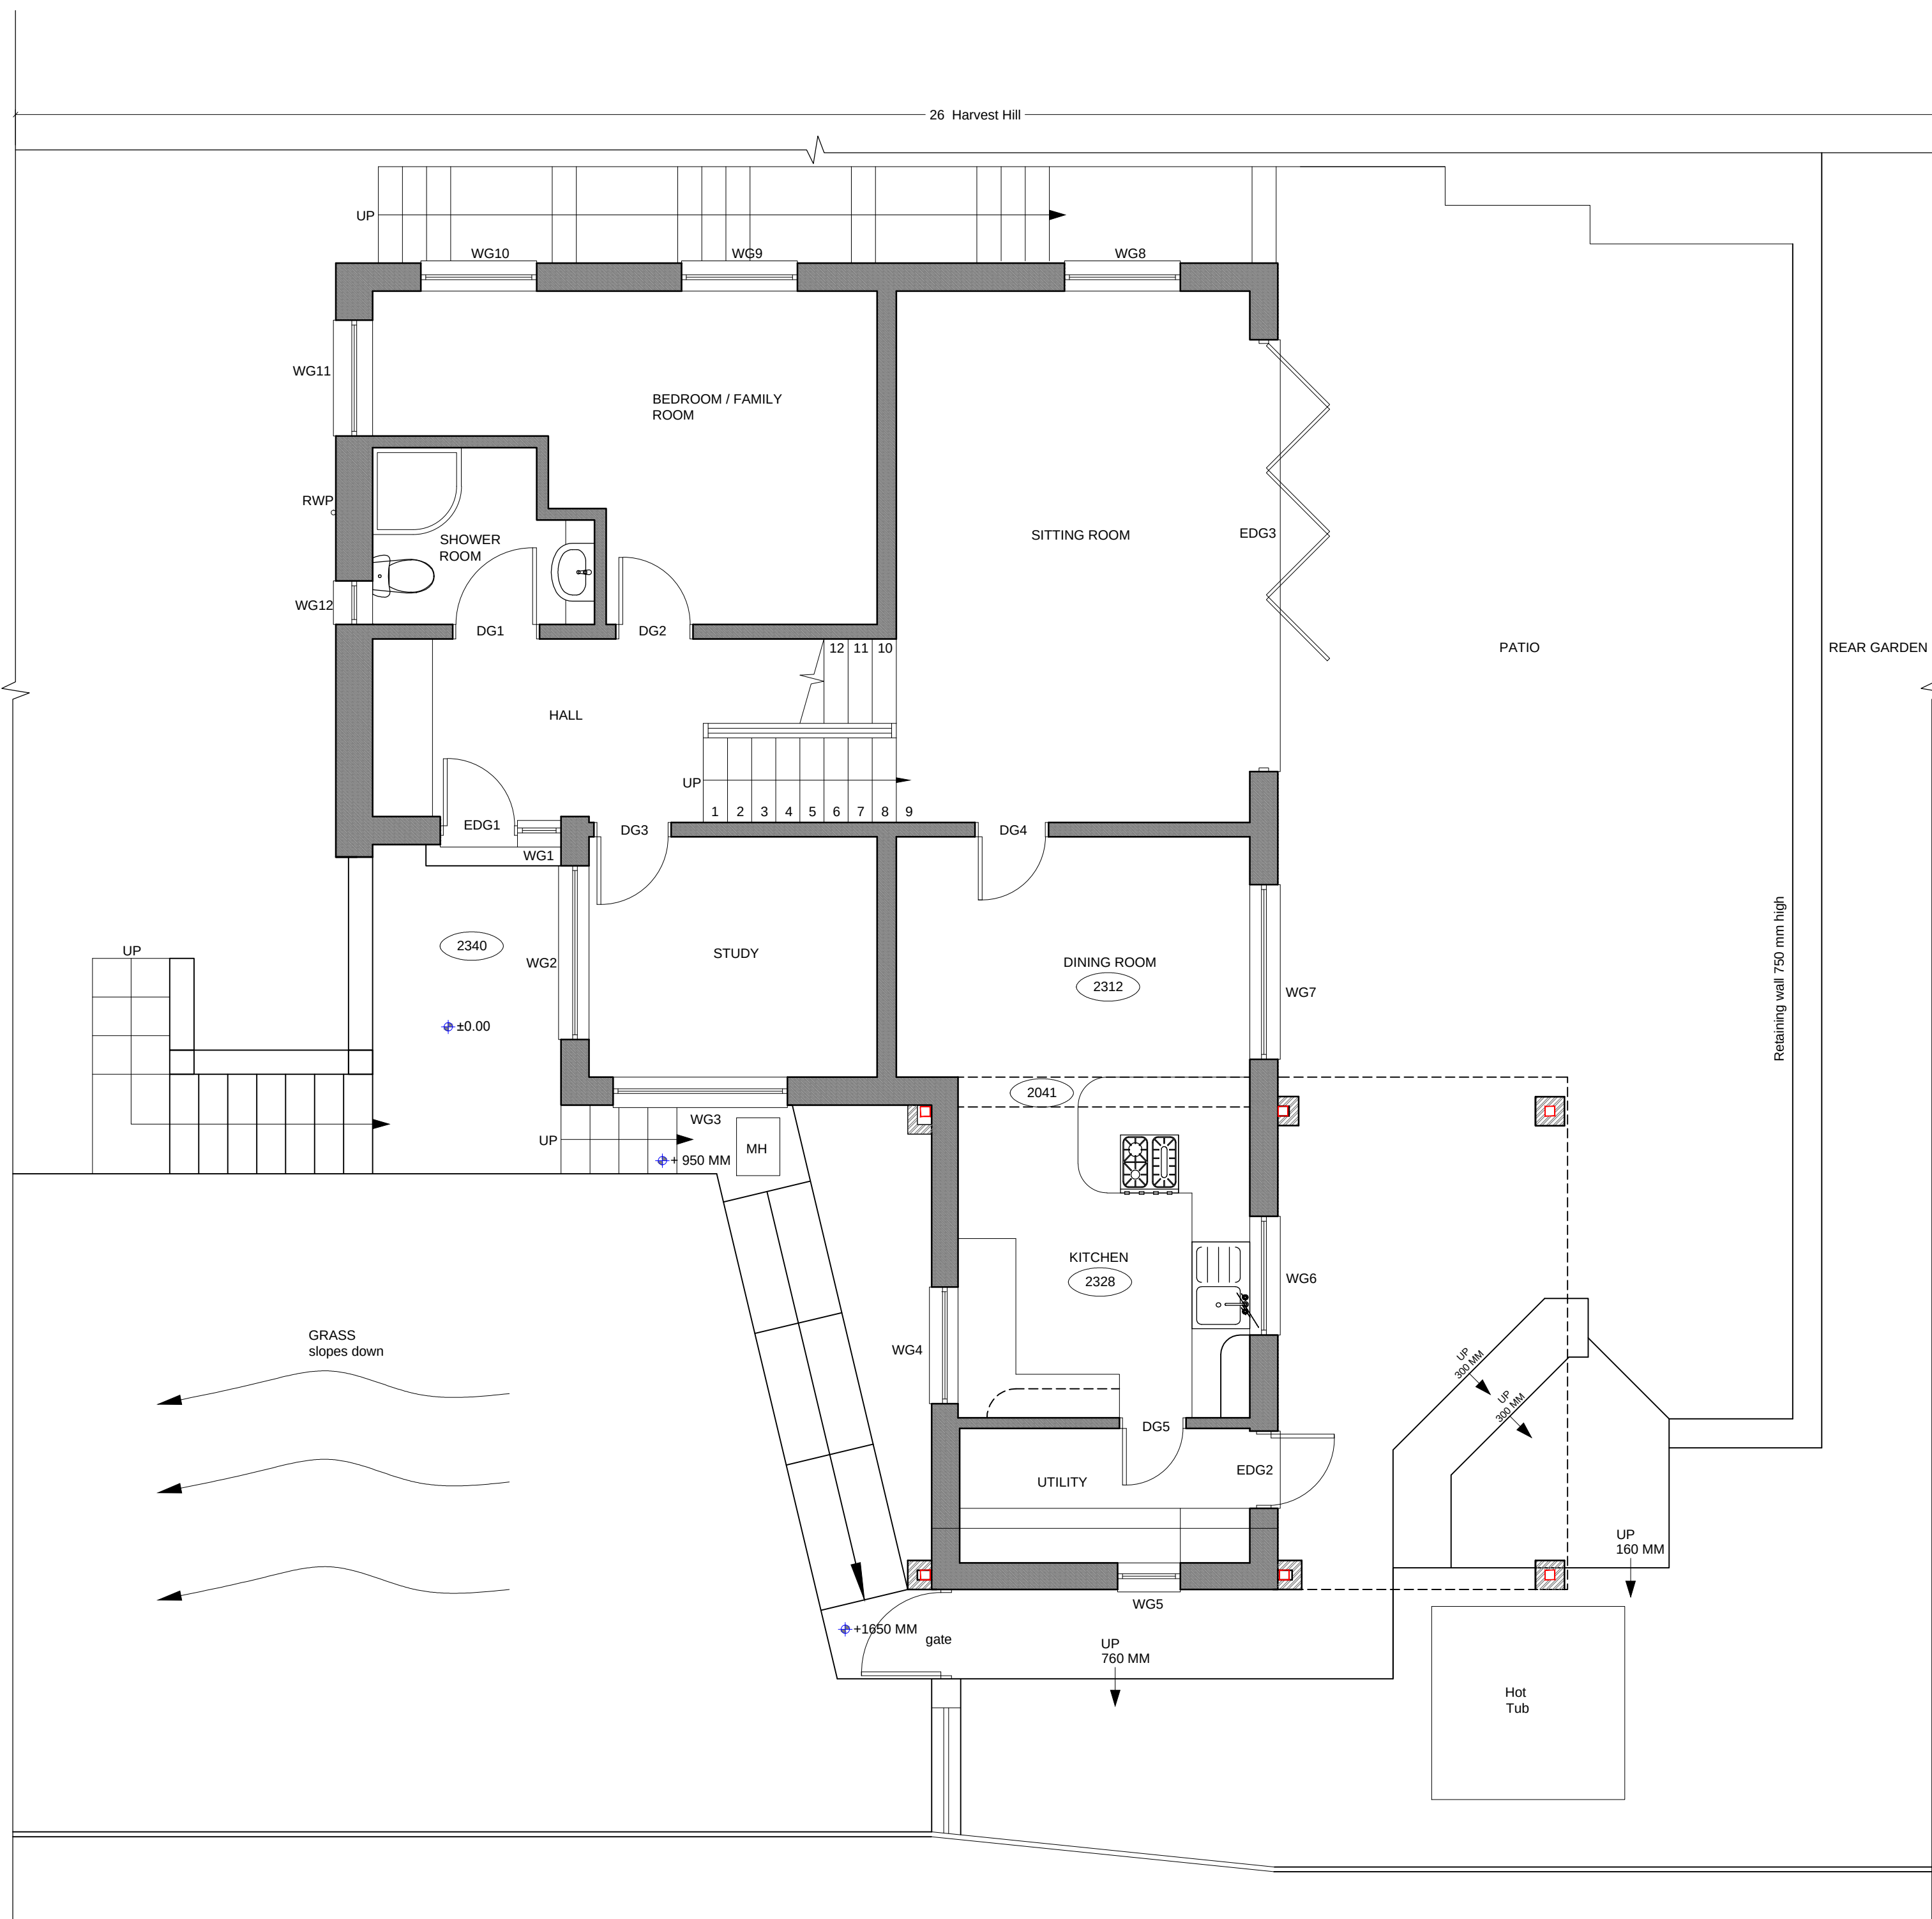


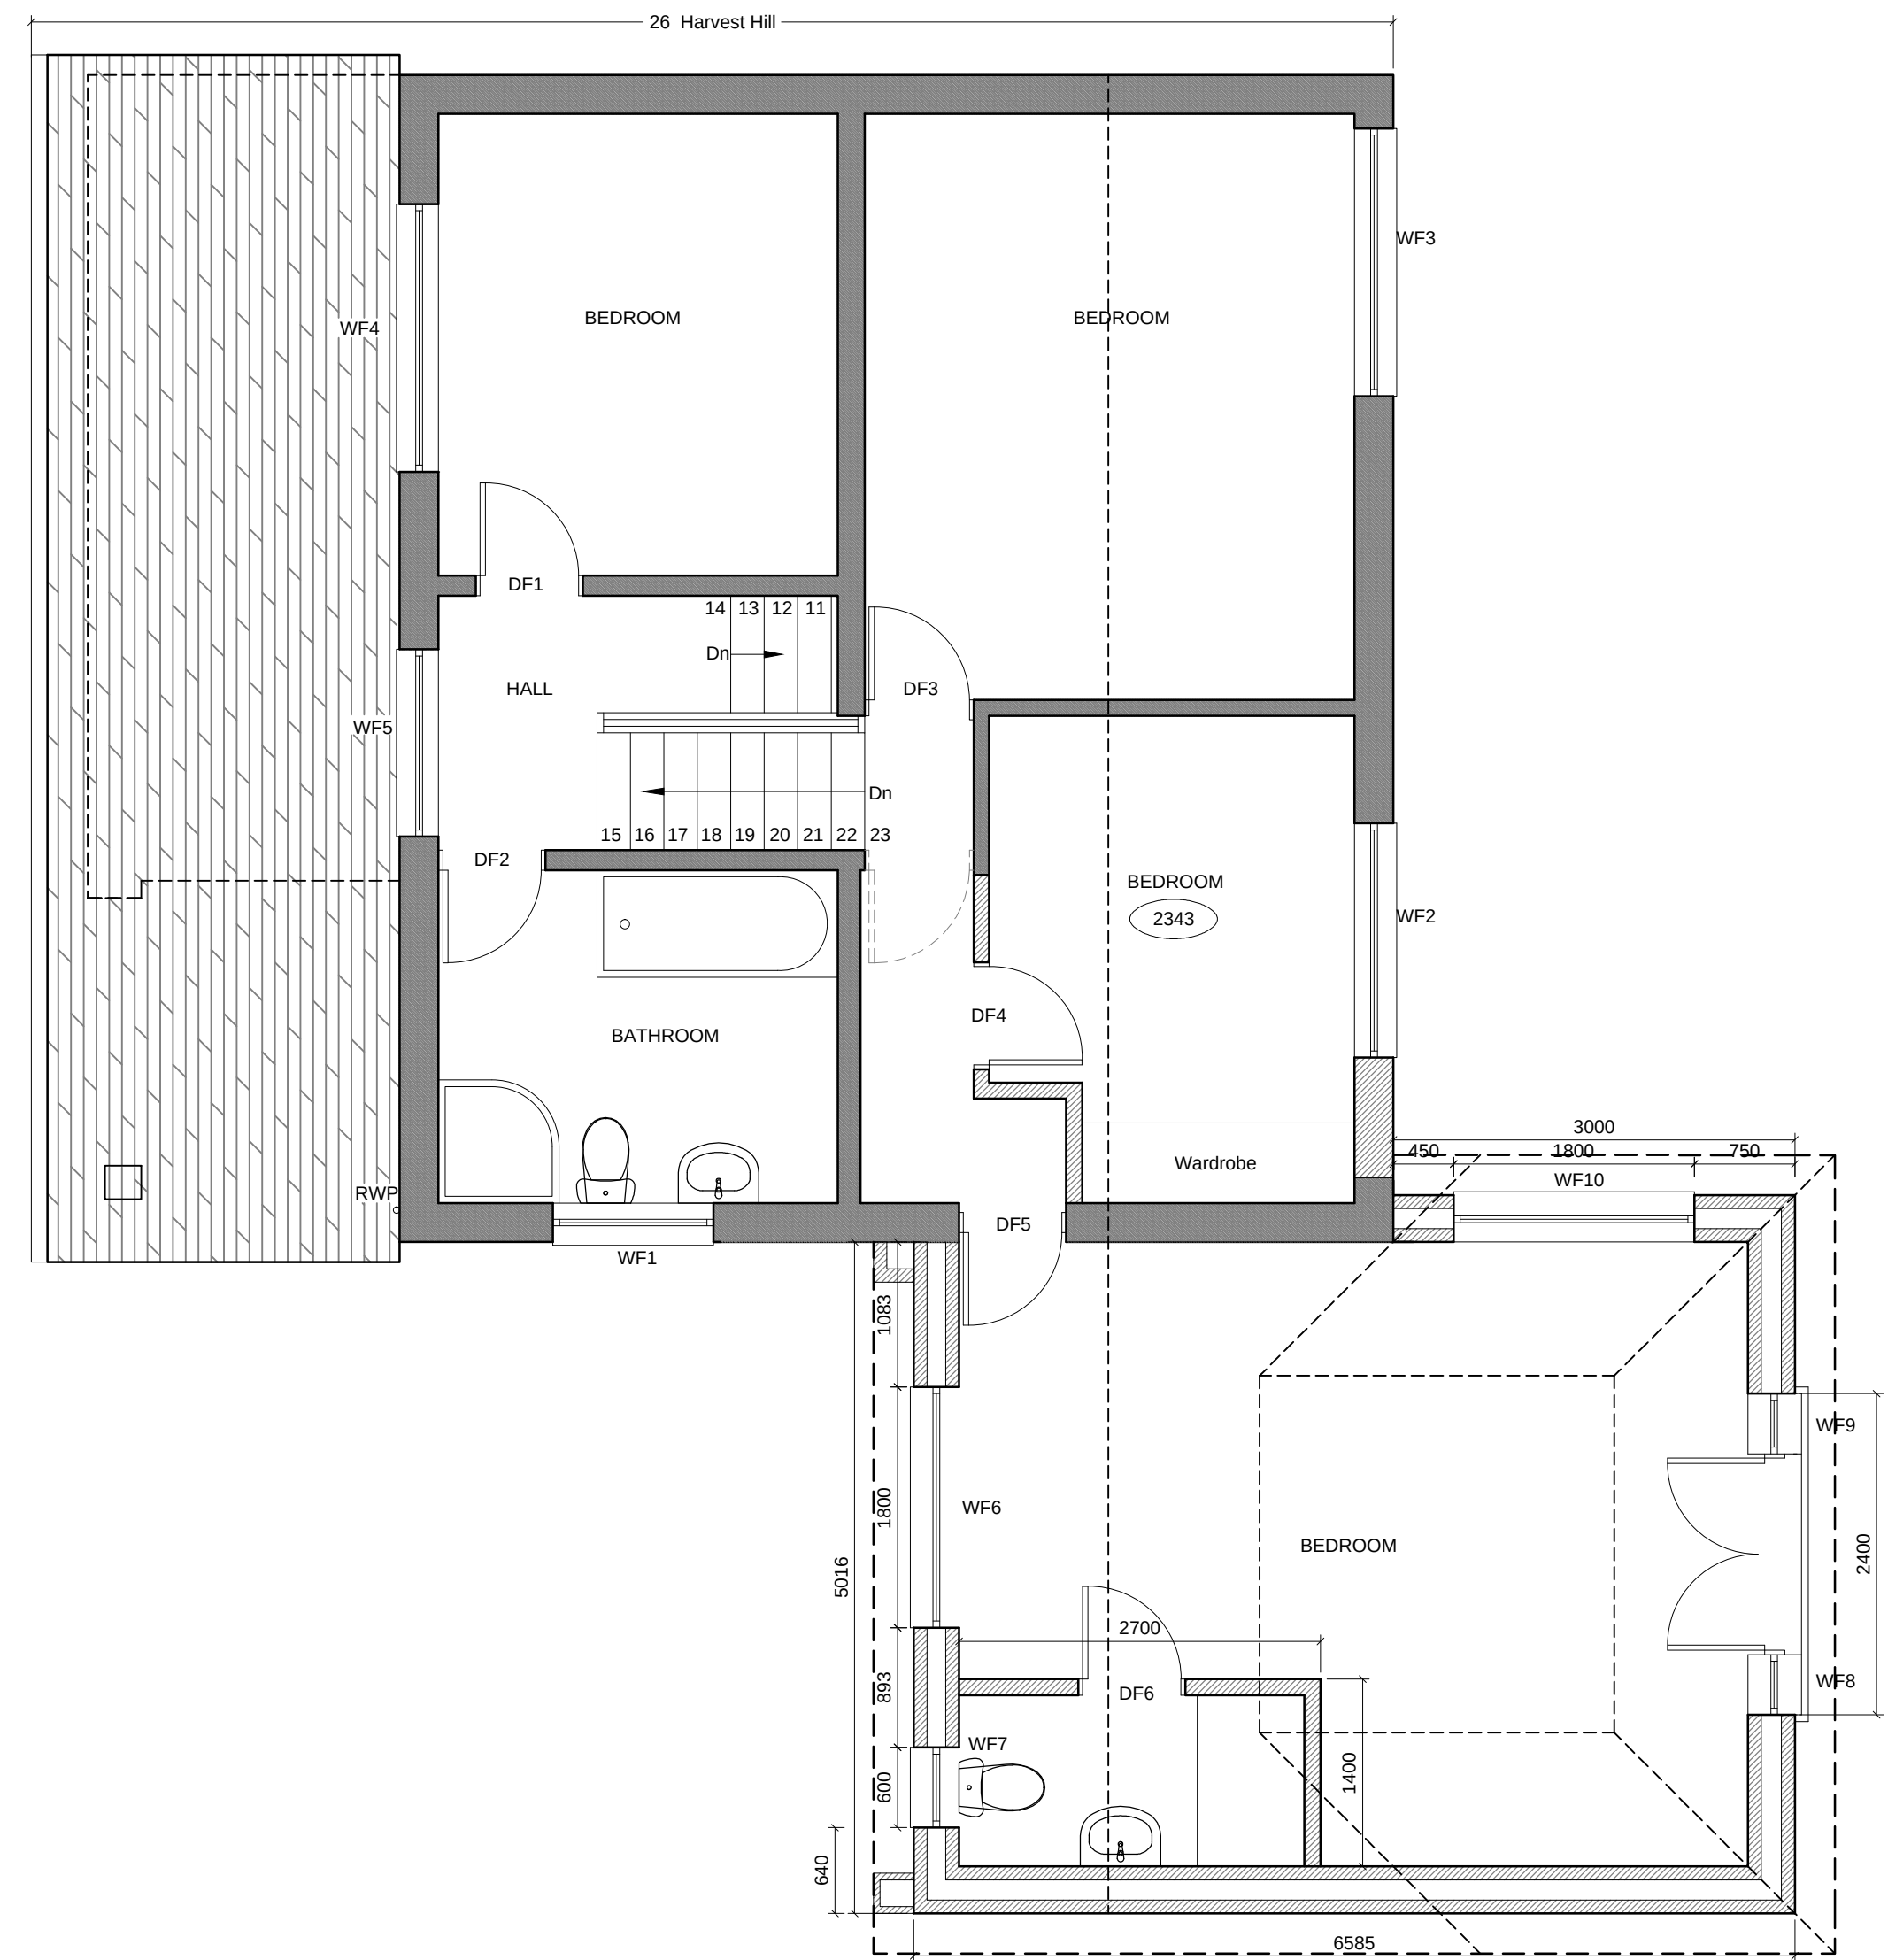

GROUND PLAN AS PROPOSED

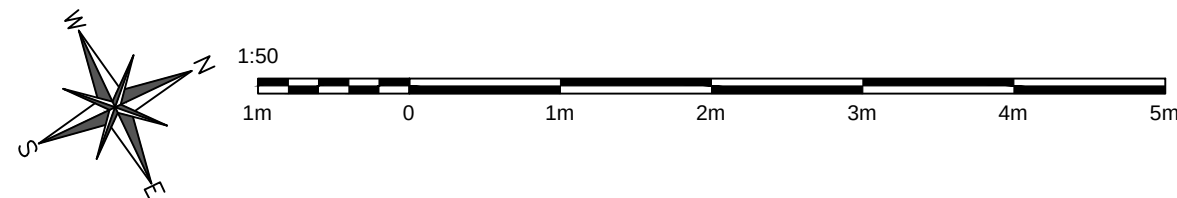

FIRST PLAN AS PROPOSED

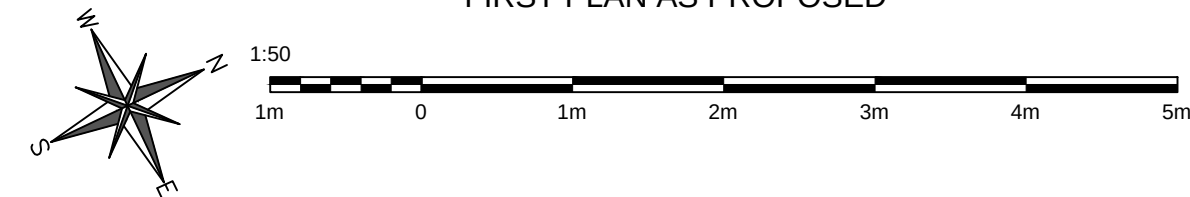

NORTH WEST (REAR) ELEVATION AS PROPOSED

