


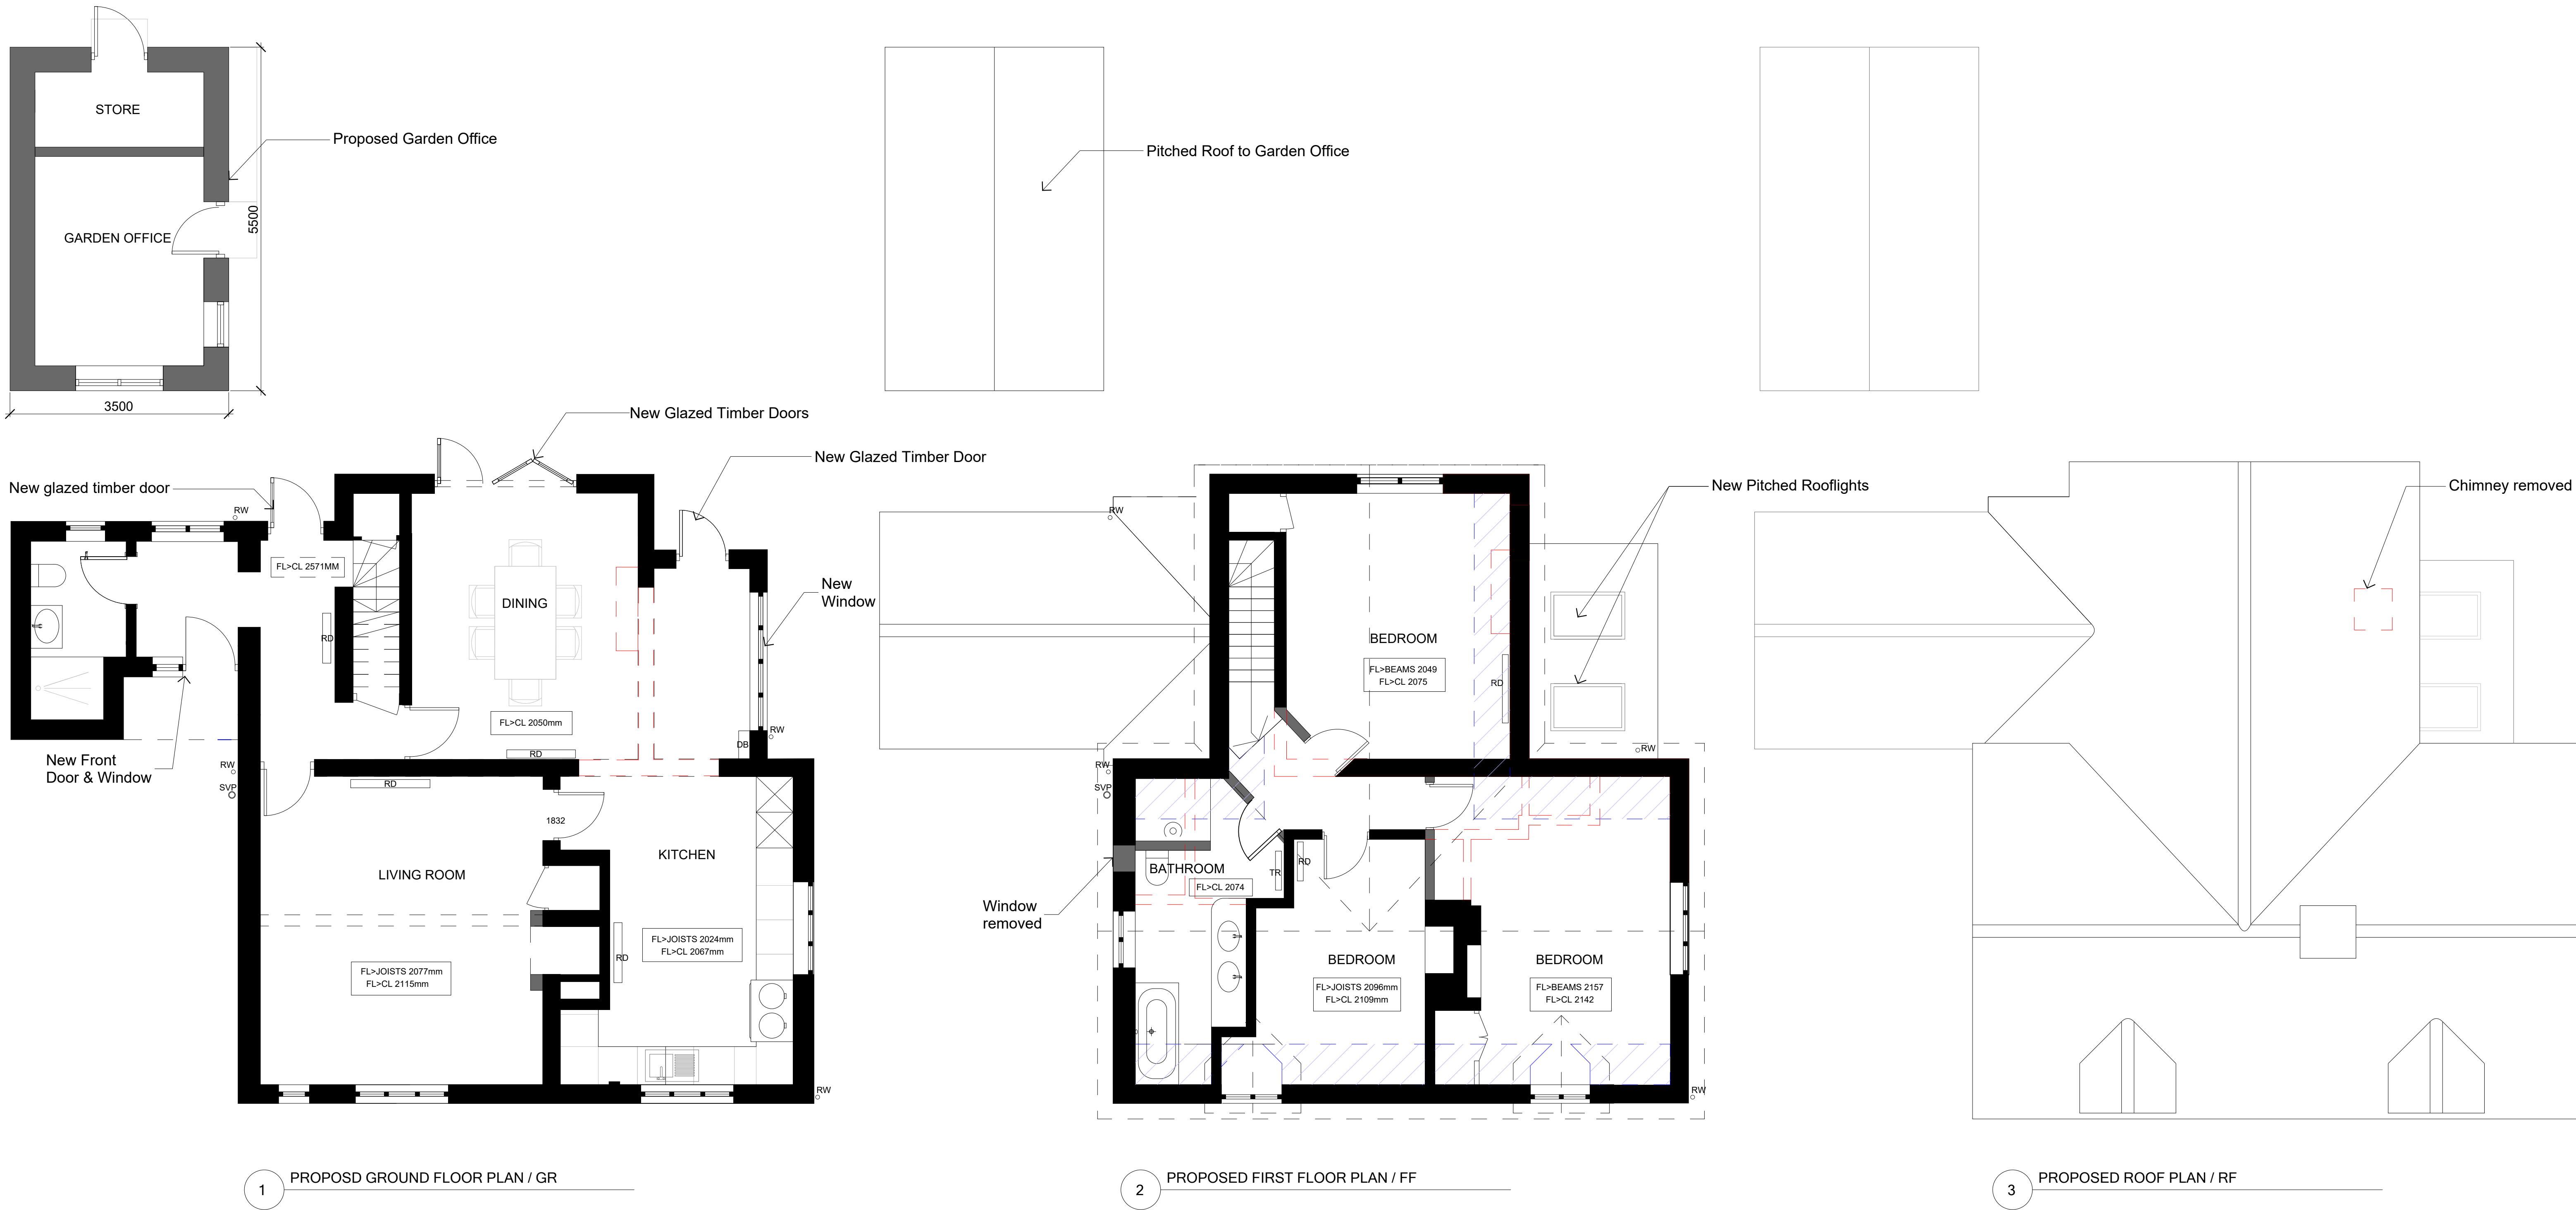

KEY

- EXISTING WALL
- PROPOSED WALL
- RESTRICTED HEAD-HEIGHT
- DEMOLISHED

NOTES

SCALING FOR PLANNING PURPOSES ONLY.
ALL DIMENSIONS TO BE CHECKED ON SITE.

WORK TO BE CARRIED OUT IN ACCORDANCE WITH
BYE-LAWS AND REGULATIONS OF LOCAL AUTHORITIES AND
STATUTORY UNDERTAKERS.

THIS DRAWING MAY INCORPORATE INFORMATION FROM
OTHER PROFESSIONALS. FORD REKHEPI CANNOT ACCEPT
RESPONSIBILITY FOR THE INTEGRITY AND ACCURACY OF
SUCH INFORMATION.

DRAWINGS, SPECIFICATIONS AND SCHEDULES ARE TO BE
READ IN CONJUNCTION WITH ALL RELEVANT ARCHITECTS
AND CONSULTANTS DRAWINGS AND SPECIFICATIONS.

PRINT PDF OF THE DWG IN ACTUAL SIZE.

0 500mm 1500mm 4000mm

Scale Bar in mm at A1

N

REV	NOTES	DATE	BY
A	Amendment to skylight, front door area, and window to the dining room removed.	28.05.25	AF

STATUS	PLANNING
PROJECT	HIGHBROOK COTTAGE RH17 6SS
TITLE	PROPOSED PLANS

SCALE AT A1: 1:50	SCALE AT A3: 1:100
-------------------	--------------------

ANDRE FORD ARCHITECT	Hoathly Hill West Hoathly RH19 4SJ	t +44 (0)7732089521 w andreford.co.uk e info@andreford.co.uk
DWG NUM	HC-102	REV A