


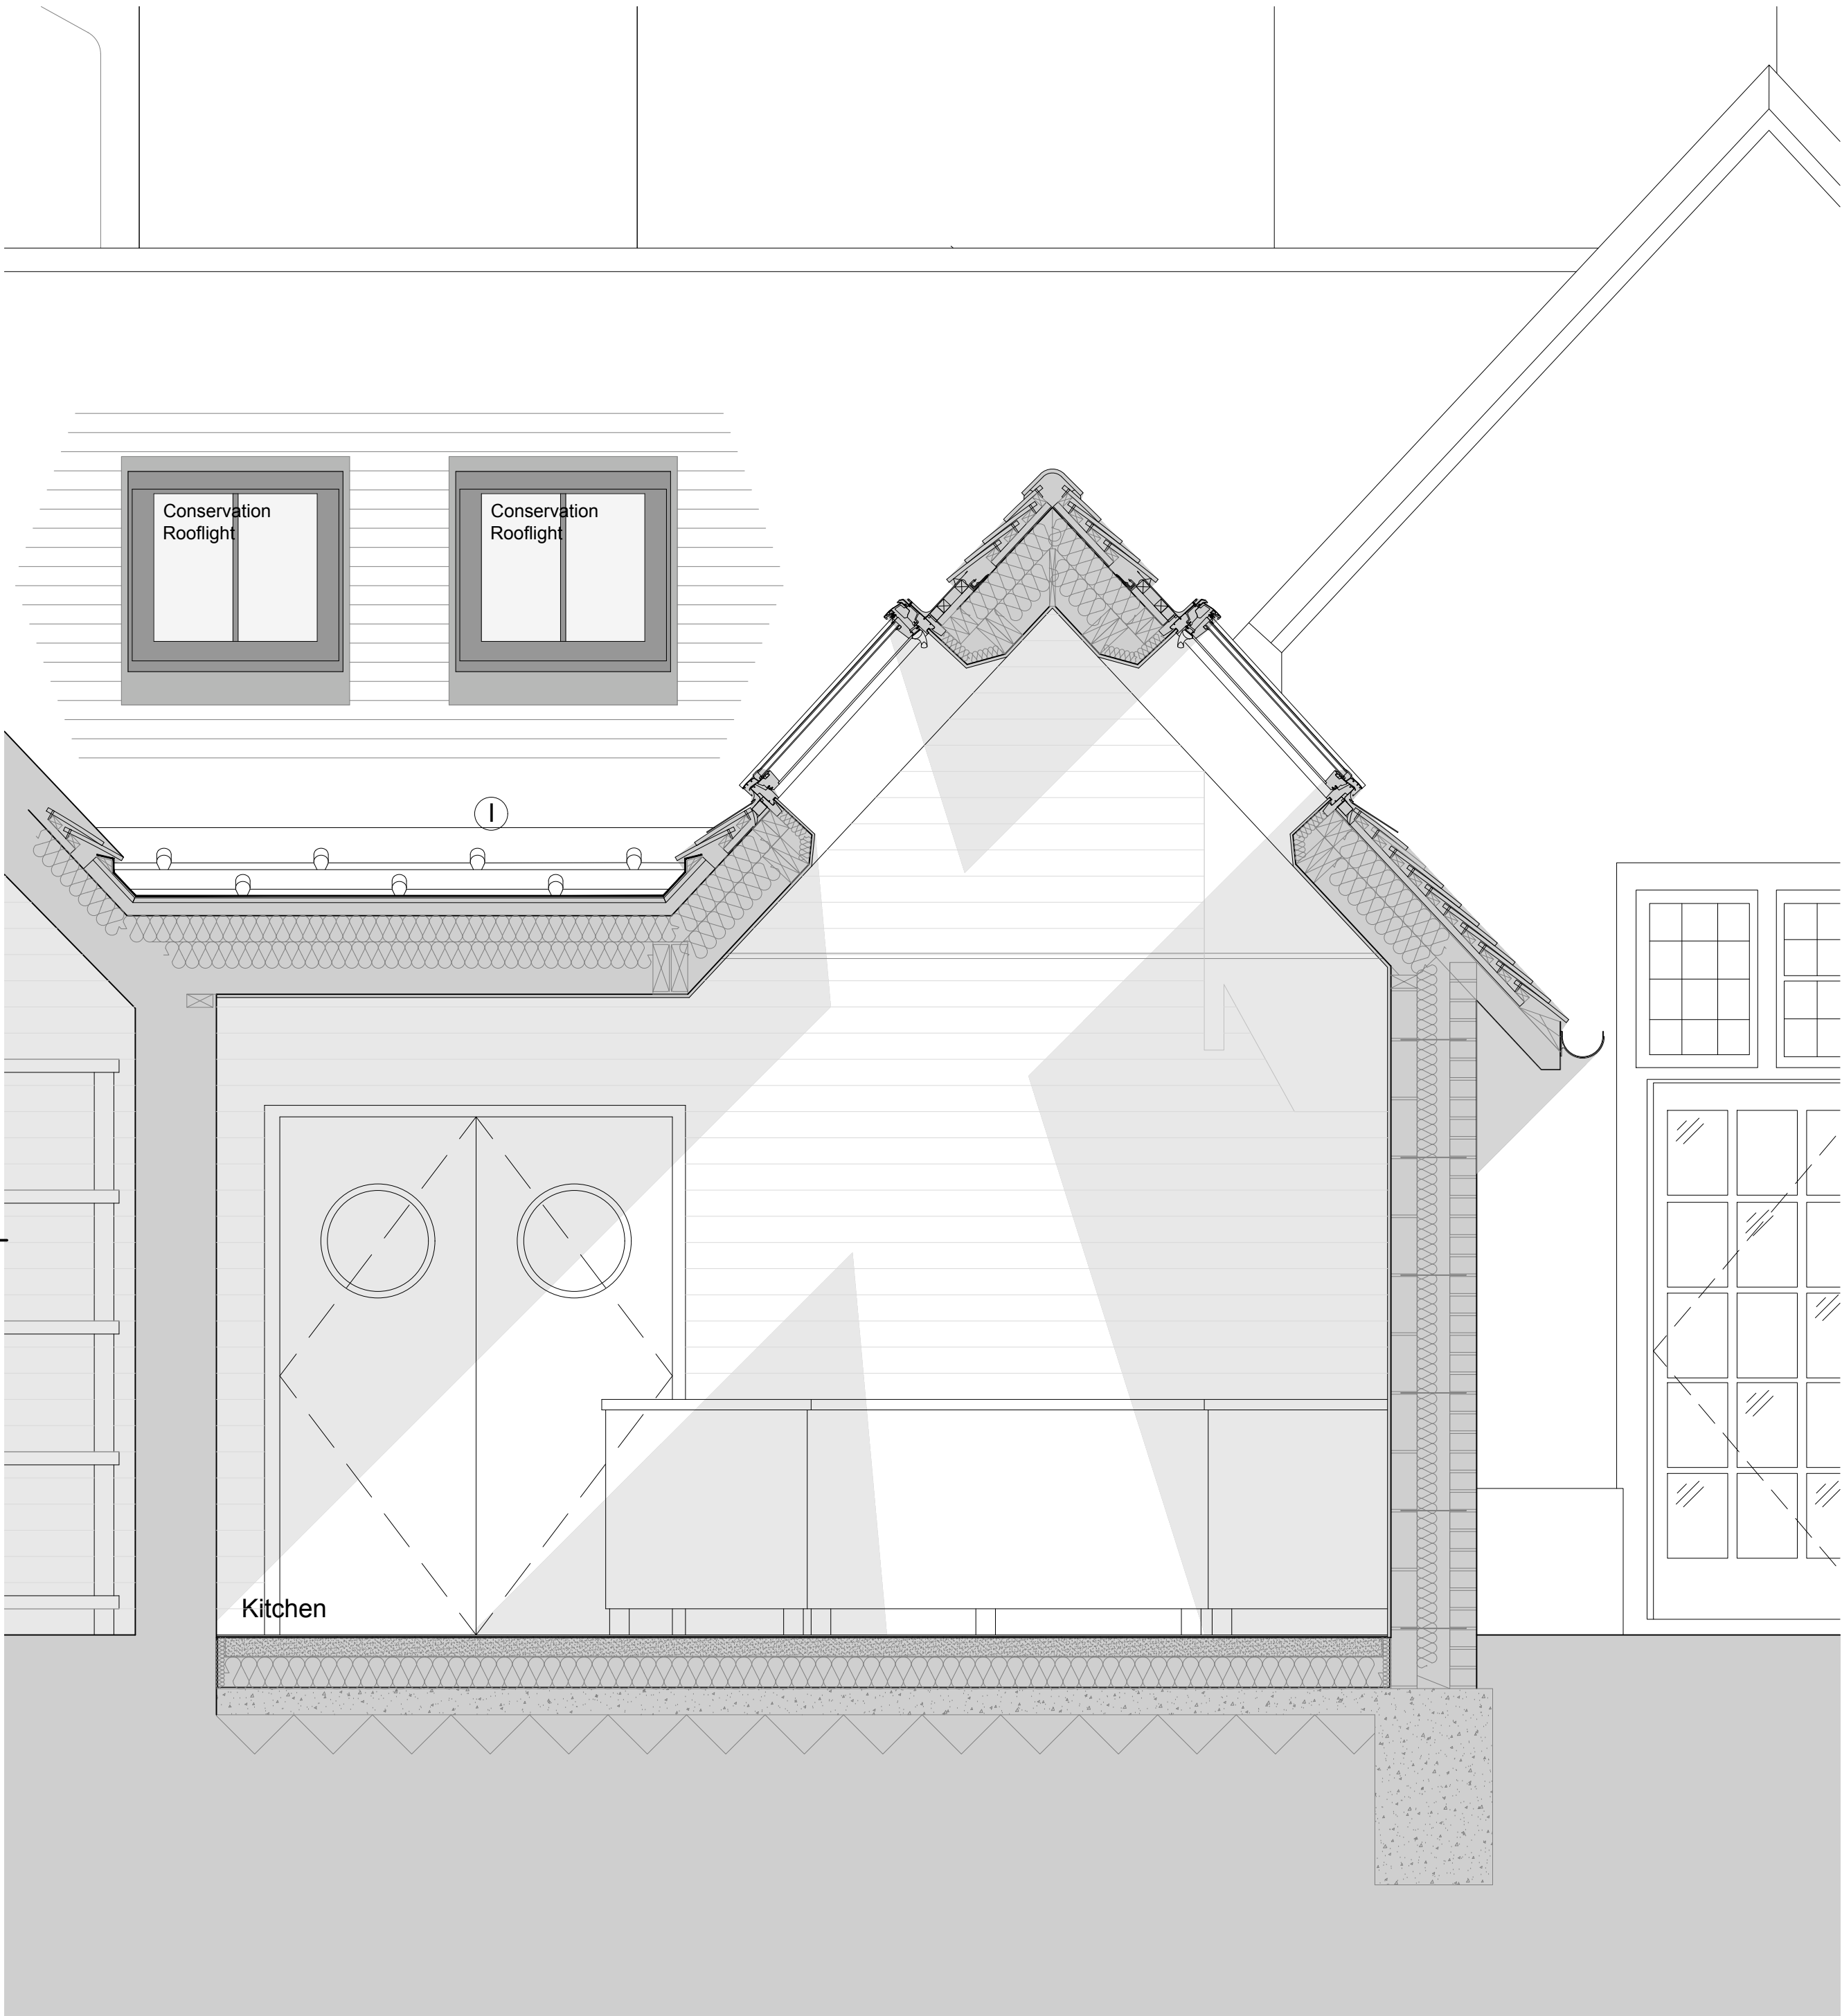

Proposed Detail Section 1:20




Proposed Detail Elevation 1:20

MATERIAL KEY

- A Natural facing stone blocks (not shown)
- B Red face brickwork
- C Clay tile hanging (not shown)
- D Neo-Elizabethan style half-timber (not shown)
- E Horsham stone tiled roof (not shown)
- F Clay tiled roof
- G Timber framed windows and doors
- H Stone mullion windows (not shown)
- I Lead roof
- J Re-use existing window in new opening replicating position exact as original service wing beyond.
- K Re-use existing door/window in new opening replicating position exact as original service wing beyond. Door to be blocked shut.

All materials to new extension to match existing

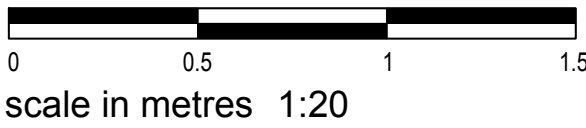

amendments			auth.	chkd.
rev.	date	comment		
A	02.03.26	Minor amendments.	ES	MR
B	24.06.26	Amendments as Conservation Officers comments	MR	GI
C	16.07.26	Further Amendments in conjunction with B above	MR	GI

client		drawing number	revision
RCM Partnership LLP		0603.PL.1511	C
project		drawing title	
Chownes Mead Hotel, Chownes Mead Lane, Haywards Heath, RH16 4BS		Proposed Bay Study Sectional Evelation - Kitchen Extension PLANNING	
drawn by	checked by	riba work stage	date
M.B	M.R	3	Feb '26
		scale/original sheet size	
		1:20 @ A1	
www.abir.co.uk studio@abirarchitects.co.uk Unit 1, Beta House, St John's Road, Hove, BN3 2FX, United Kingdom Hove +44 (0)1273 724 304 Company No 9687117 VAT No 971 4147 17		© ABIR Architects Ltd. Check all dimensions on site before work is undertaken. All goods, materials and workmanship to conform with current building regulations, BSS and CDP's.	

ABIR Architects

RIBA
Chartered Practice