


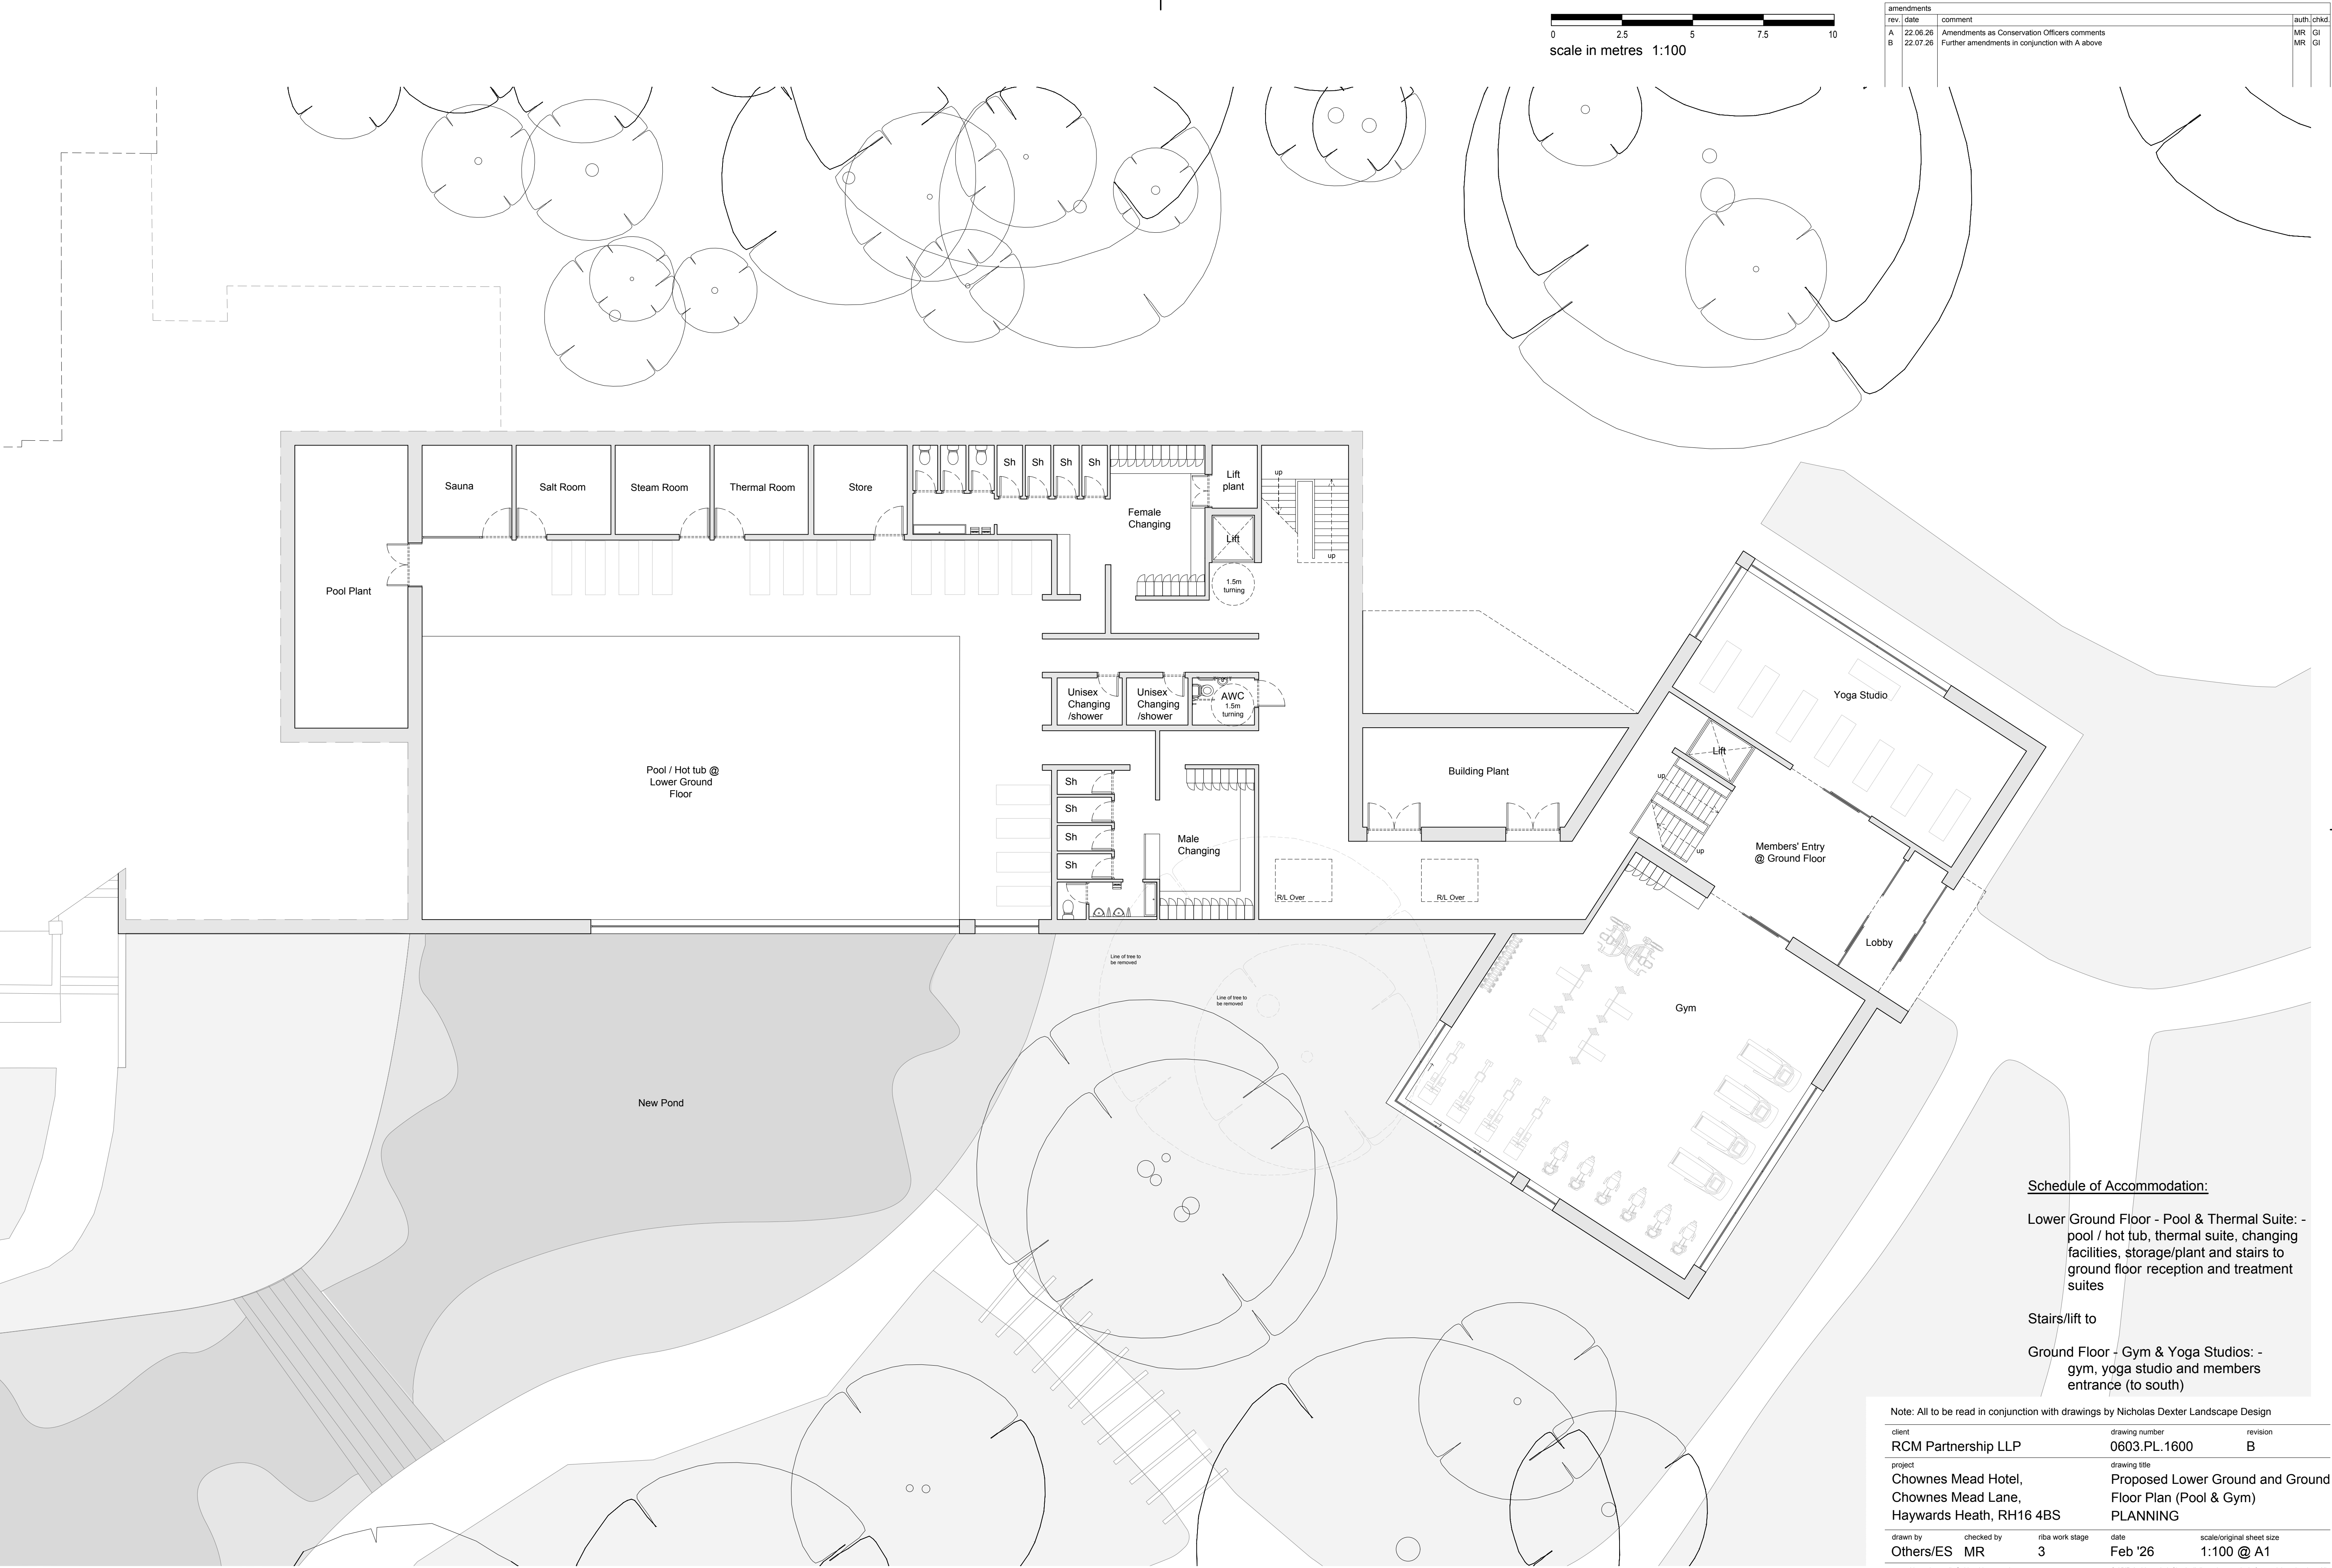

Proposed Lower Ground Floor Pool and Ground Floor Gym Plan 1:100