



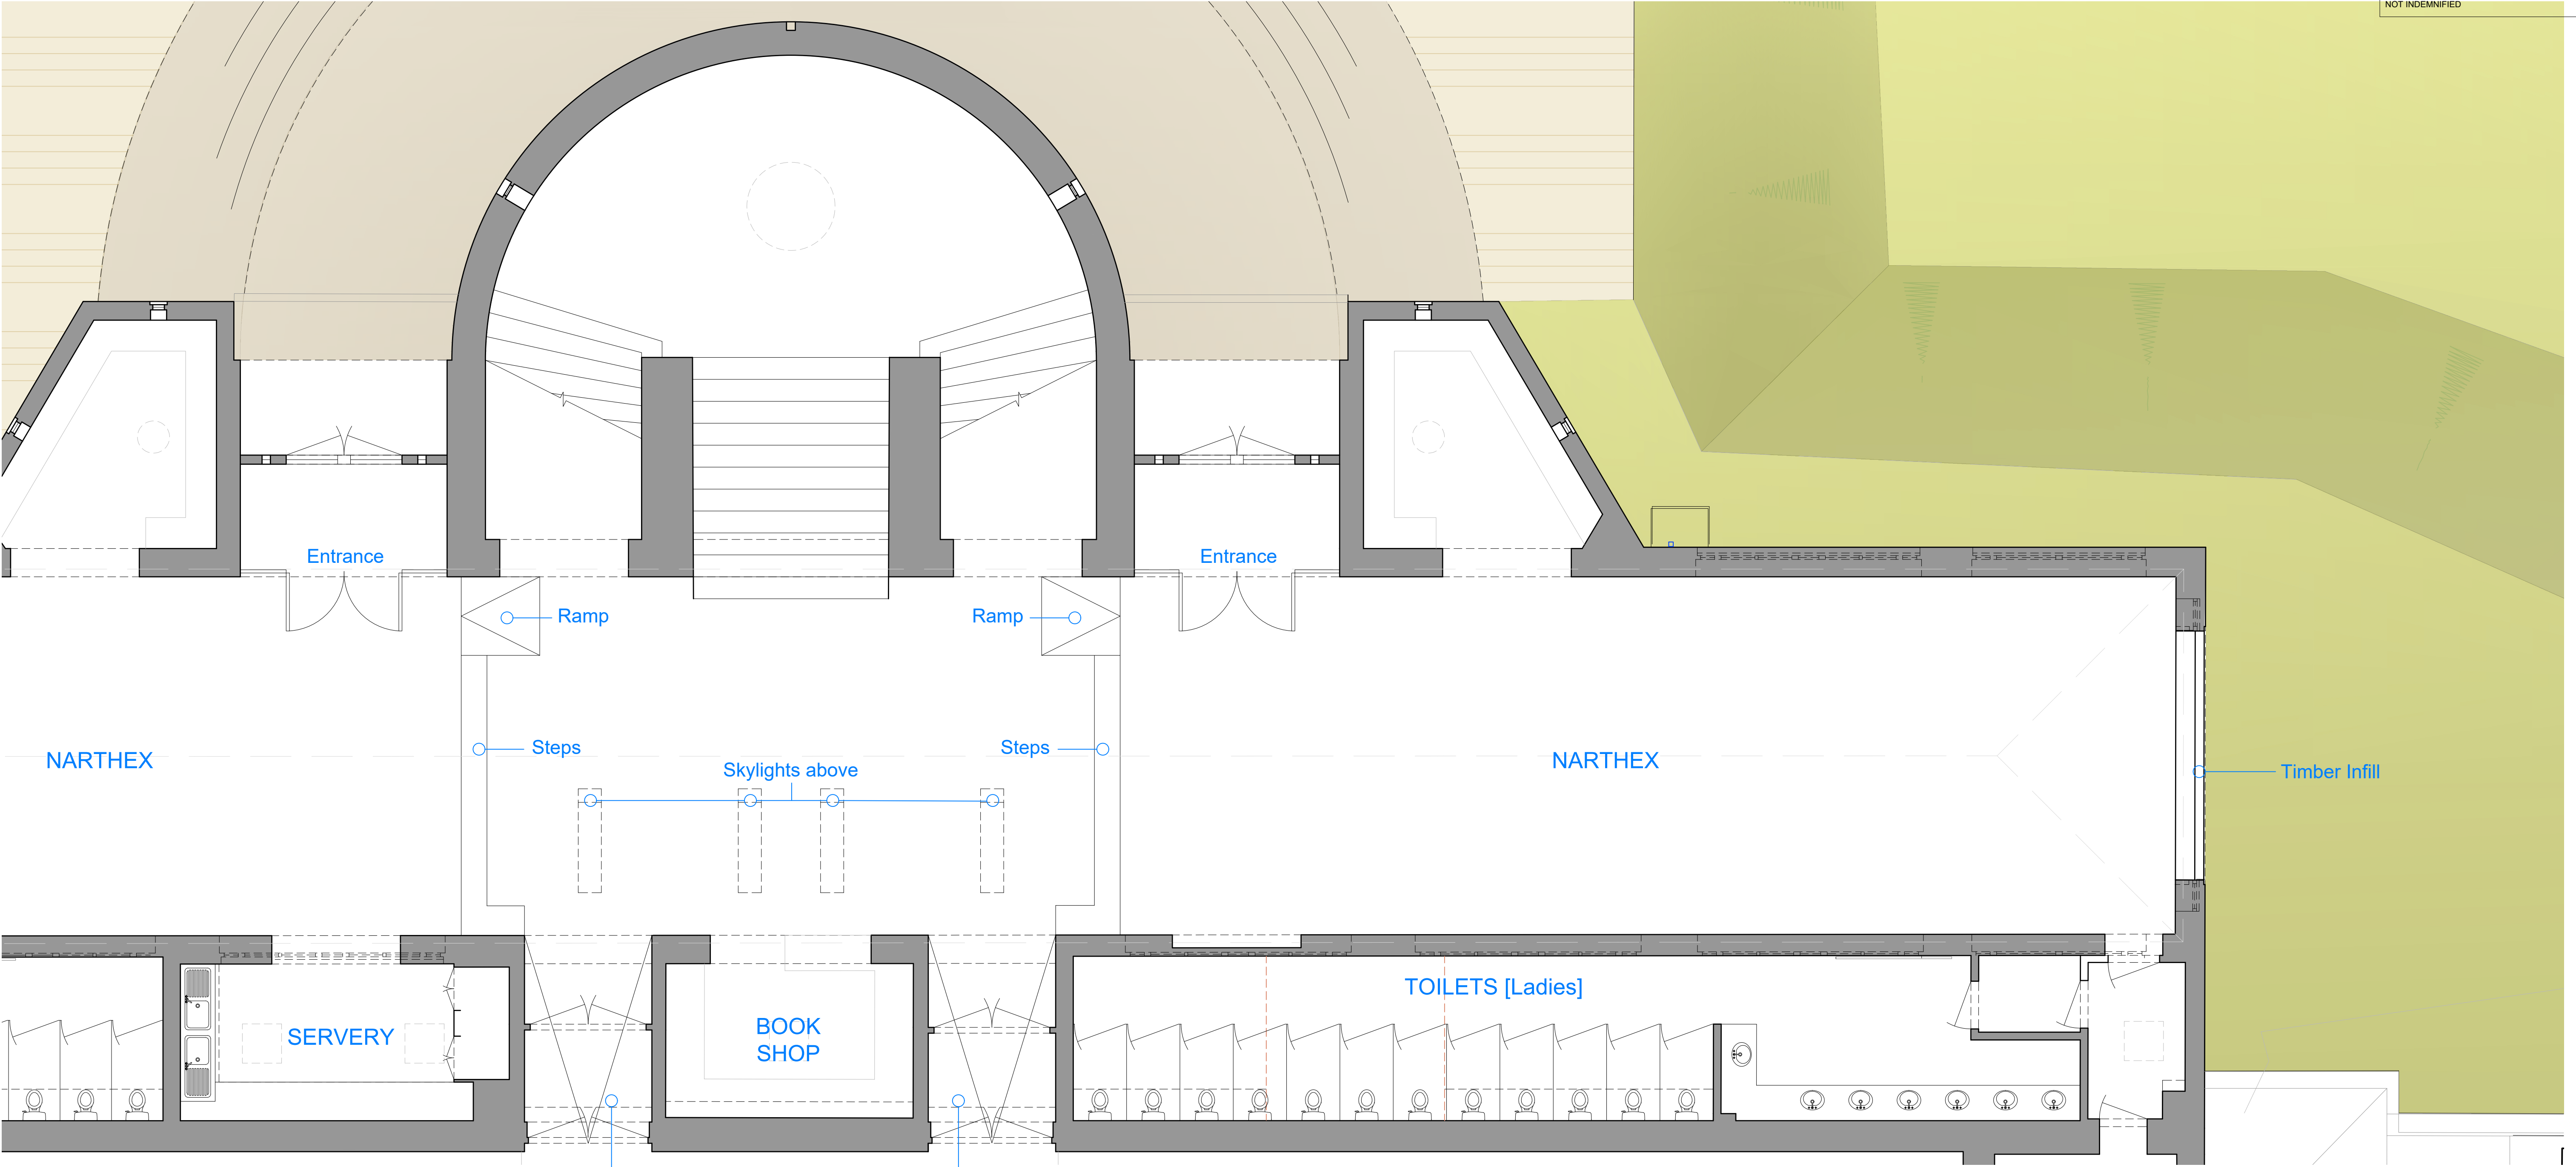


1. Existing Narthex
1:50 @ A1

Key Plan

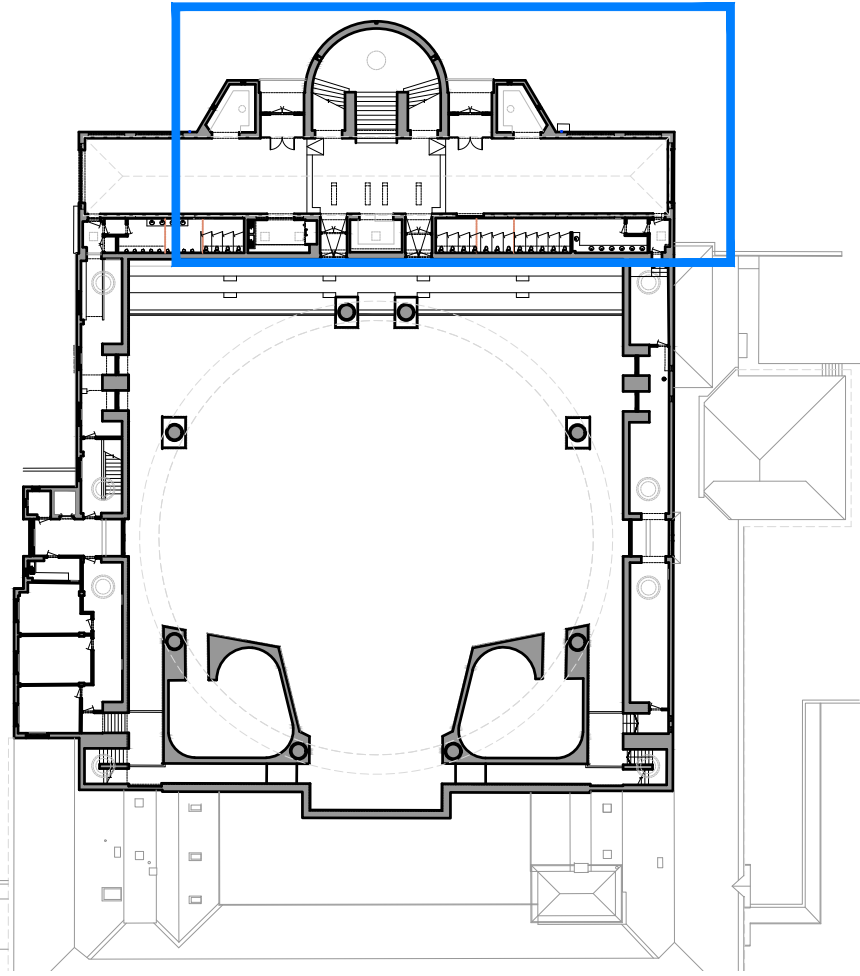

- KEY
- Existing Walls
 - Grass
 - Grass Verge
 - Paving
 - Gravel

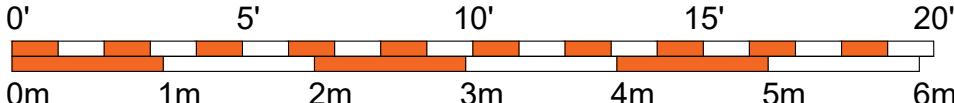

Rev	Date	Revision	DRW CHK
made Architects Ltd The Stables 18 Howard Road Reigate w: www.made-architects.com e: info@made-architects.com t: +44 (0)203 633 4625 i: madearchitects.com Client: Worth Abbey Job: 2412 Address: Worth Abbey Paddockhurst, Crawley RH10 4SB Drawing: Existing Narthex Plan			
Scale:	1:50 @ A1	PRELIMINARY Liable to change without notice, not for construction	
Drawn:	WG		
Checked:	CG		
Date:	04/07/2025		
Size:	2412-MAL-01-GF-DR-A-	Rev	
A1	0101	P2	