



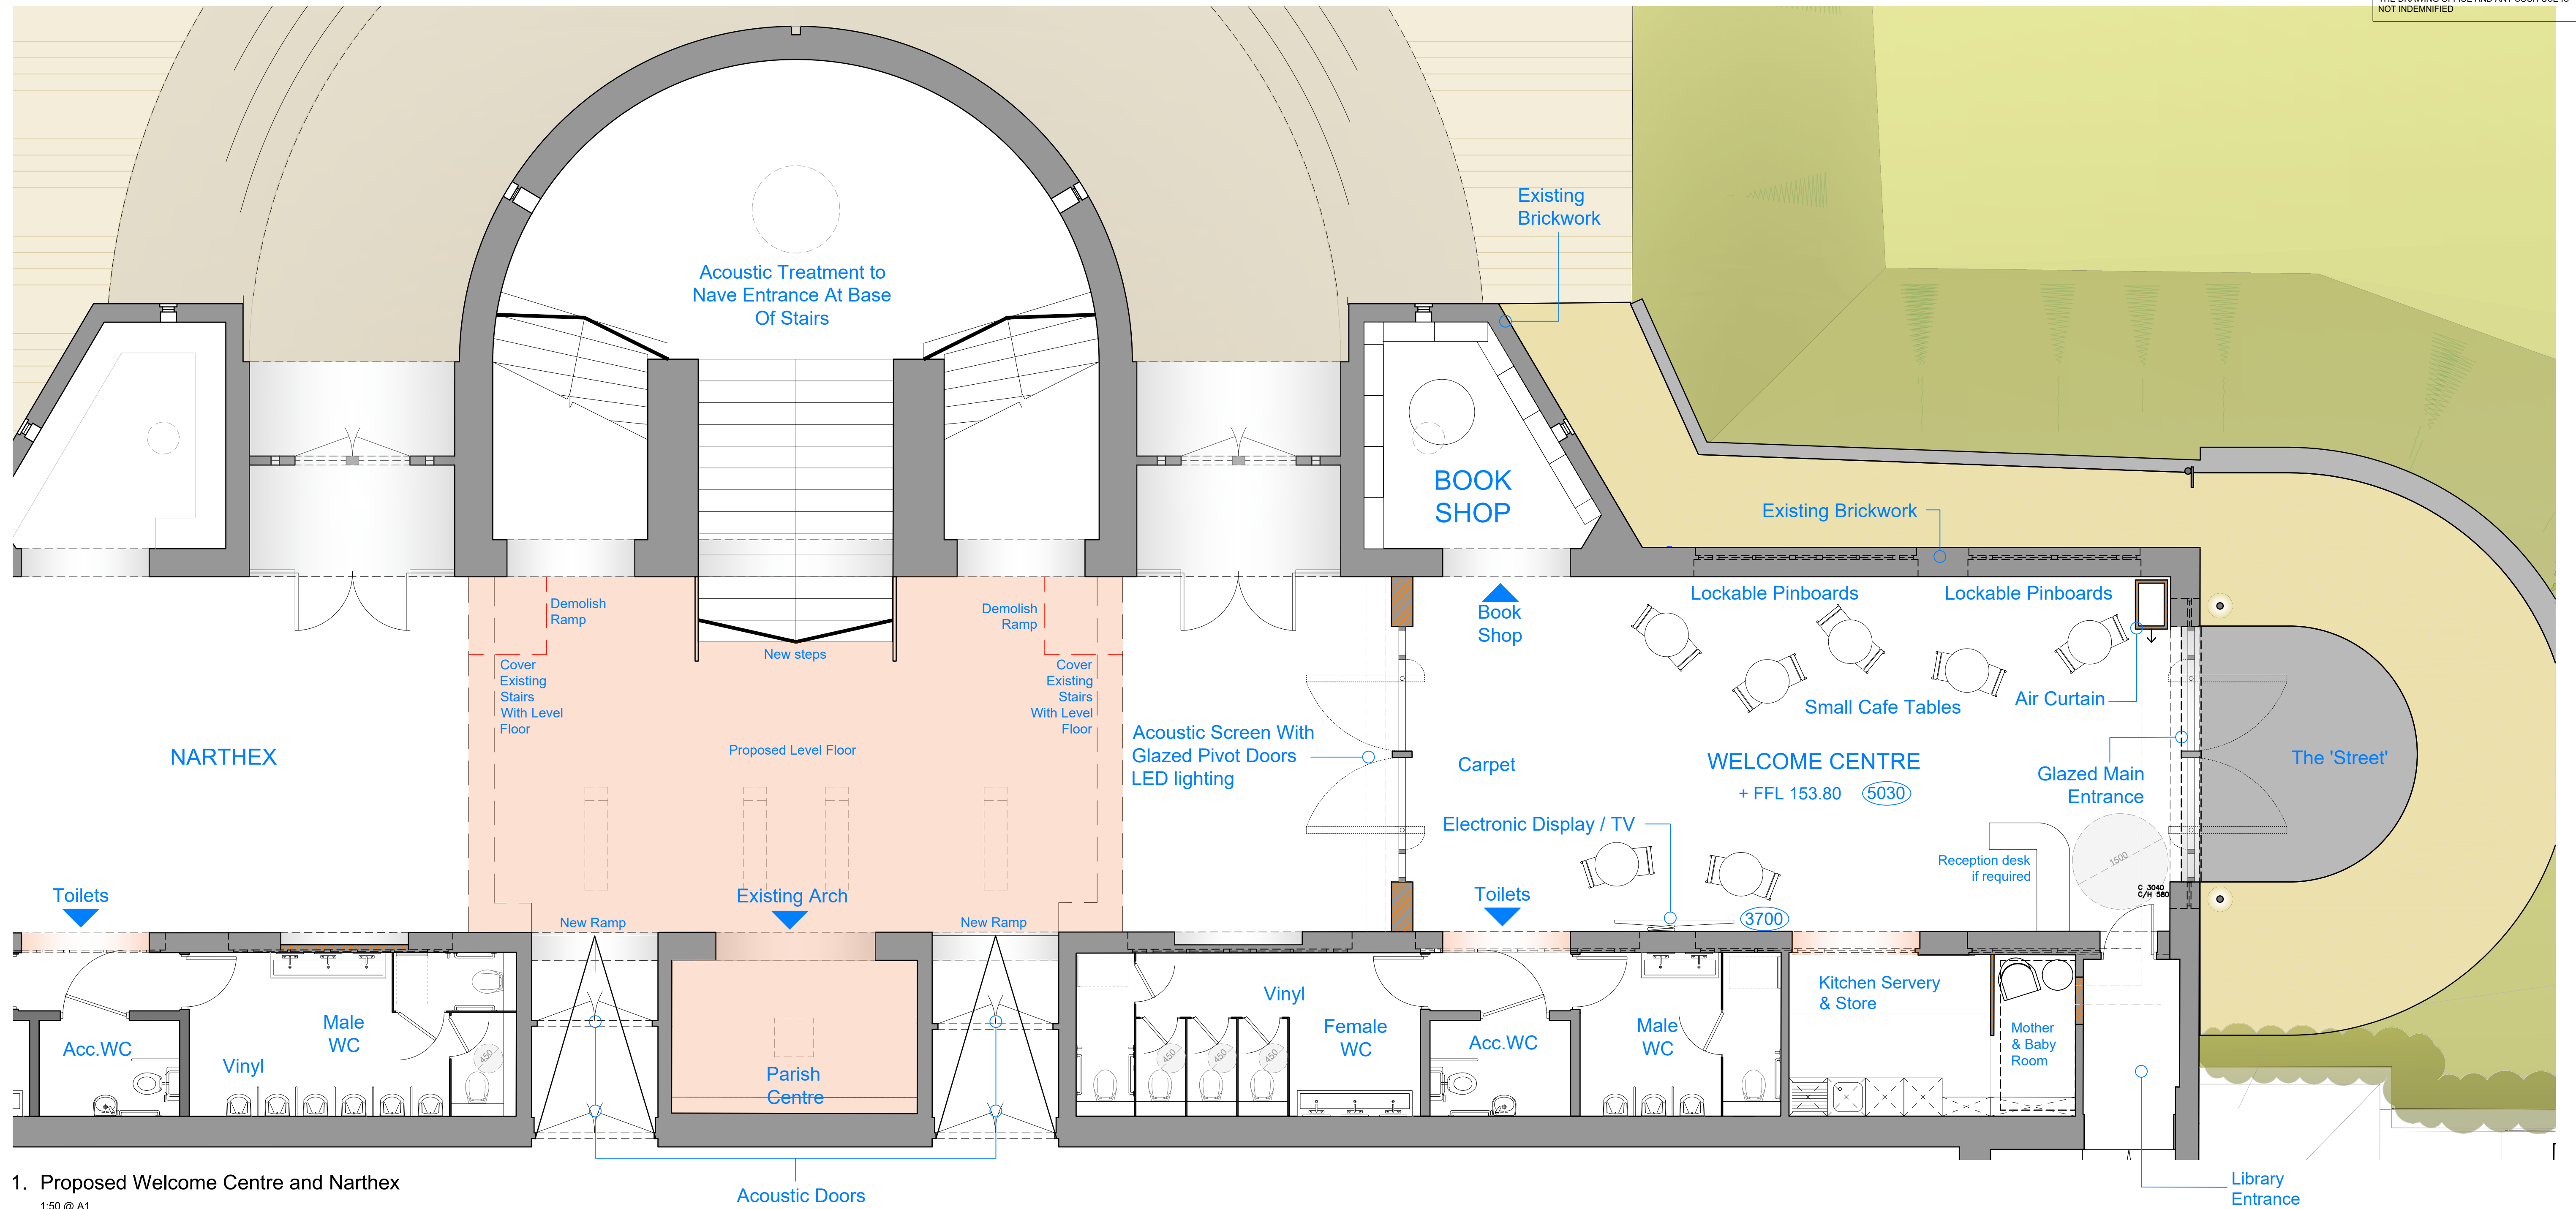

1. Proposed Welcome Centre and Narthex
1:50 @ A1

Key Plan

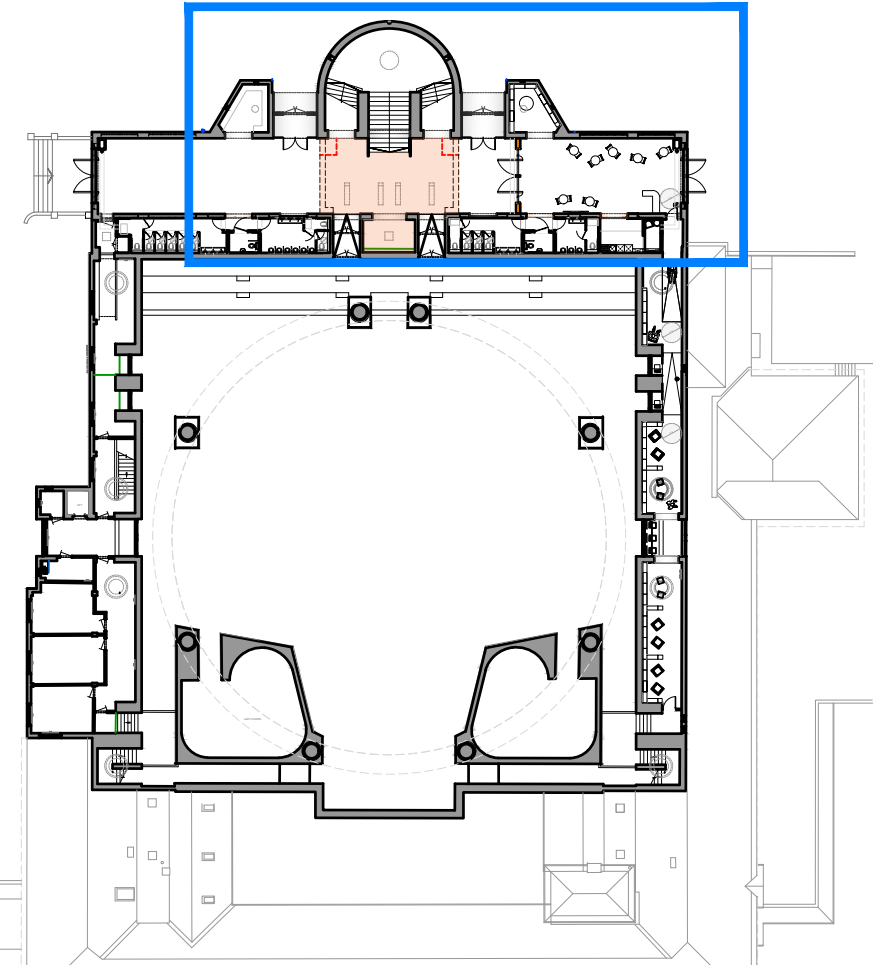

KEY	
Existing Walls	Grass
Proposed Walls	Grass Verge
Proposed Floor Infill	Paving
Proposed Arched Opening To Match Existing	Gravel

Rev	Date	Revision	DRW CHK
A1	04/07/2025	2412-MAL-01-GF-DR-A-0151	P5
made Architects Ltd			
The Stables 18 Howard Road Ralgate			
w: www.made-architects.com			
e: info@made-architects.com			
t: +44 (0)203 633 4625			
m: madearchitects			
Client: Worth Abbey			
Job: 2412			
Address: Worth Abbey, Paddockhurst, Crawley RH10 4SB			
Drawing: Proposed Welcome Centre and Narthex Plan			
Scale: 1:50 @ A1			
Drawn: WG			
Checked: CG			
Date: 04/07/2025			
Size: 2412-MAL-01-GF-DR-A-0151			
PRELIMINARY			
liable to change without notice, not for construction			