




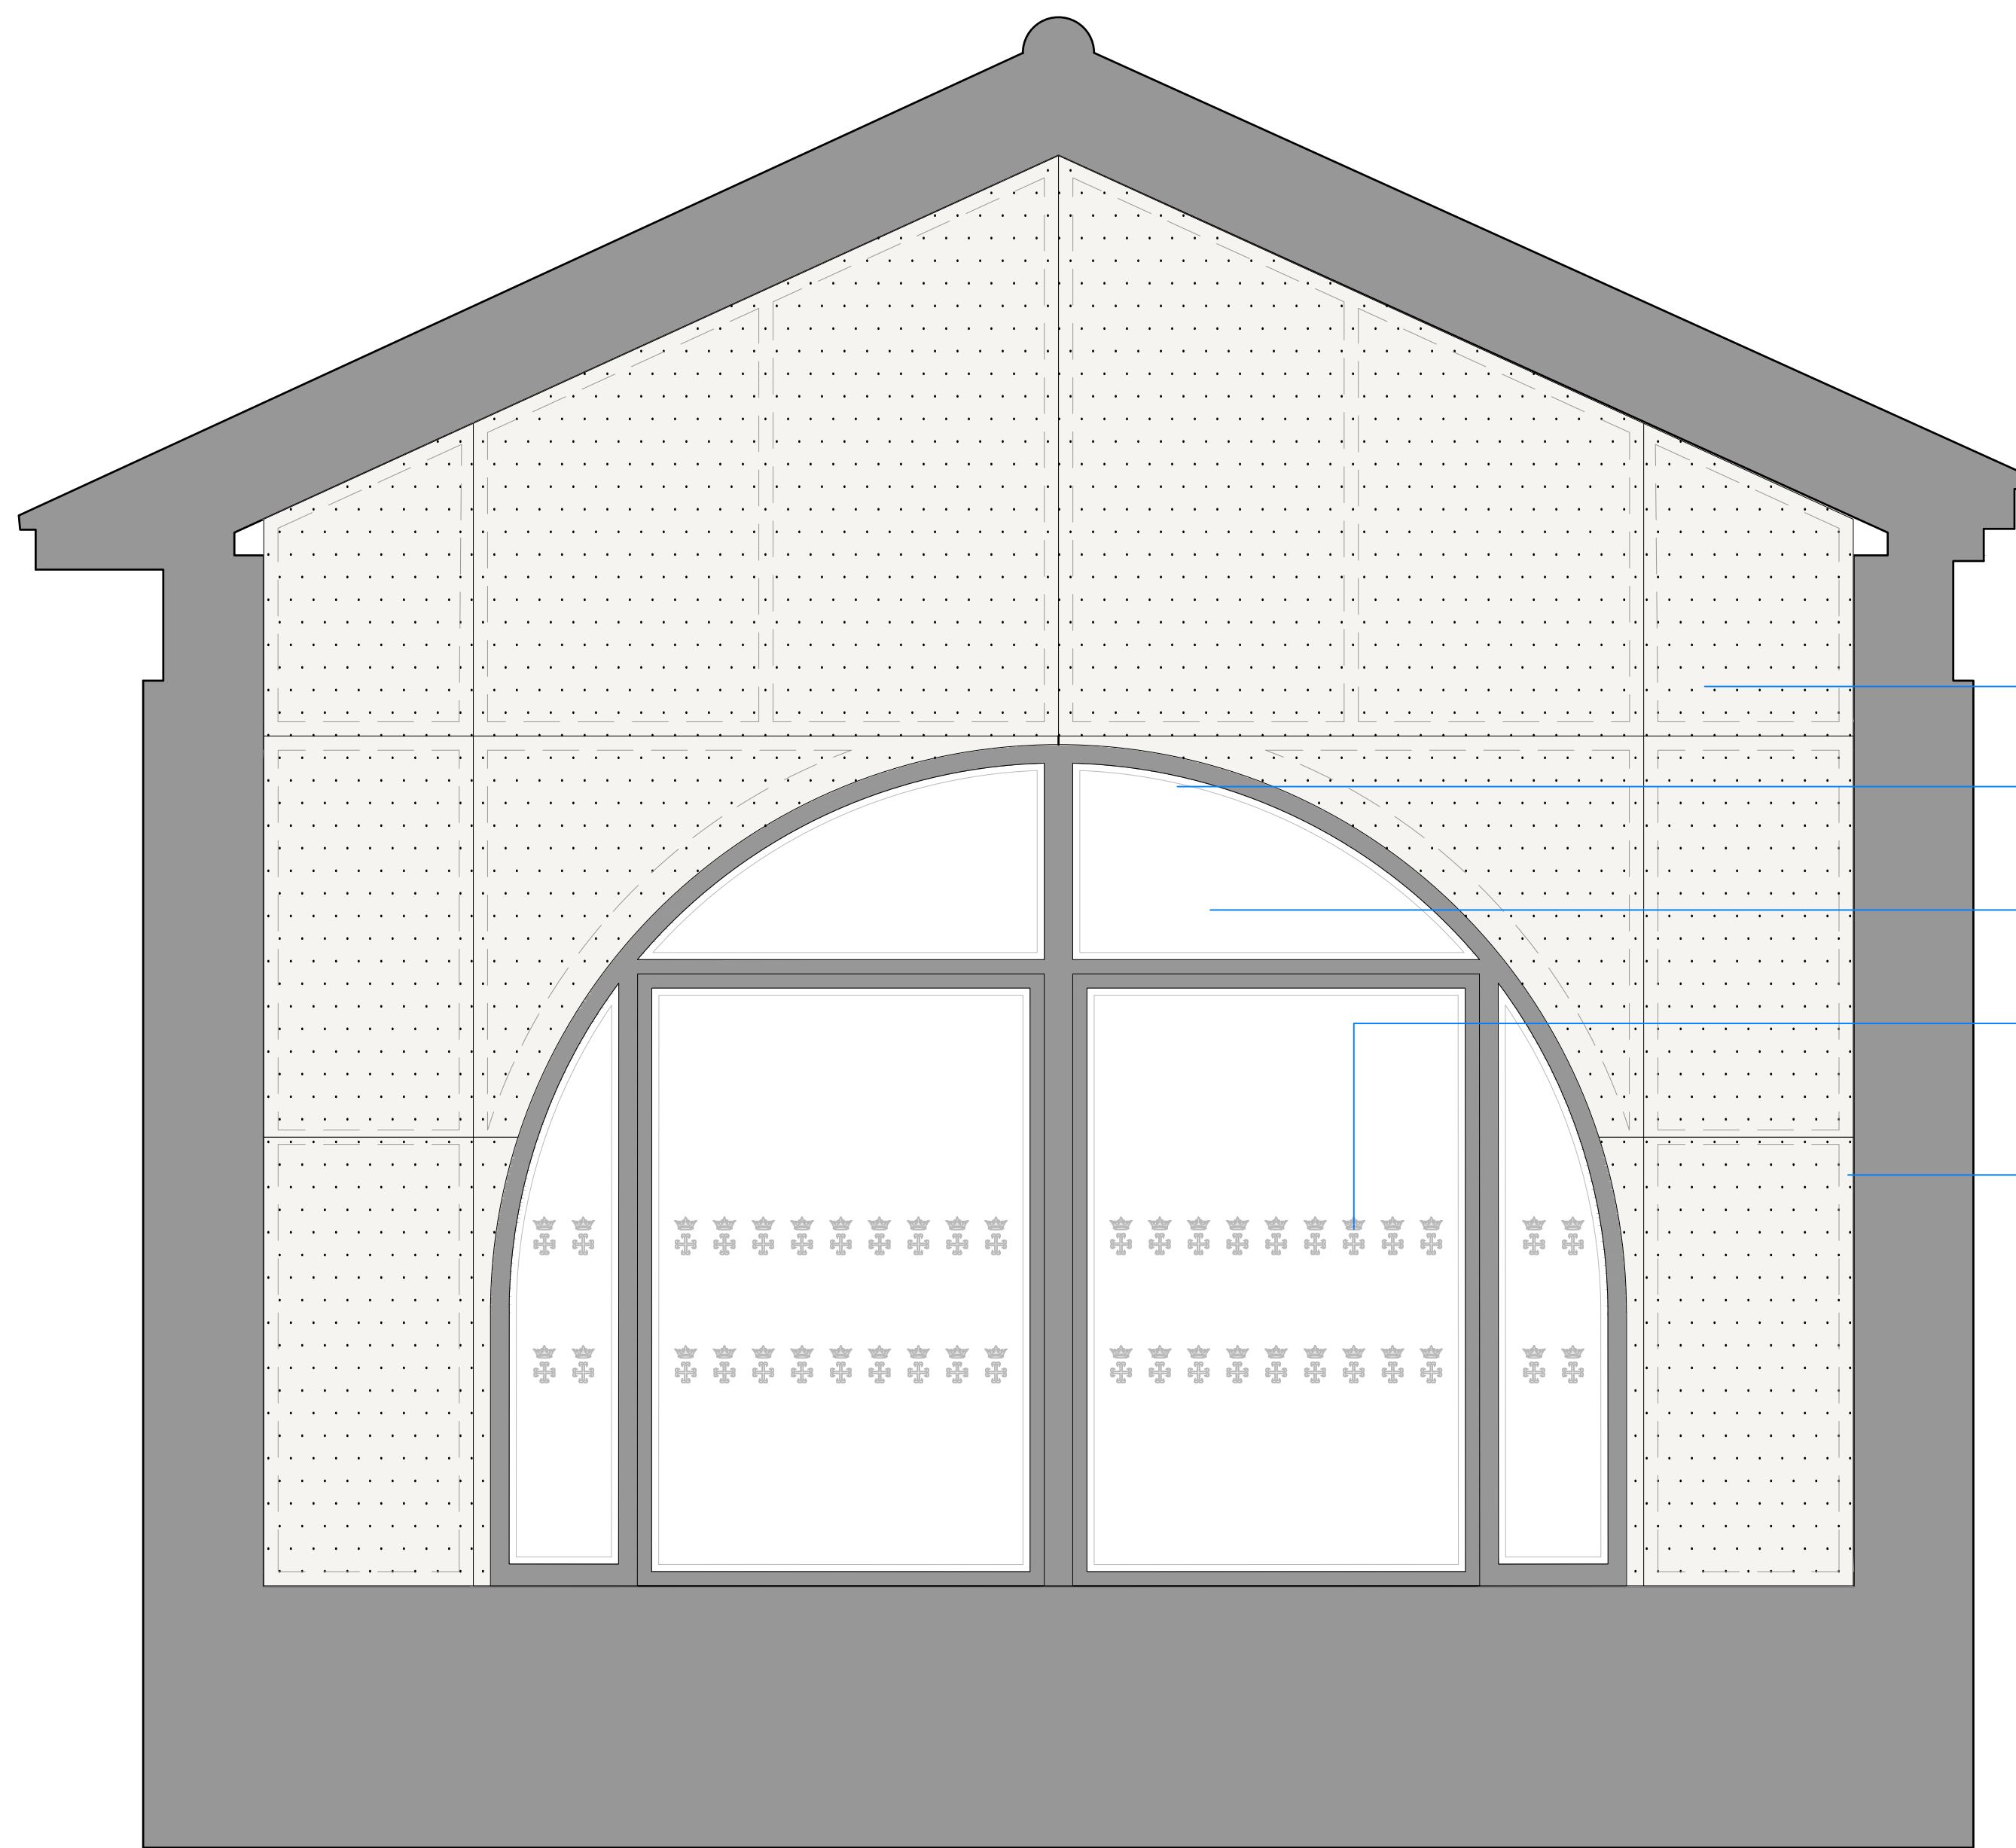


1. Proposed Narthex Section With Acoustic Screen

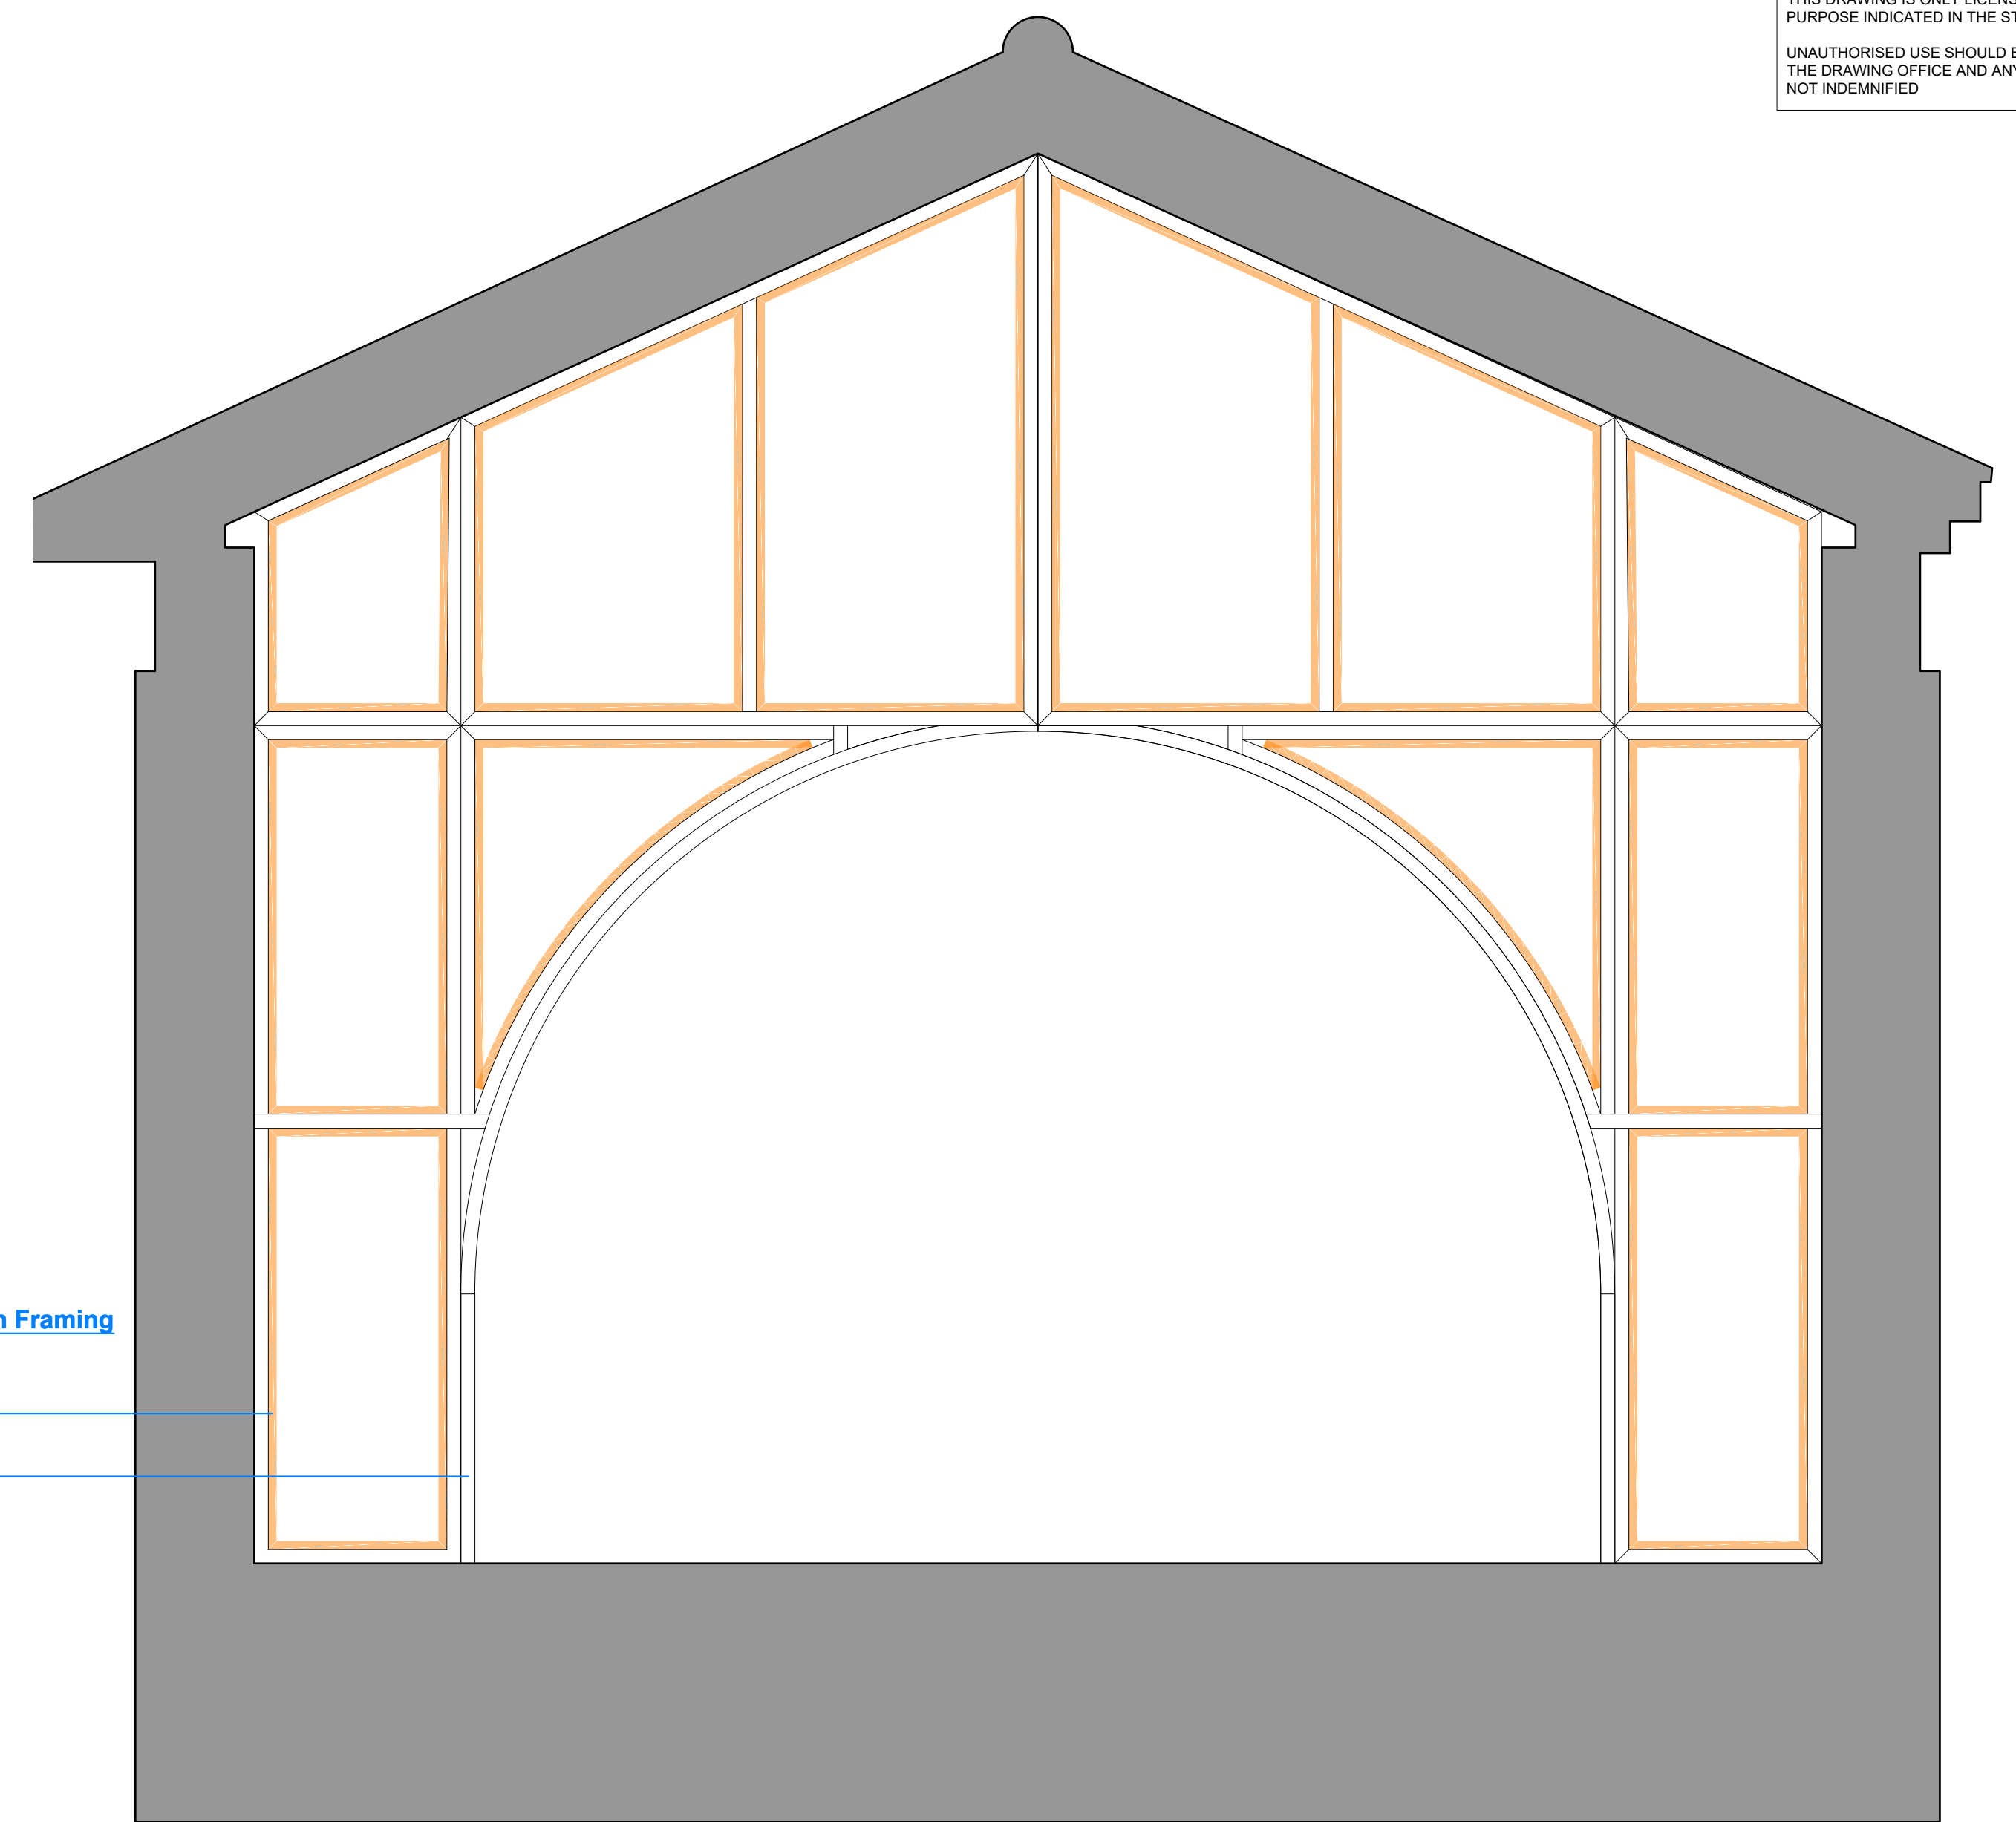


2. Proposed Narthex Section With Acoustic Screen Batten Layout

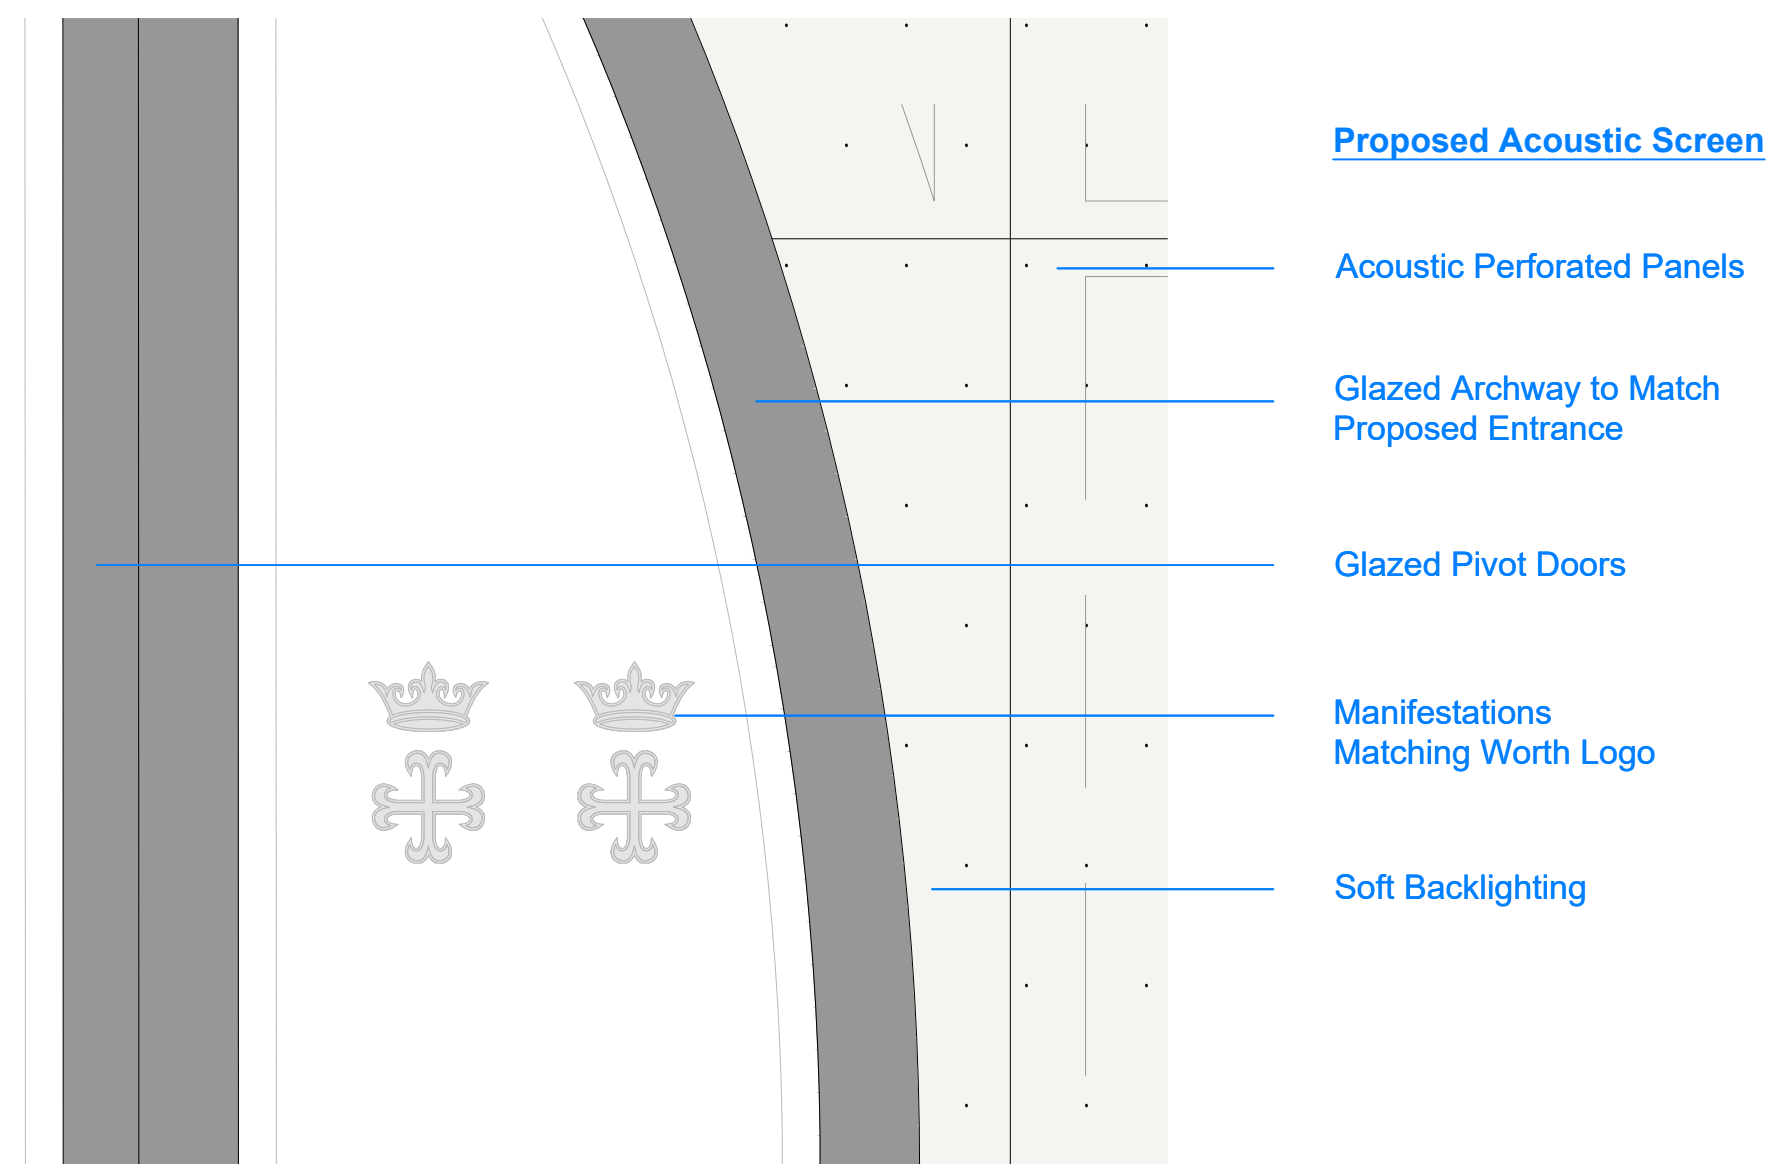


3. Proposed Acoustic Screen Detail

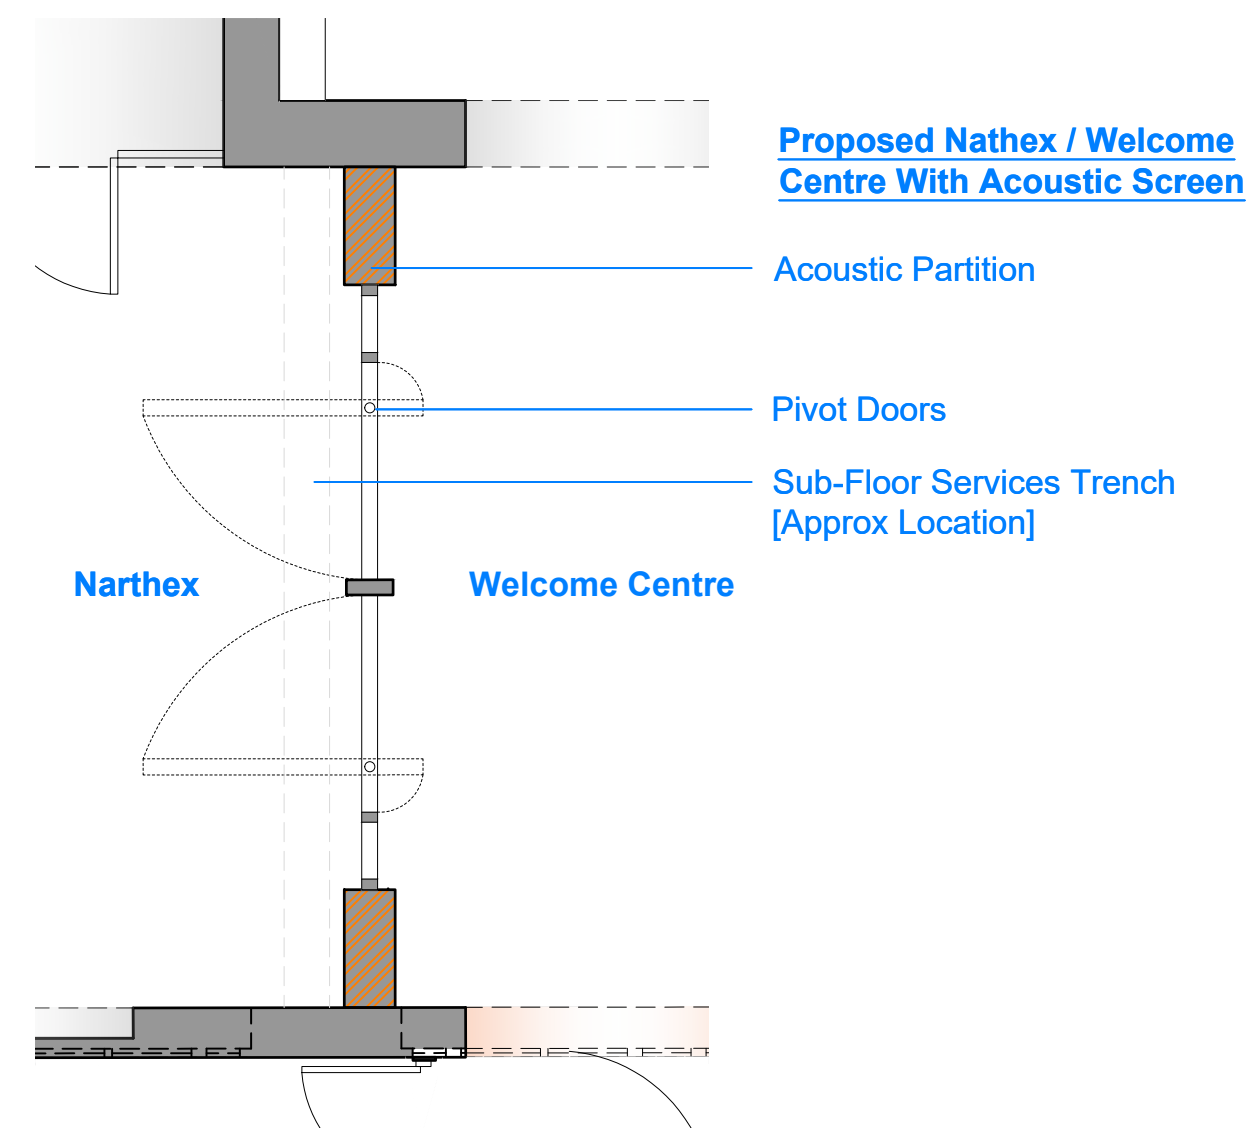

4. Proposed Acoustic Screen Plan

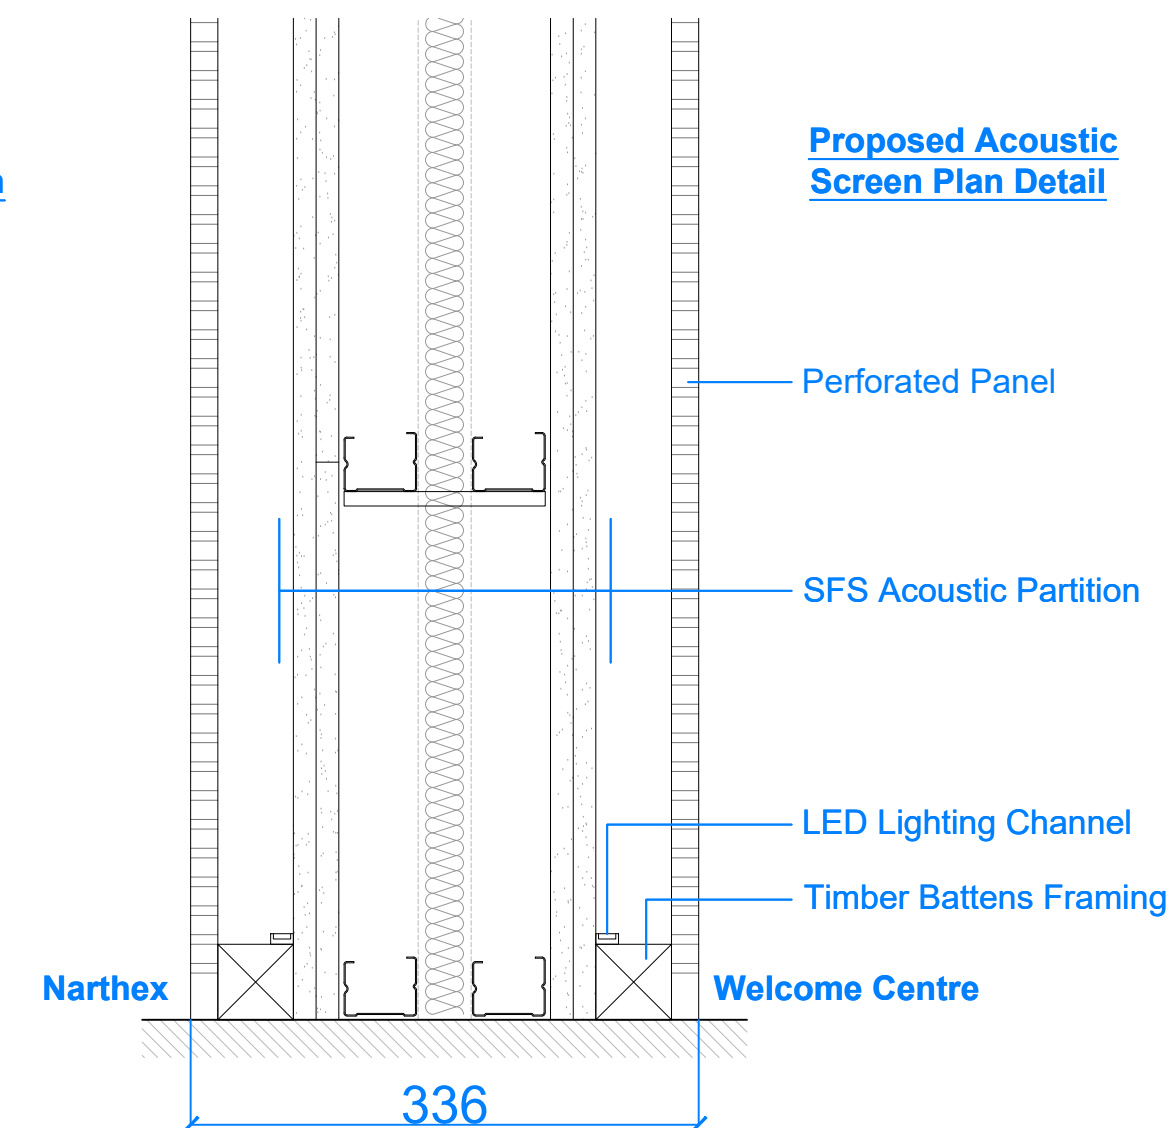

4. Proposed Acoustic Screen Plan

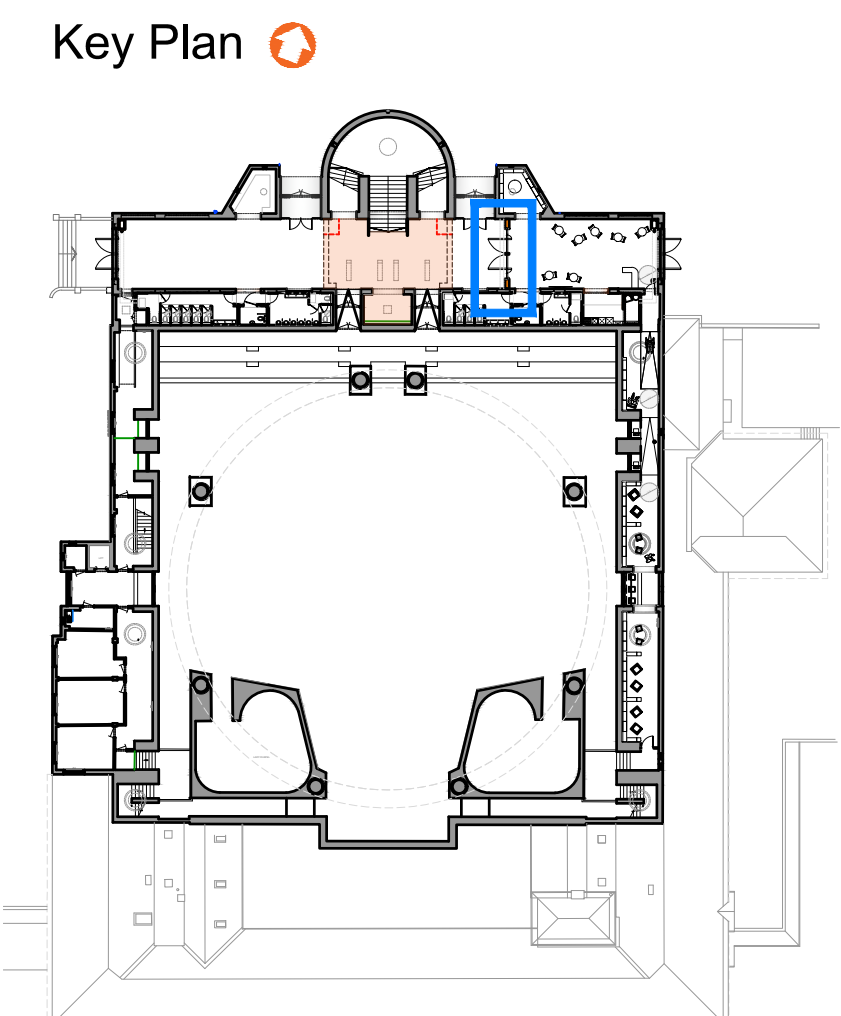

Rev	Date	Revision	DRW / CHK
		made Architects Ltd The Studios 18 Bennett Road Regent W: www.made-architects.com E: info@made-architects.com T: +44 (0)203 833 4625  madearchitects/	
Client:	Worth Abbey		
Job:	2412		
Address:	Worth Abbey Paddockhurst, Crawley RH10 4SB		
Drawing:	Proposed Acoustic Partition Detail		
Scale:	VARIES		PRELIMINARY Liable to change without notice, not for construction
Drawn	WVG		
Checked	CG		
Date:	04/07/2025		
Size	A1		Rev
2412-MAL-01-GF-DR-A		P3	
0351			