



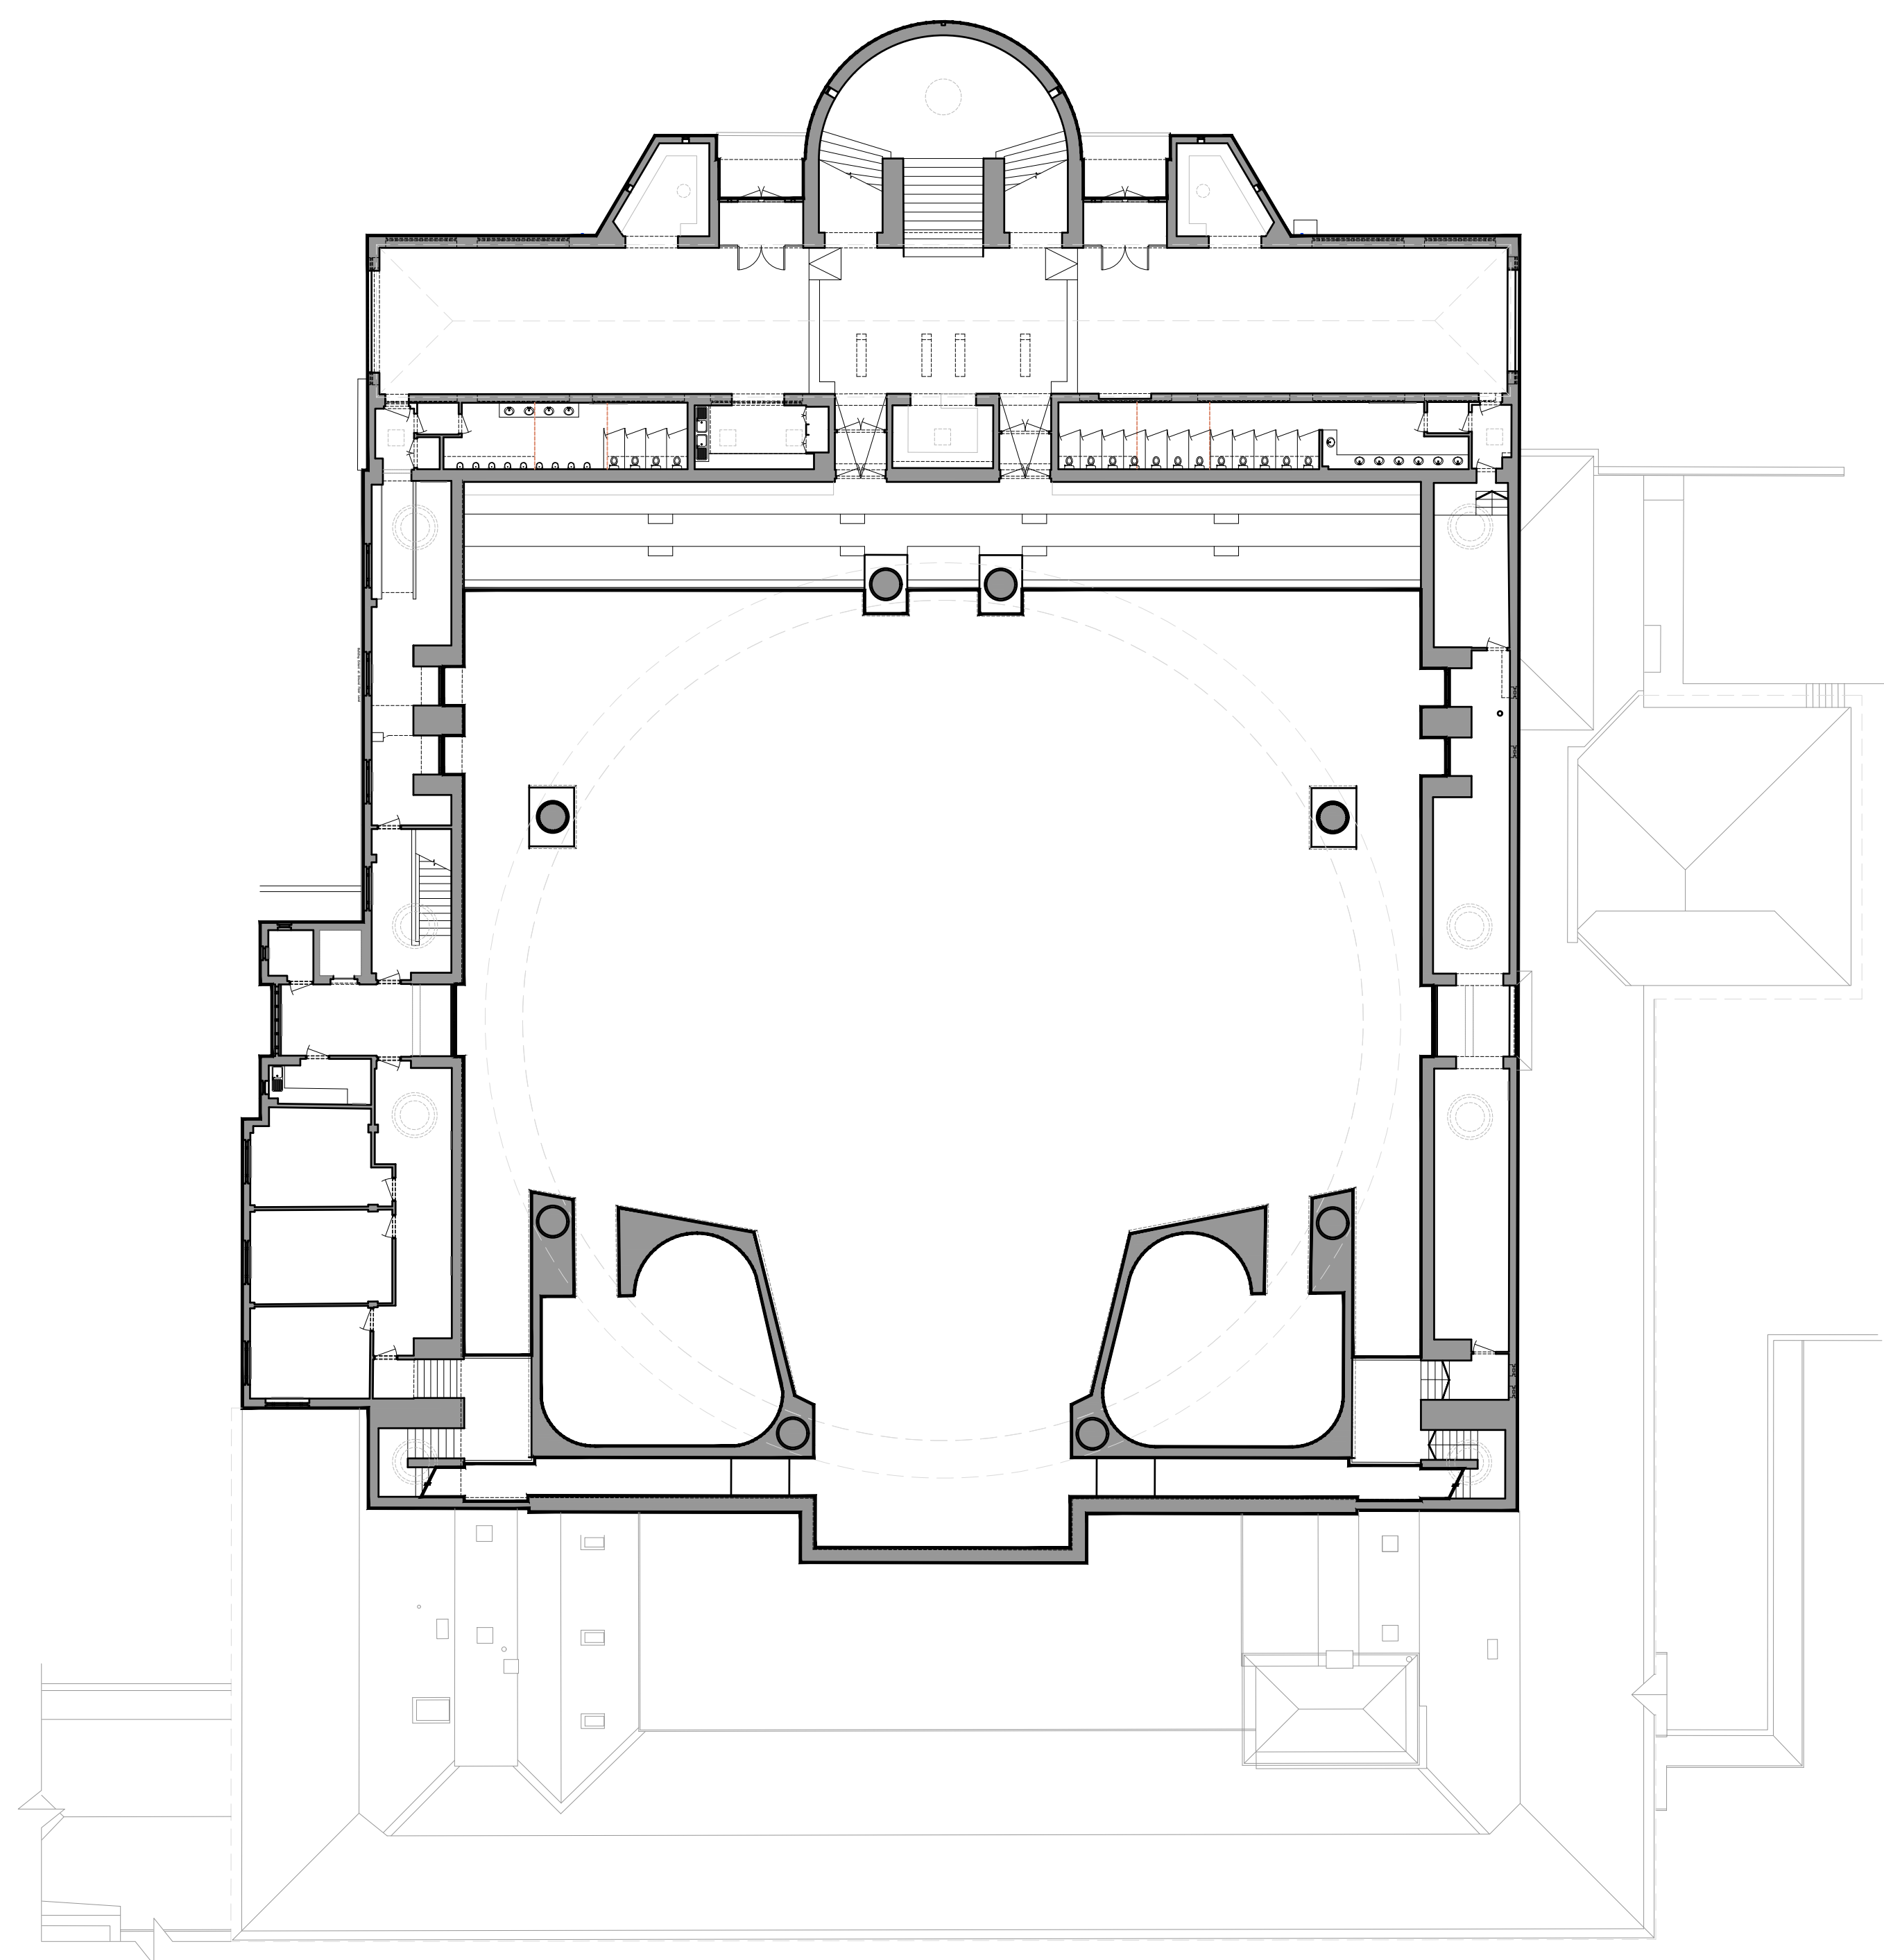

1. Existing Ground Floor GA Plan

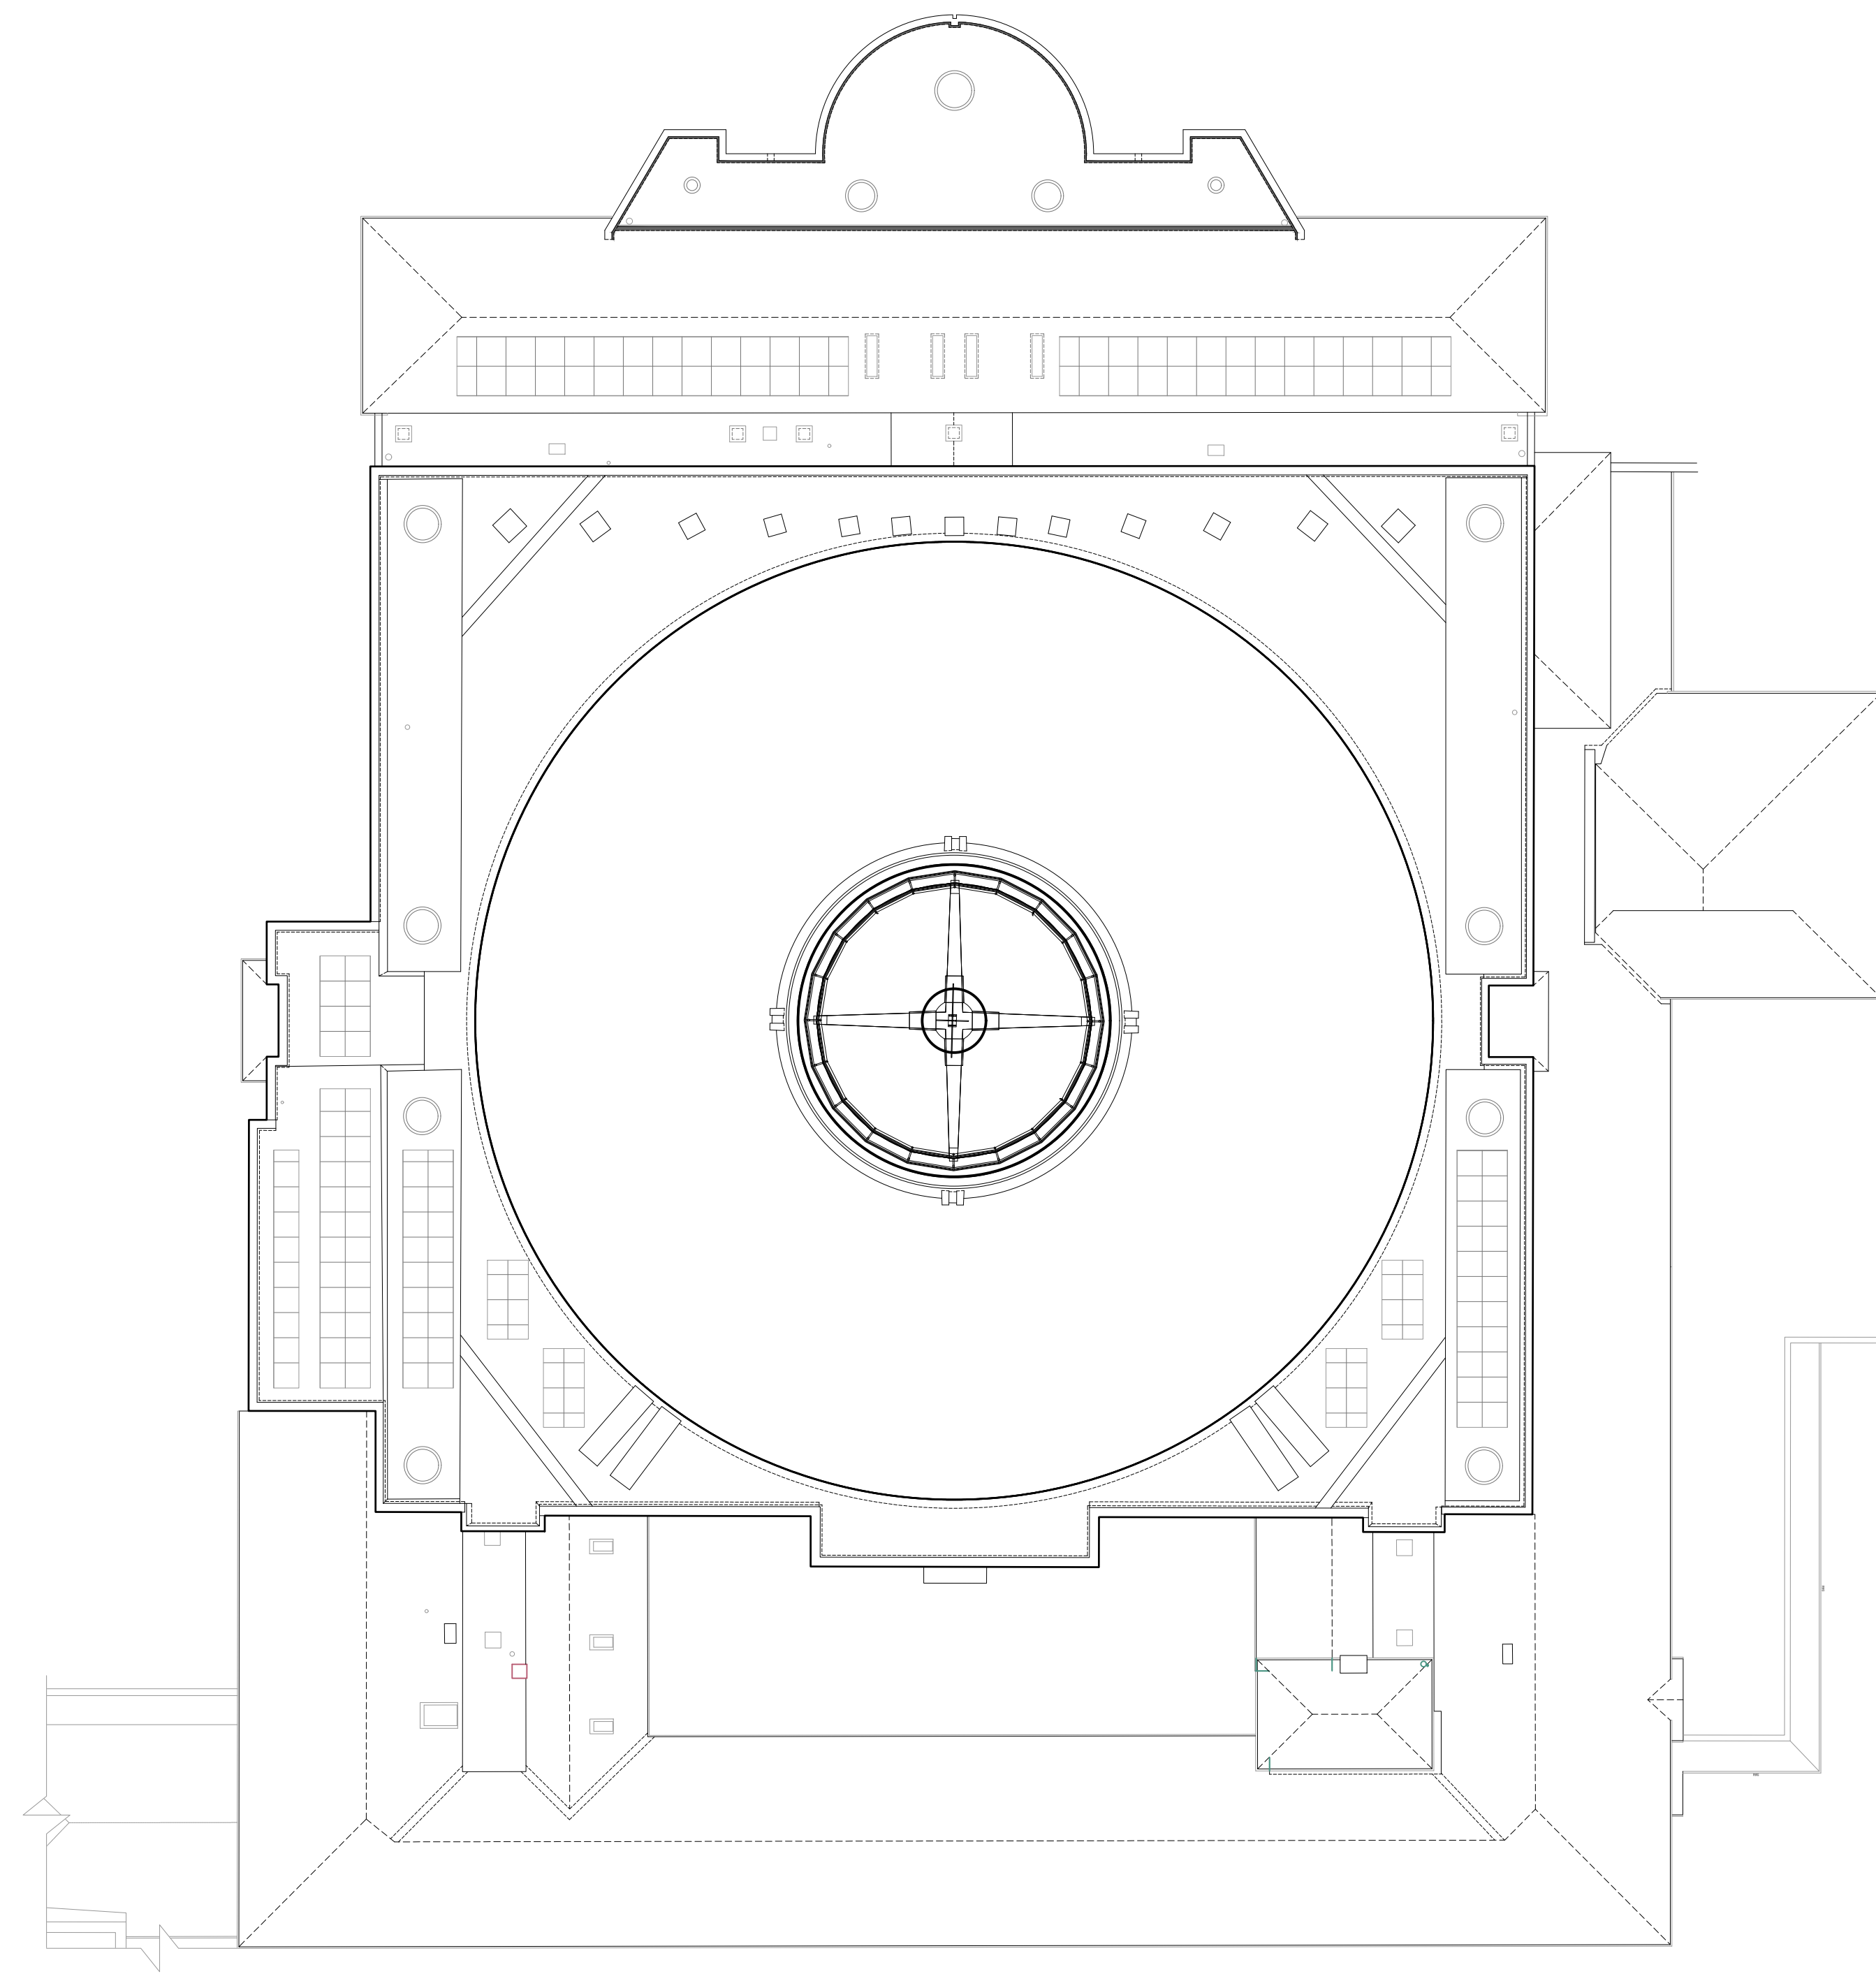

2. Existing Roof Plan