




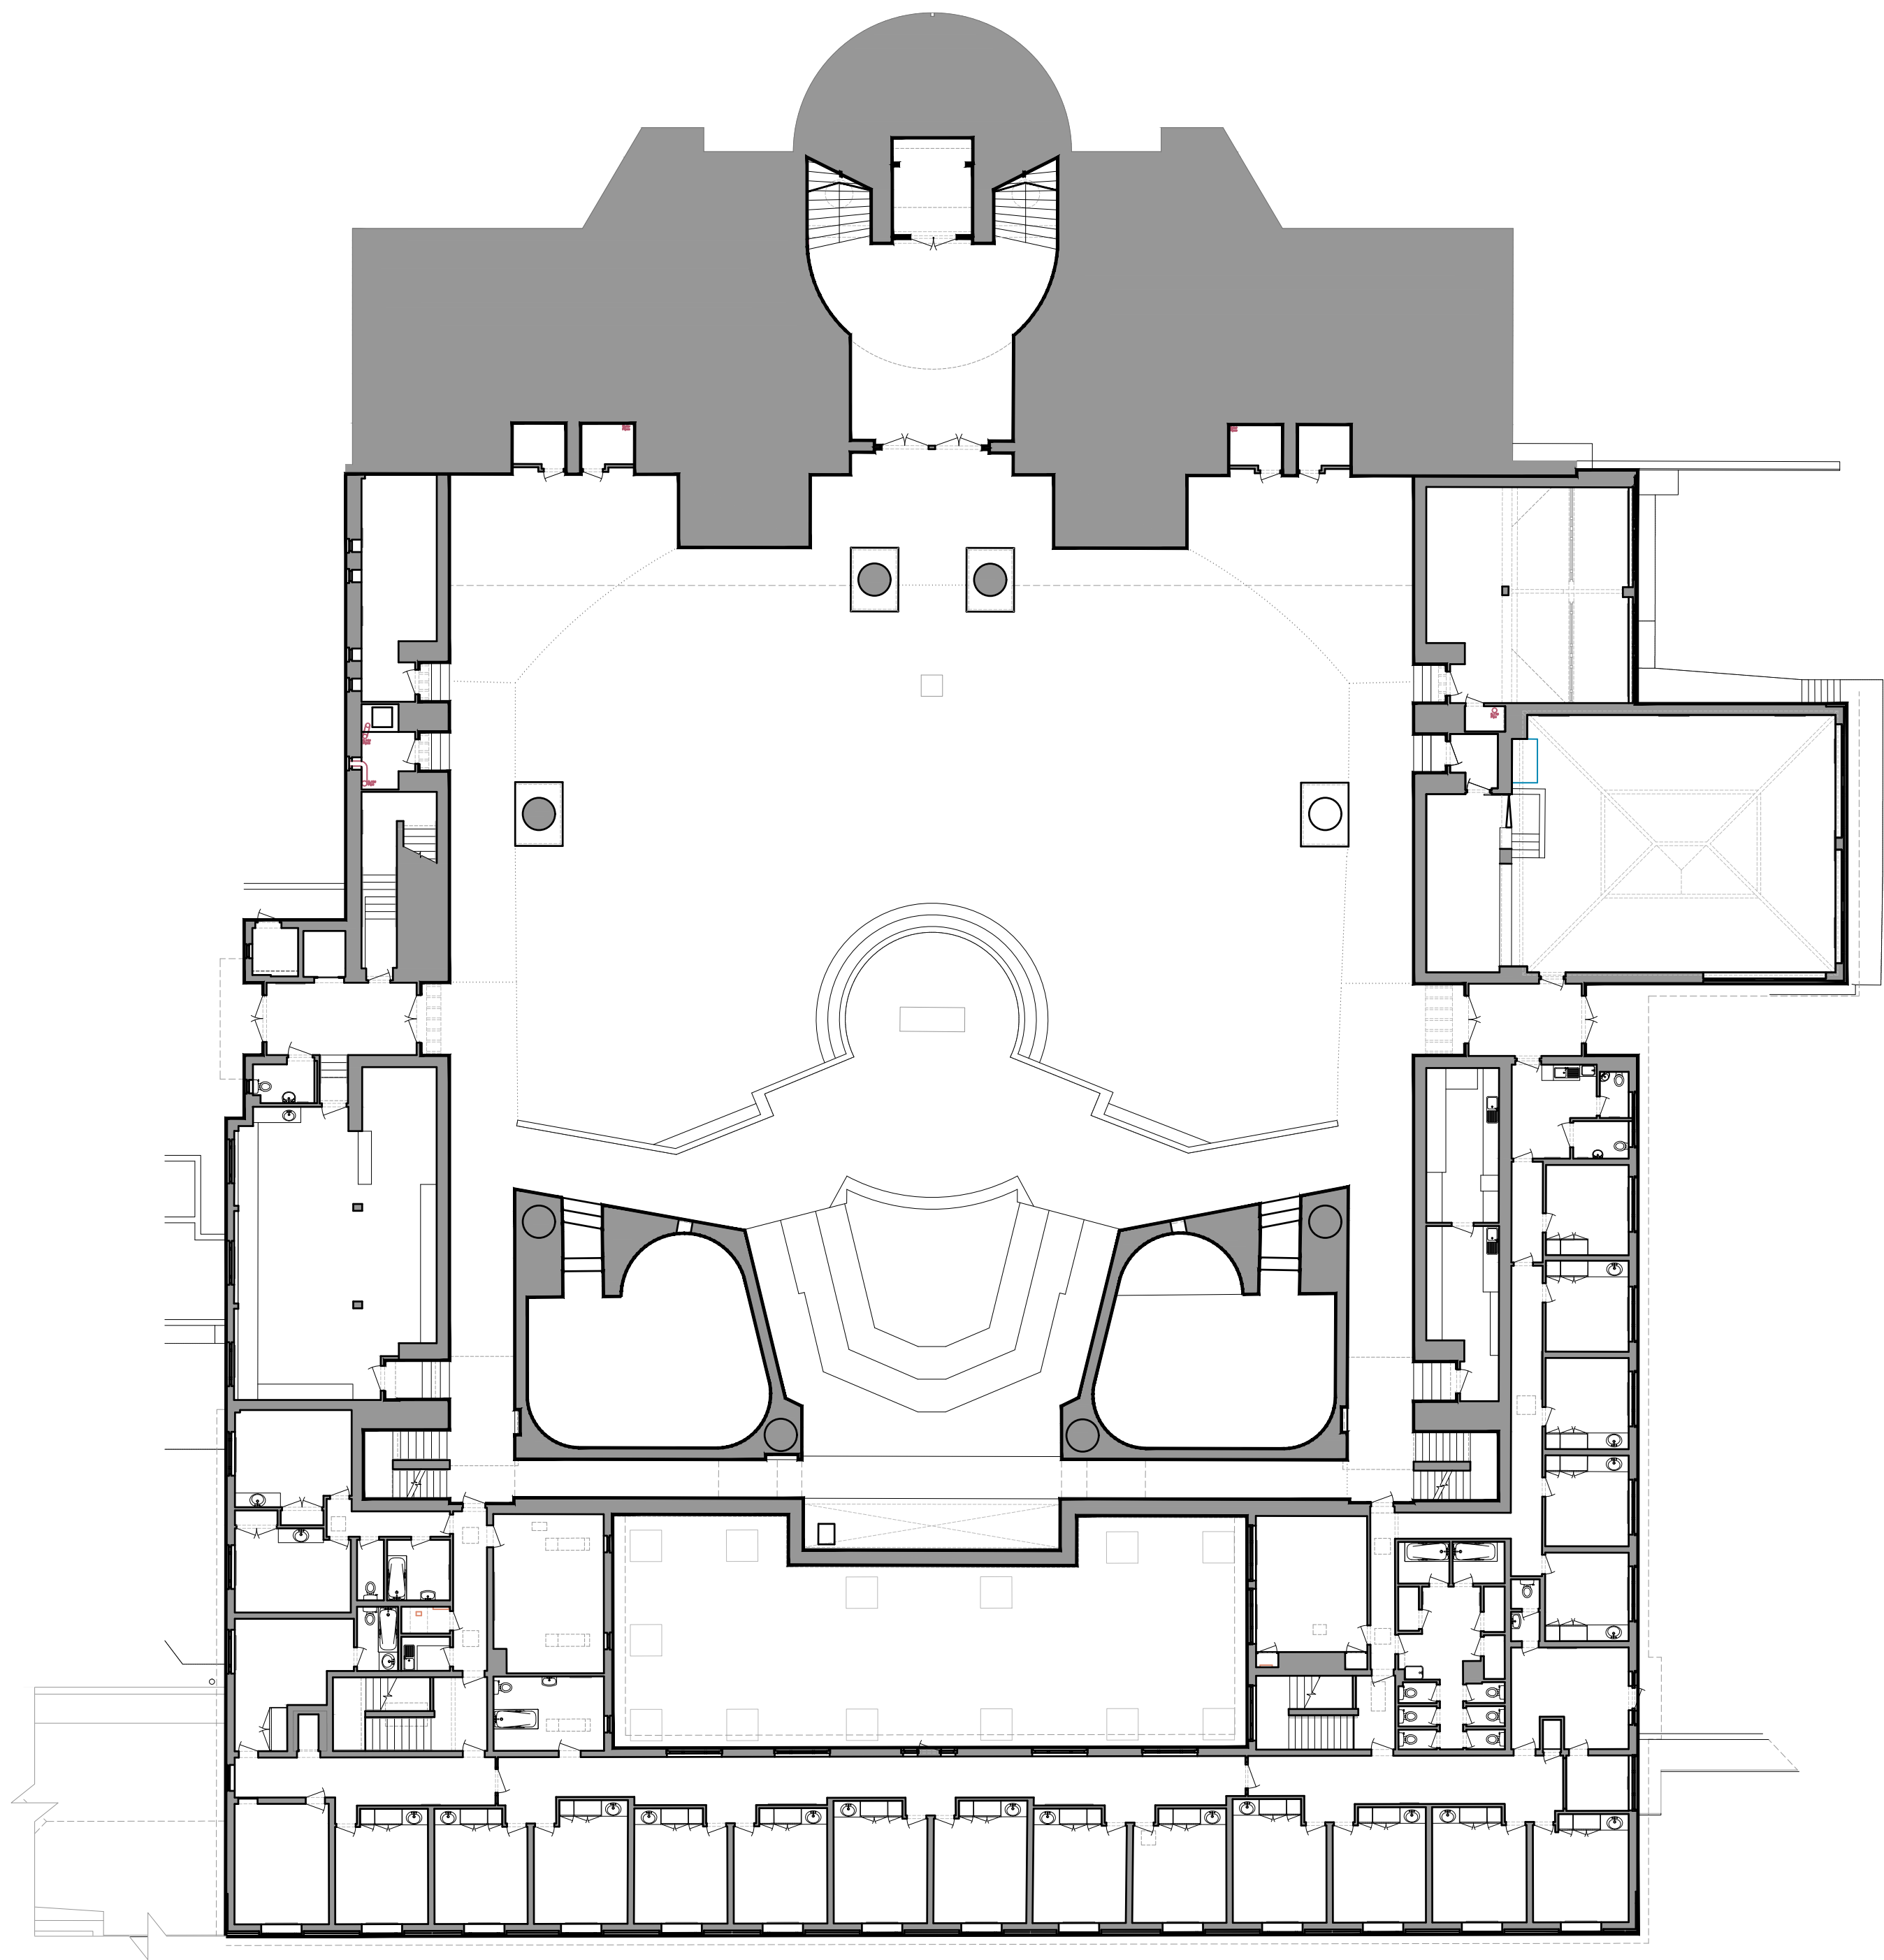

1. Existing Lower Ground Floor GA Plan
1:200 @ A1

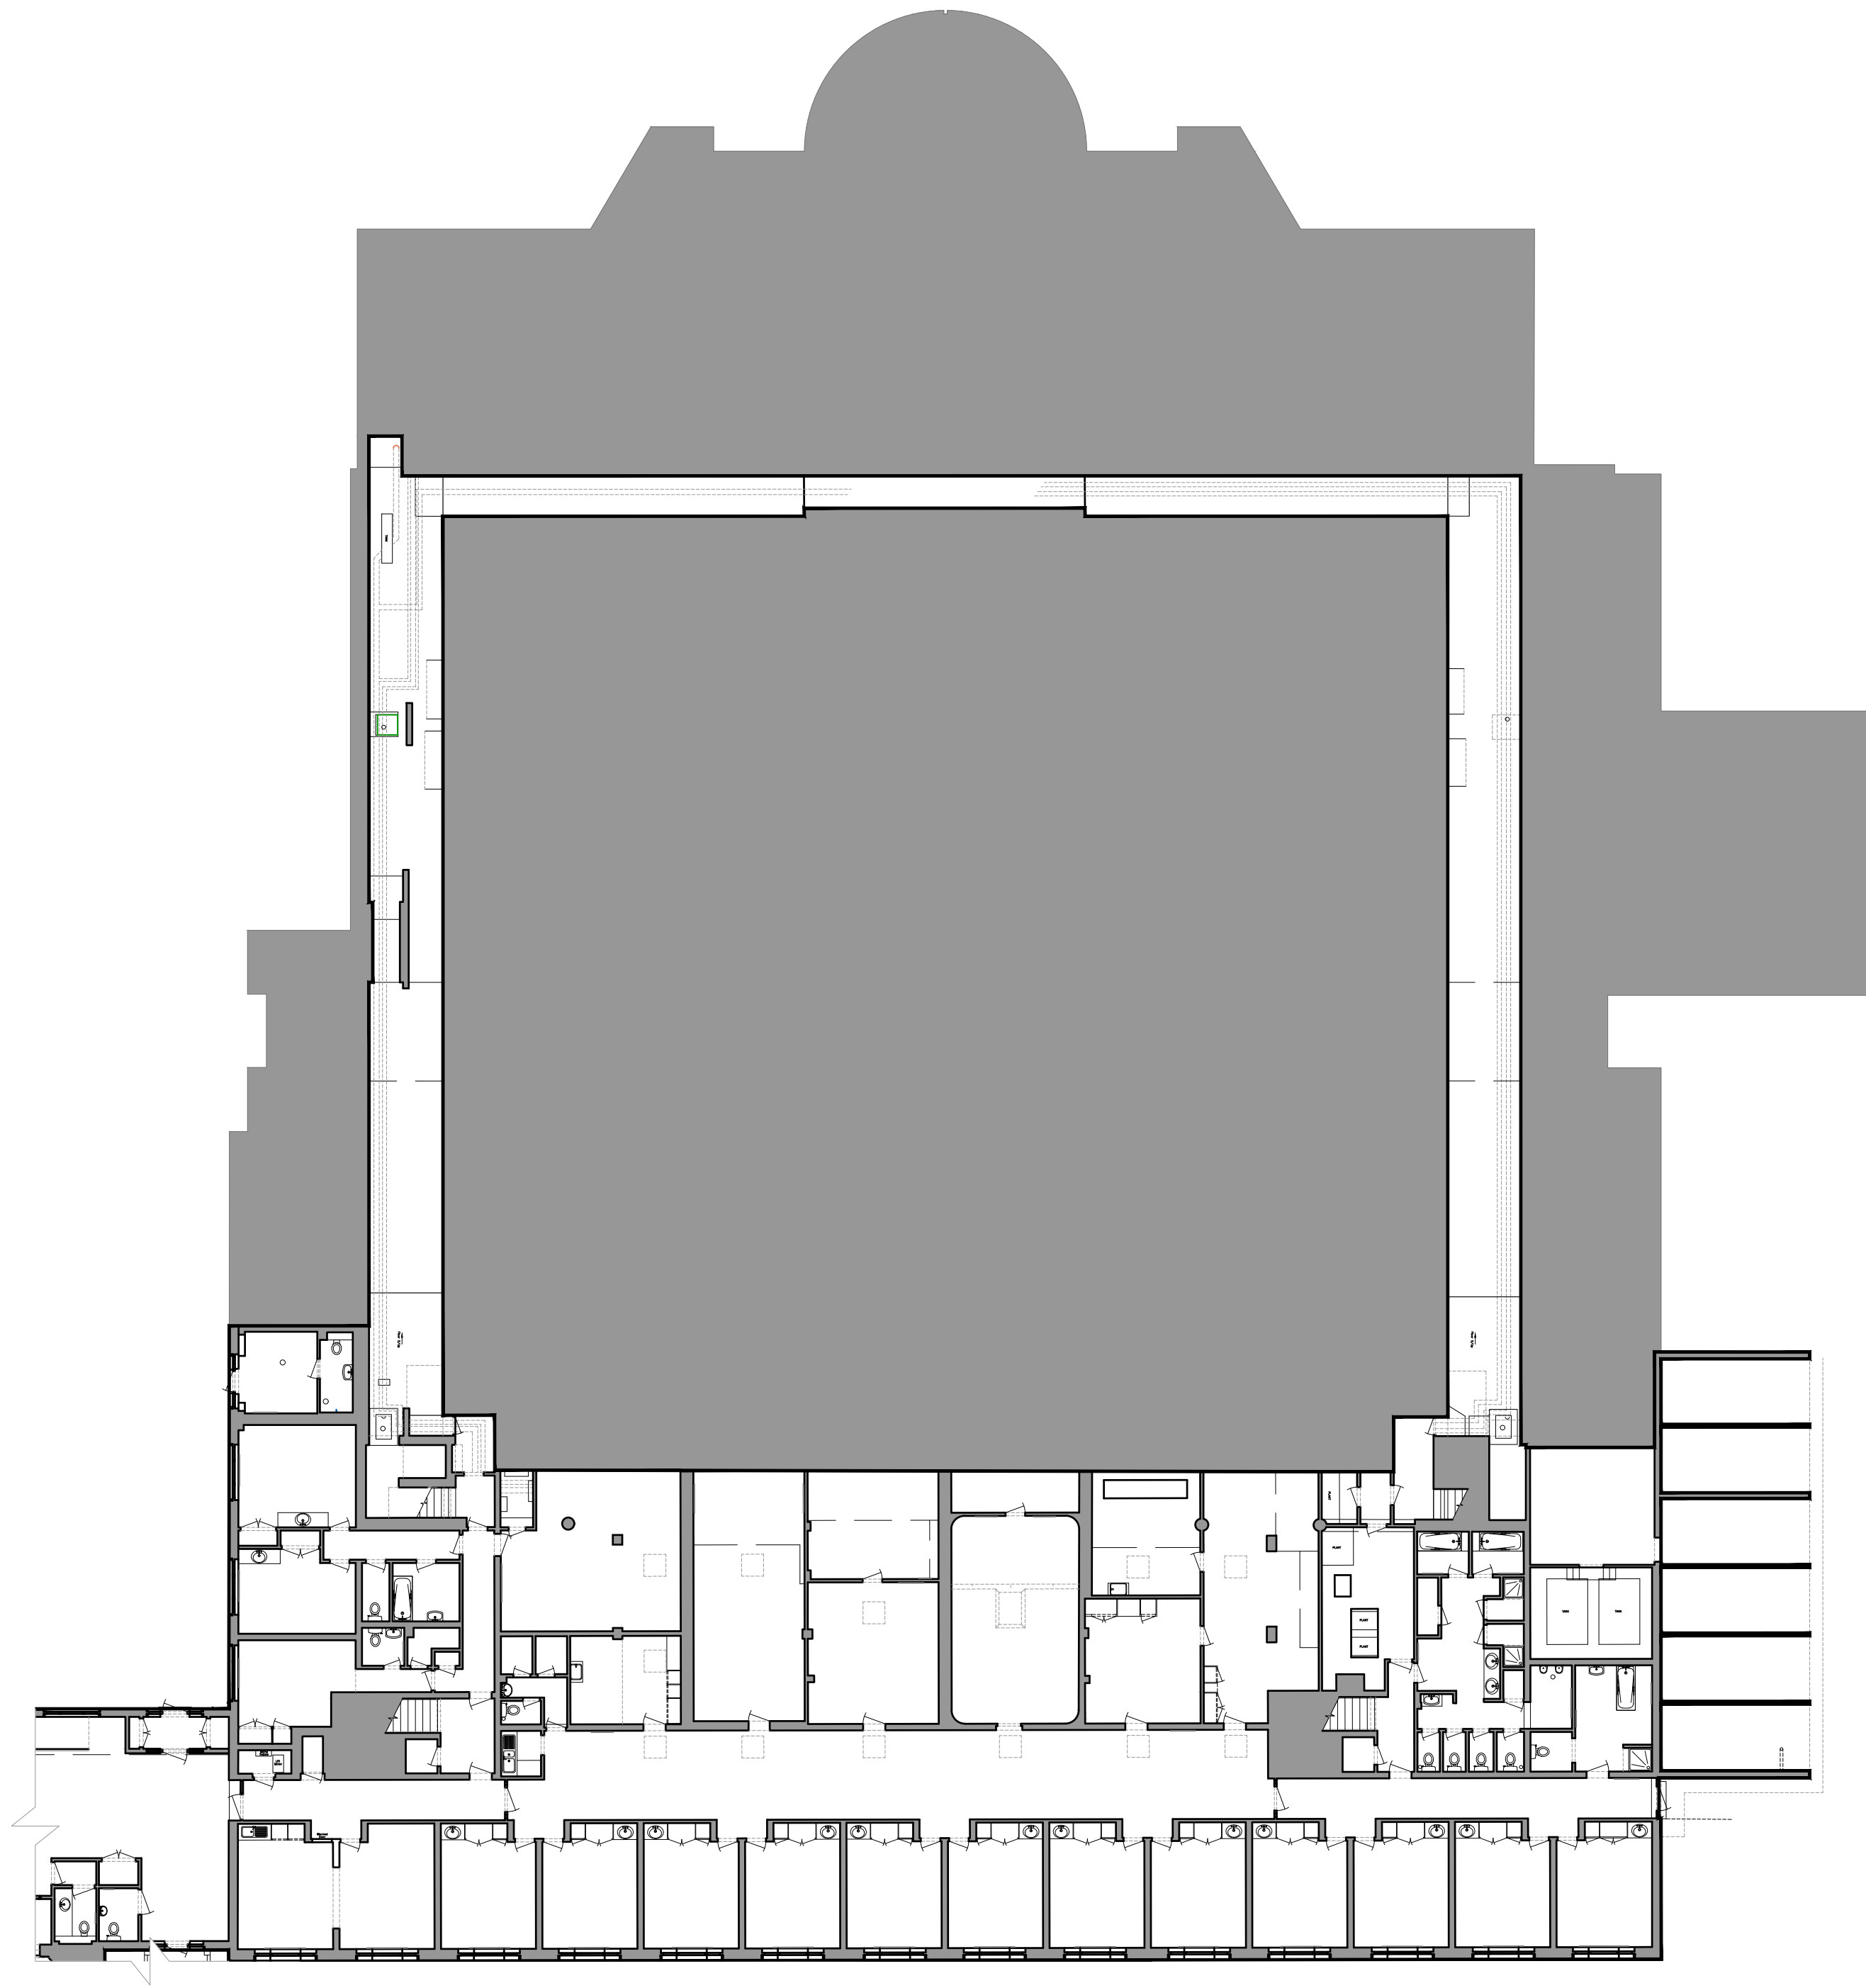

2. Existing Basement GA Plan
1:200 @ A1

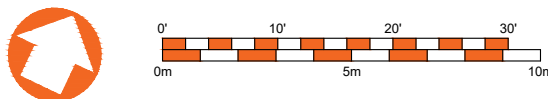

Rev	Date	Revision	DRW	CHK
 made architects Ltd The Stables 18 Howard Road Ralgate w: www.made-architects.com e: info@made-architects.com t: +44 (0)203 633 4625 m: madearchitects_				
Client:	Worth Abbey			
Job:	2412			
Address:	Worth Abbey Paddockhurst, Crawley RH10 4SB			
Drawing:	Existing Lower Ground and Basement GA Plan			
Scale:	1:200 @ A1		PRELIMINARY Liabe to change without notice, not for construction	
Drawn	WG			
Checked	CG			
Date:	04/07/2025			
Size	2412-MAL-01-ZZ-DR-A-0004		Rev	
A1			P0	