




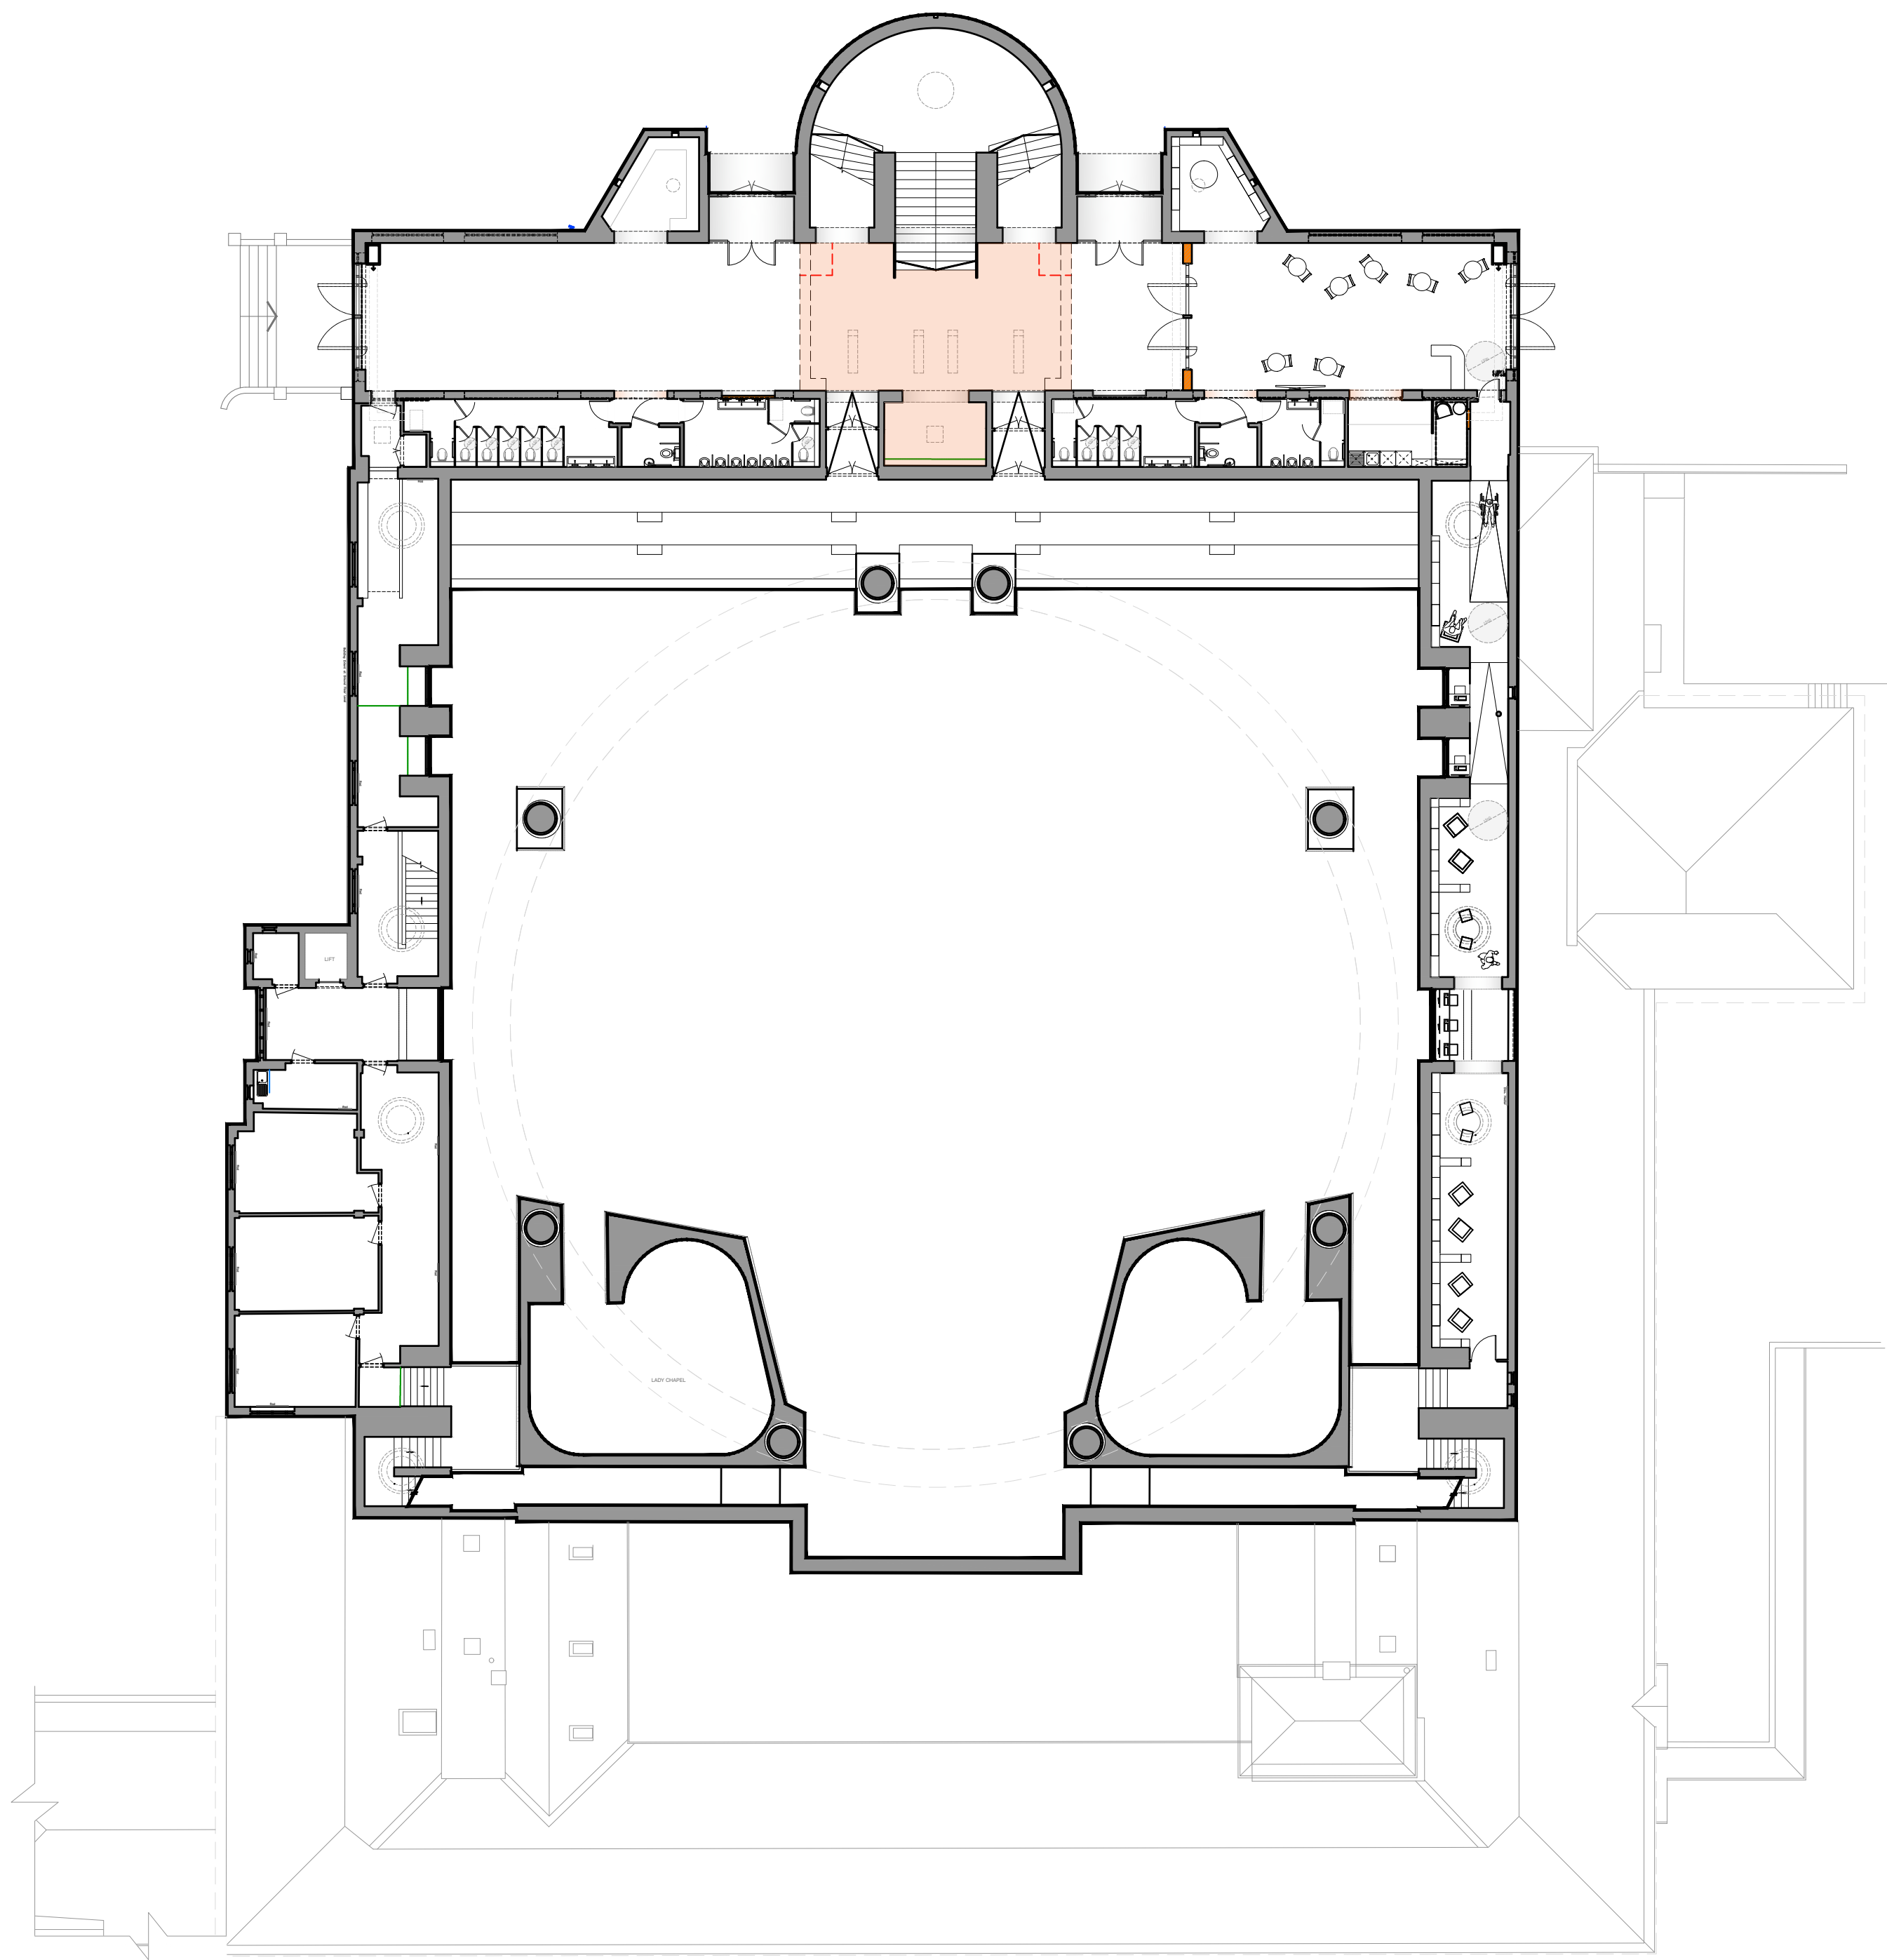

1. Existing Ground Floor GA Plan
1:200 @ A1

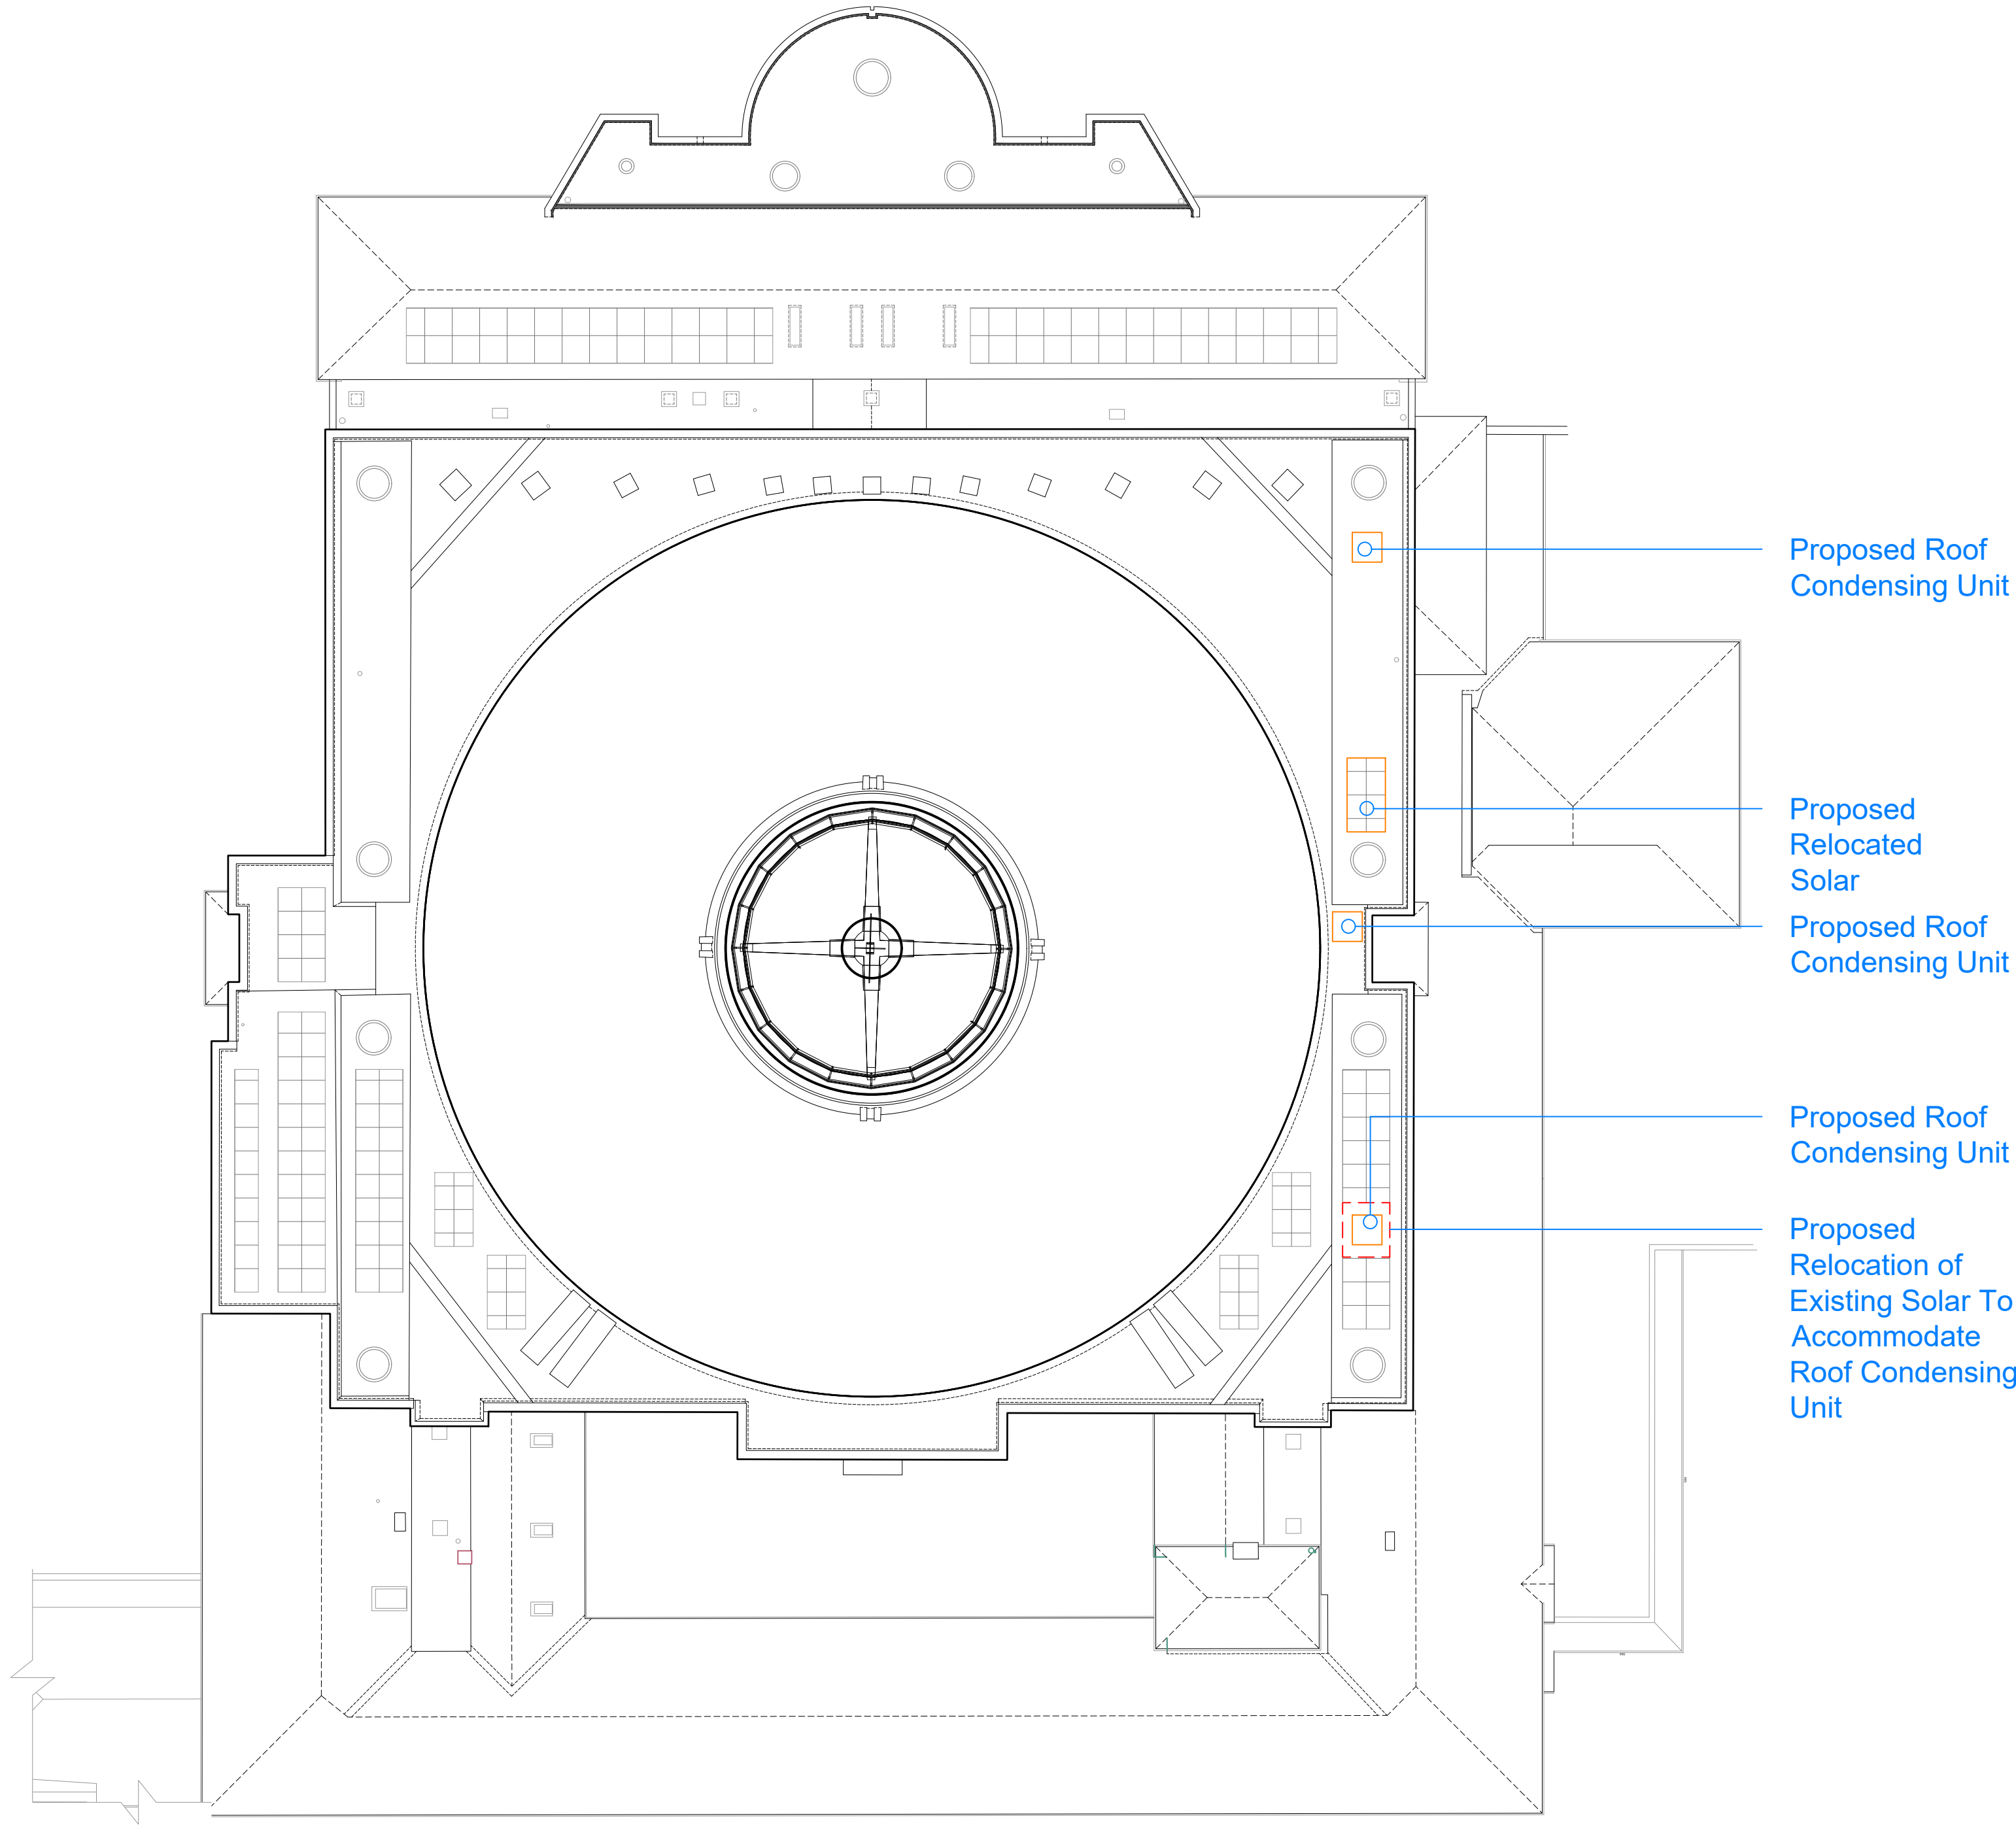

2. Existing Roof GA Plan
1:200 @ A1

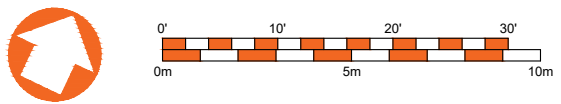

Rev	Date	Revision	DRW/CHK
made The Stables 18 Howard Road Reigate w: www.made-architects.com e: info@made-architects.com t: +44 (0)203 633 4625 @ madearchitects Client: Worth Abbey Job: 2412 Address: Worth Abbey Paddockhurst, Crawley RH10 4SB Drawing: Proposed Ground and Roof GA Plan Scale: 1:200 @ A1 Drawn WG Checked CG Date: 04/07/2025 Size 2412-MAL-01-ZZ-DR-A-0050 Rev P0		made Architects Ltd PRELIMINARY Liable to change without notice, not for construction	