




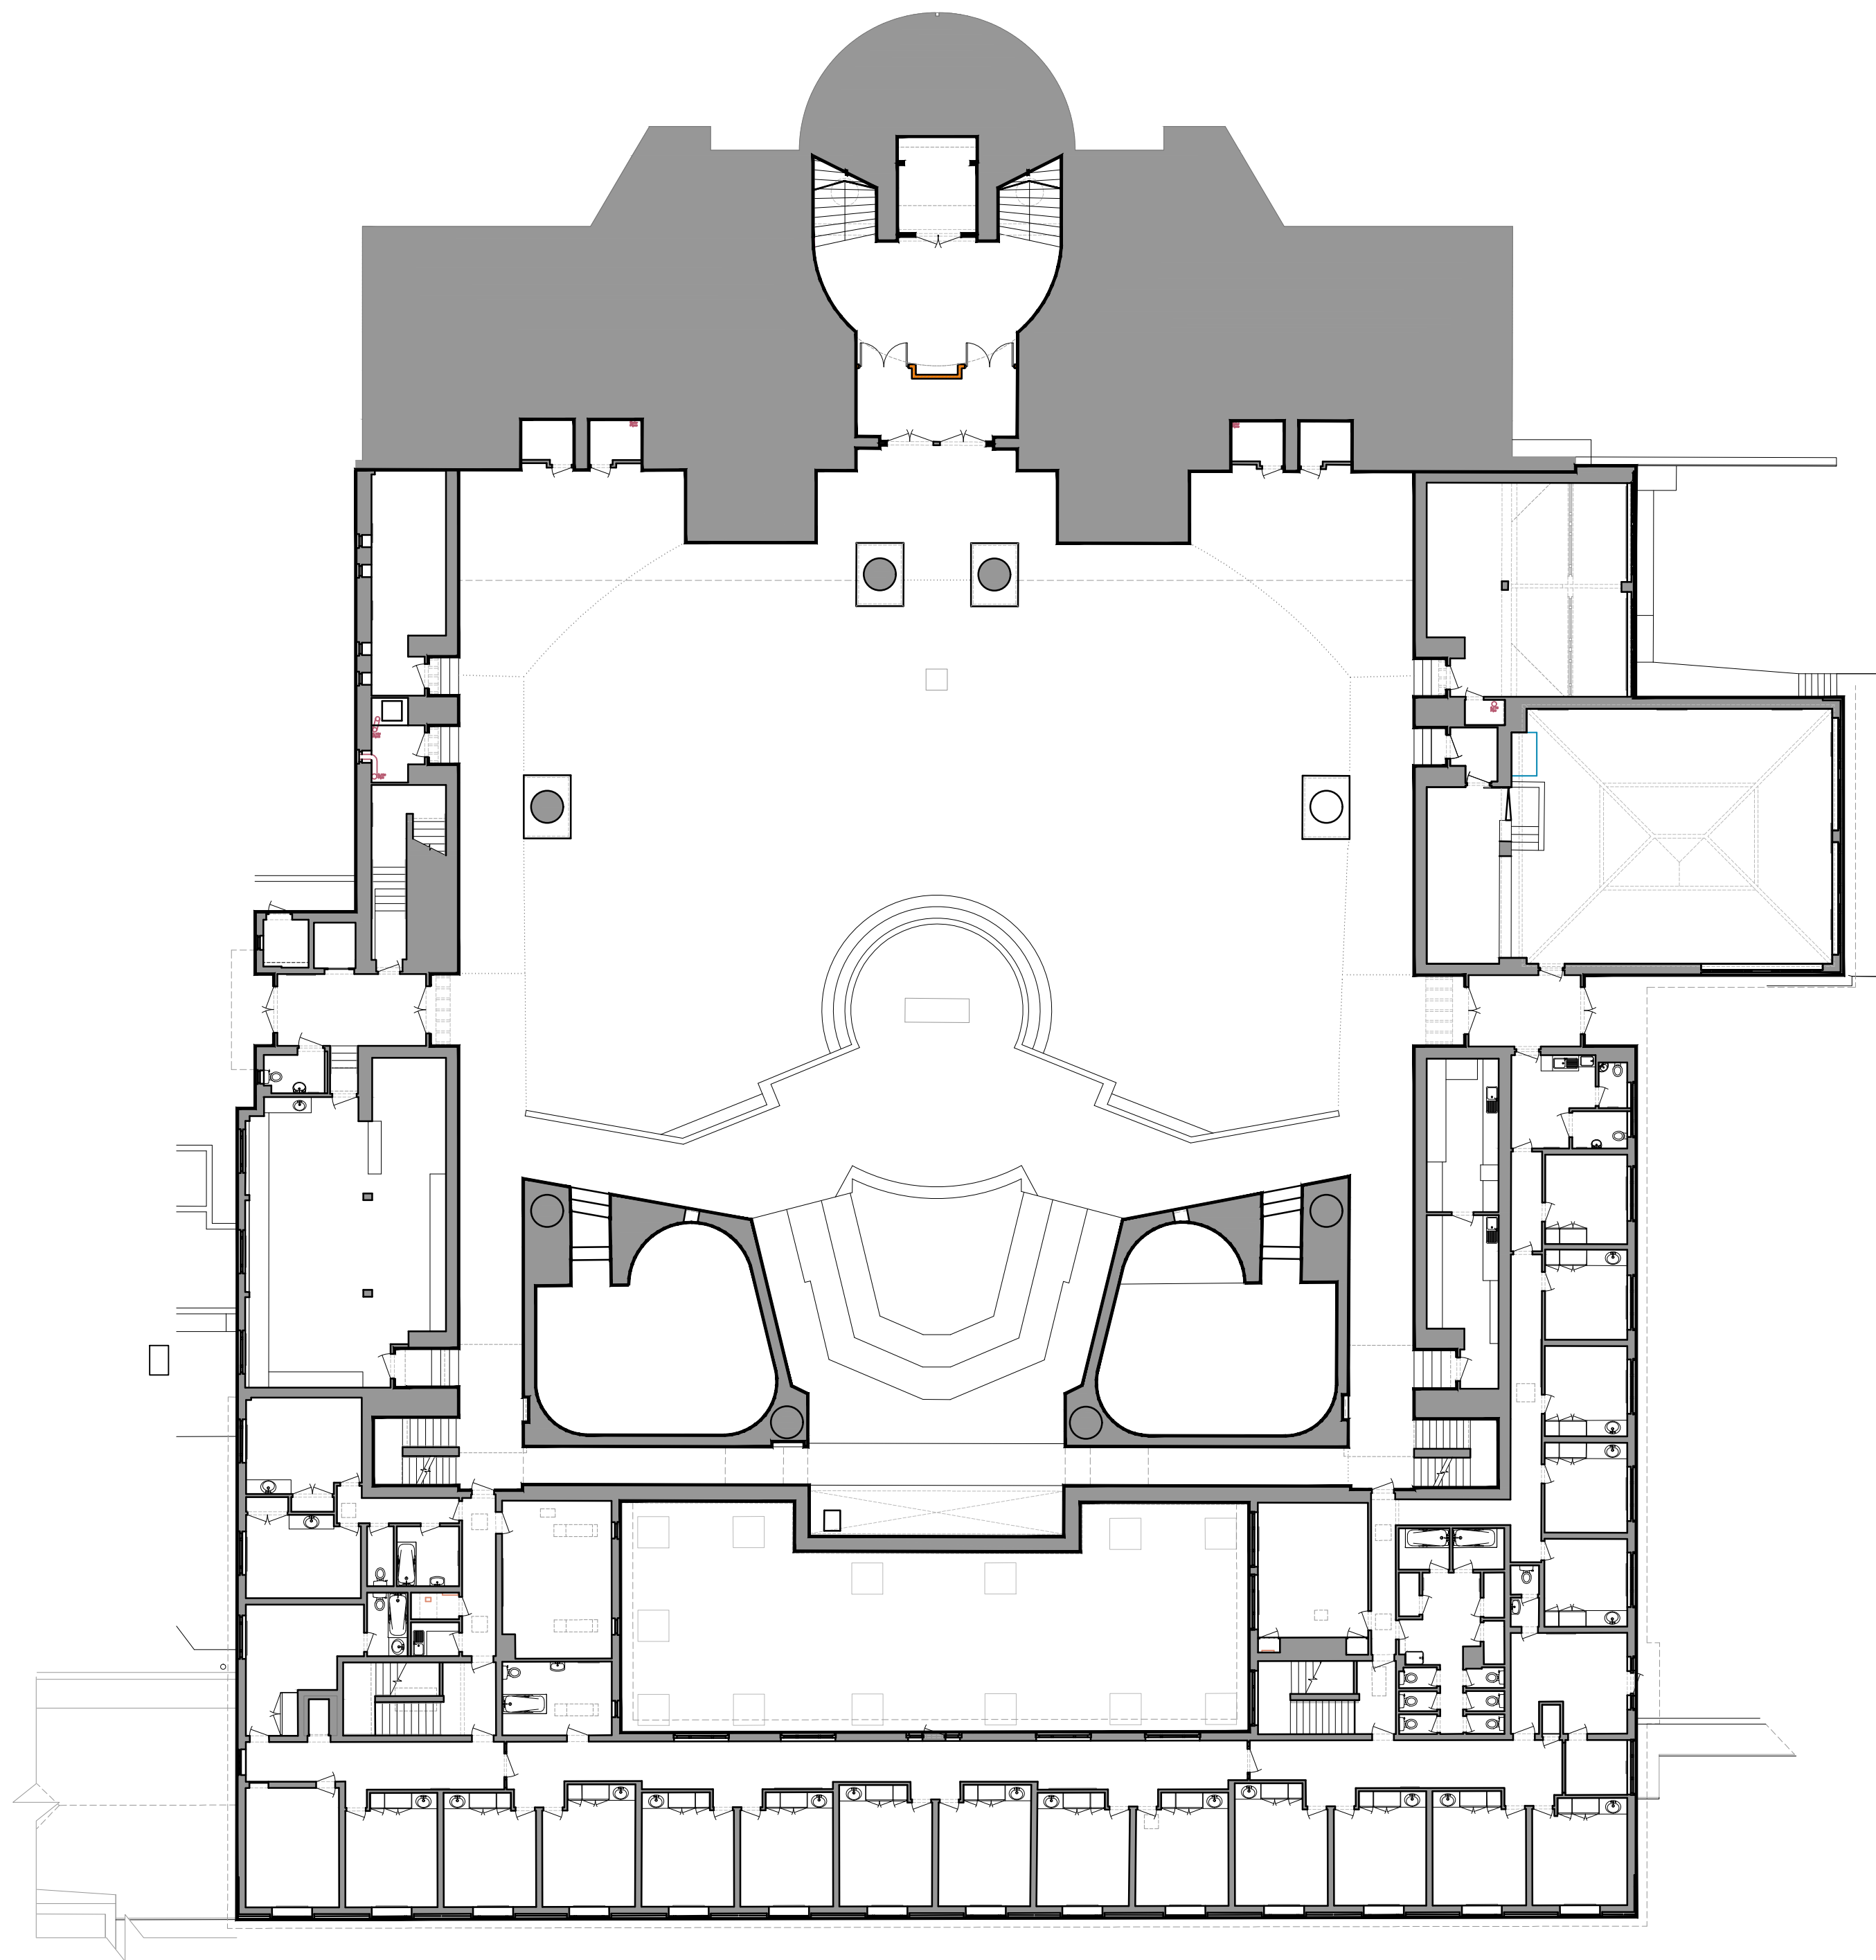

1. Proposed Lower Ground Floor GA Plan
1:200 @ A1

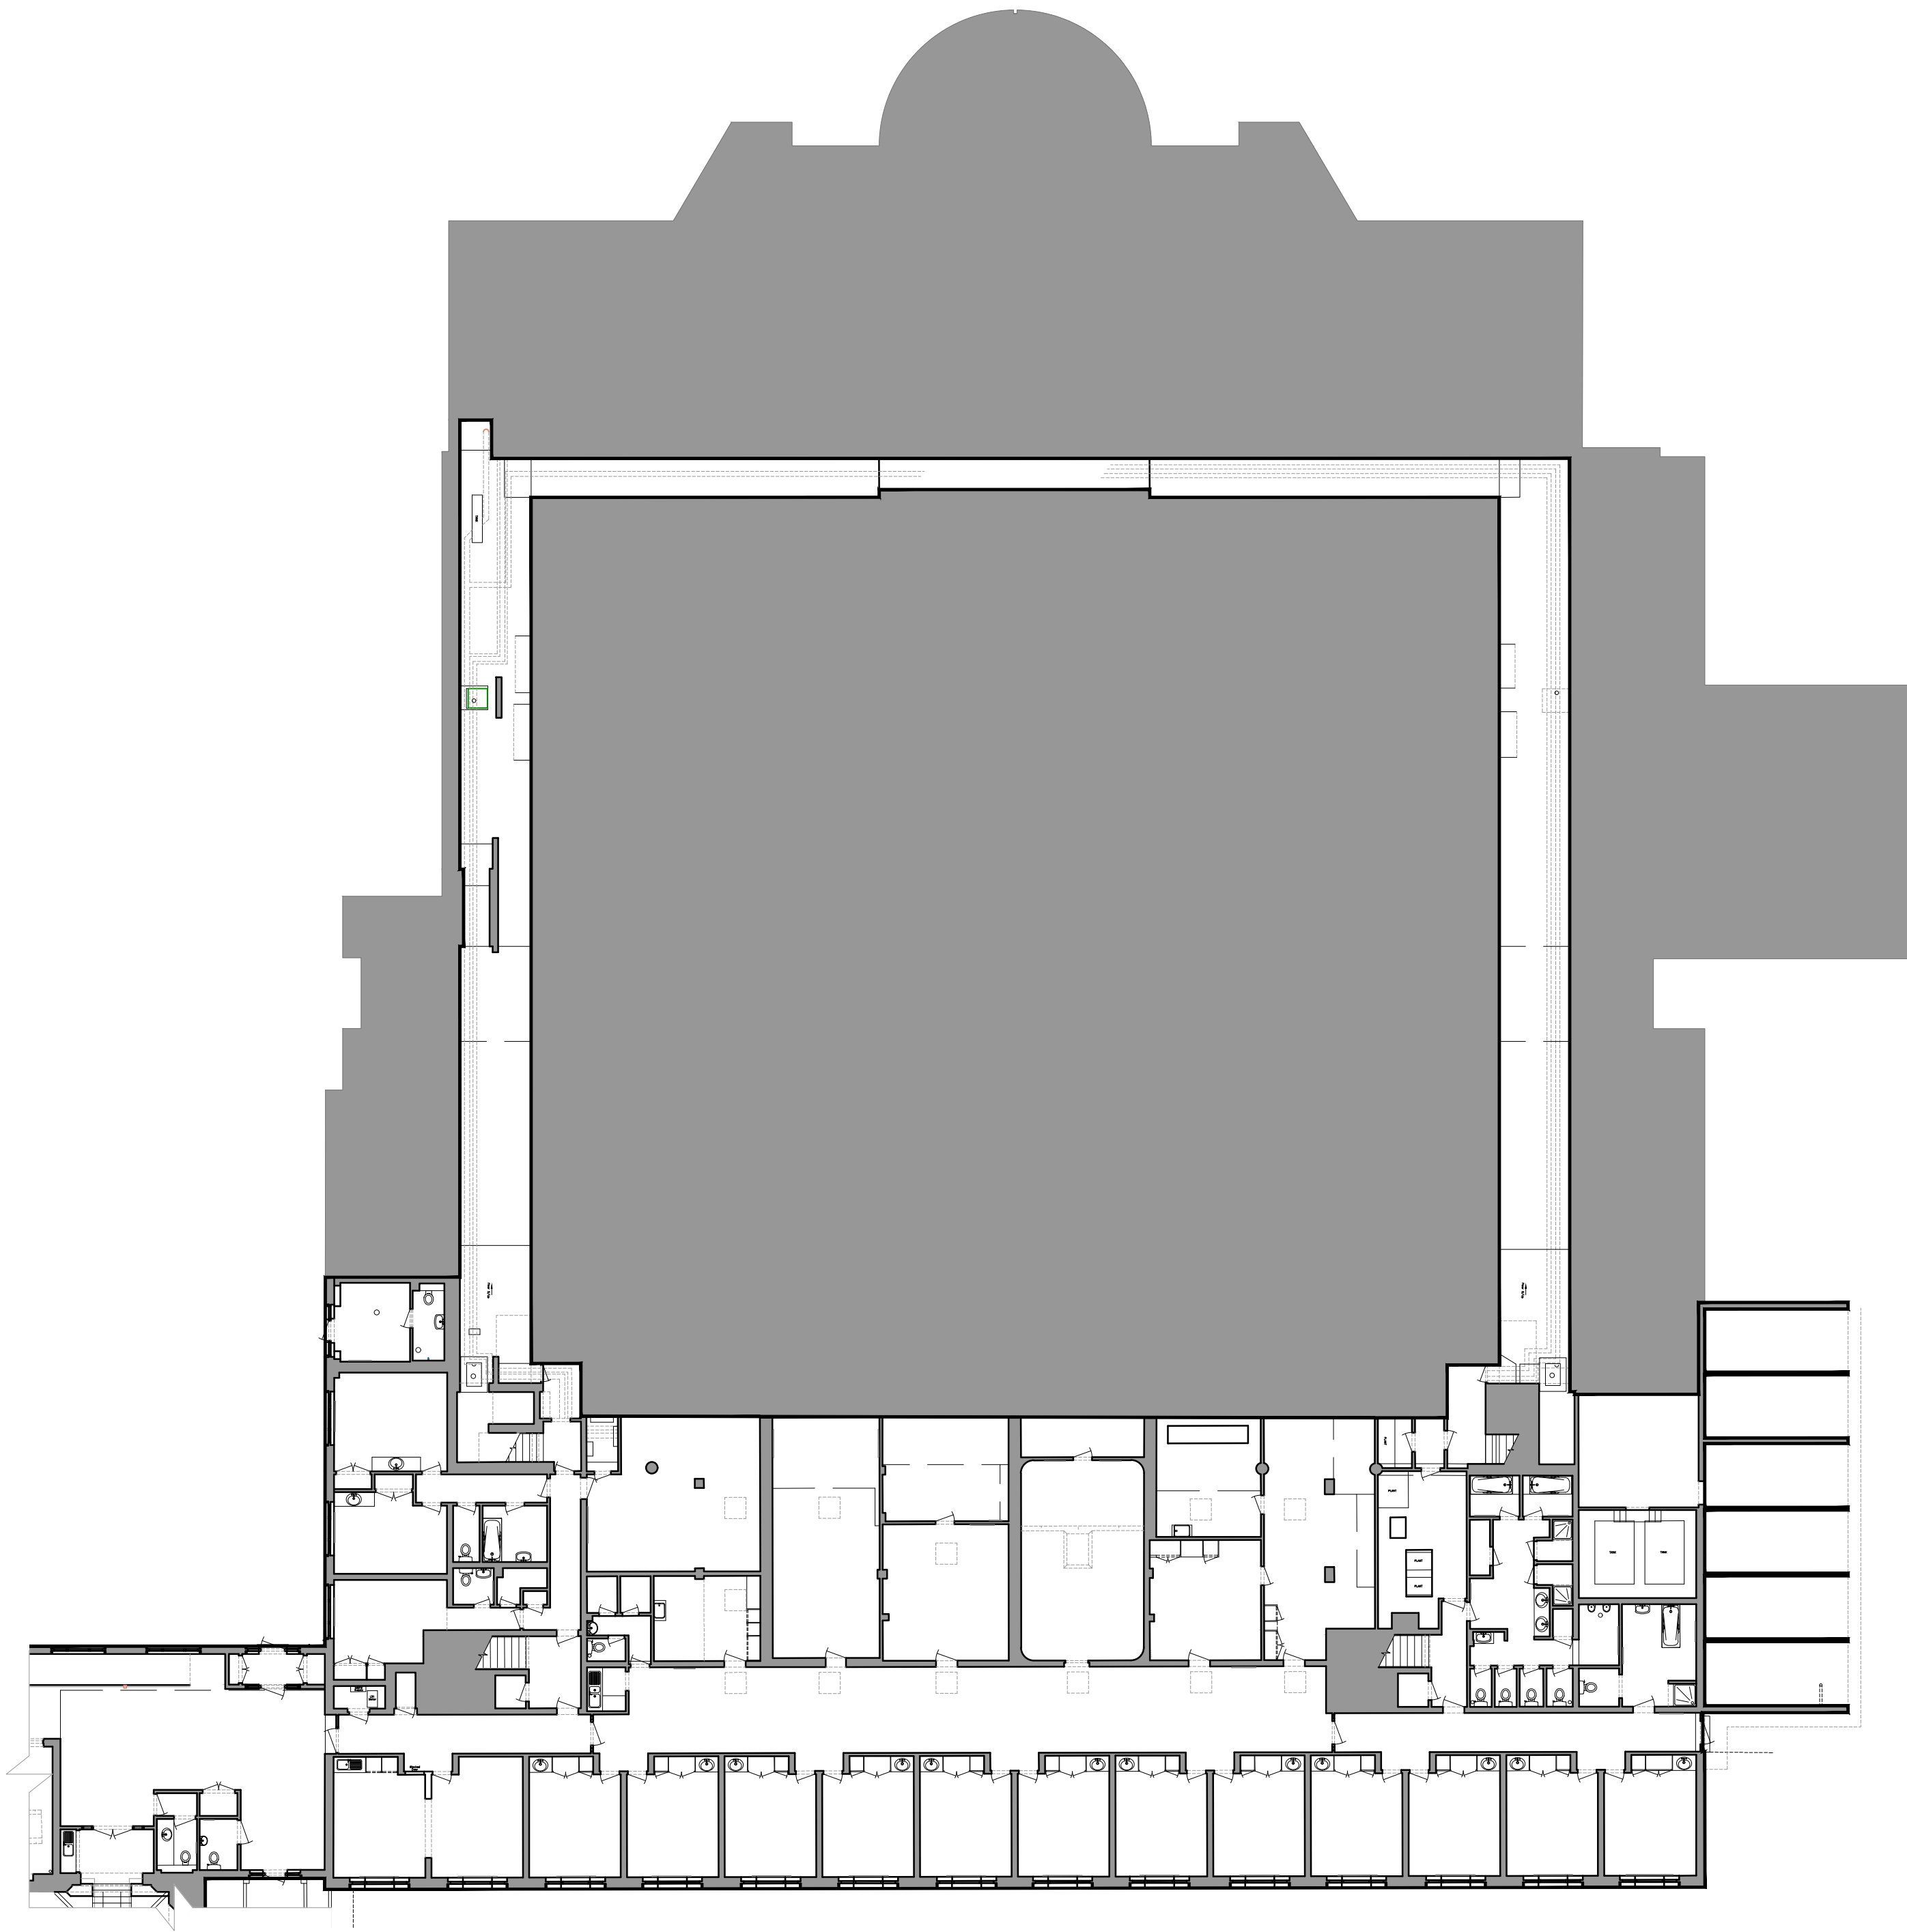

2. Proposed Basement GA Plan
1:200 @ A1

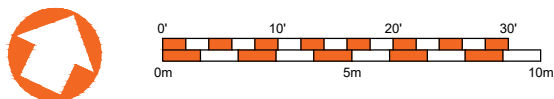

Rev	Date	Revision	DRW	CHK
made Architects Ltd The Stables 18 Howard Road Rugeley w: www.made-architects.com e: info@made-architects.com t: +44 (0)203 633 4625 i: madearchitects_ Client: Worth Abbey Job: 2412 Address: Worth Abbey Paddockhurst, Crawley RH10 4SB Drawing: Proposed Lower Ground and Basement GA Plan Scale: 1:200 @ A1 Drawn: WG Checked: CG Date: 04/07/2025 Size: A1 PRELIMINARY Not to be used without notice, not for construction 2412-MAL-01-ZZ-DR-A- 0051 Rev P0				