



KEY

- Grass
- Grass Verge
- Paving
- Tarmac
- Gravel

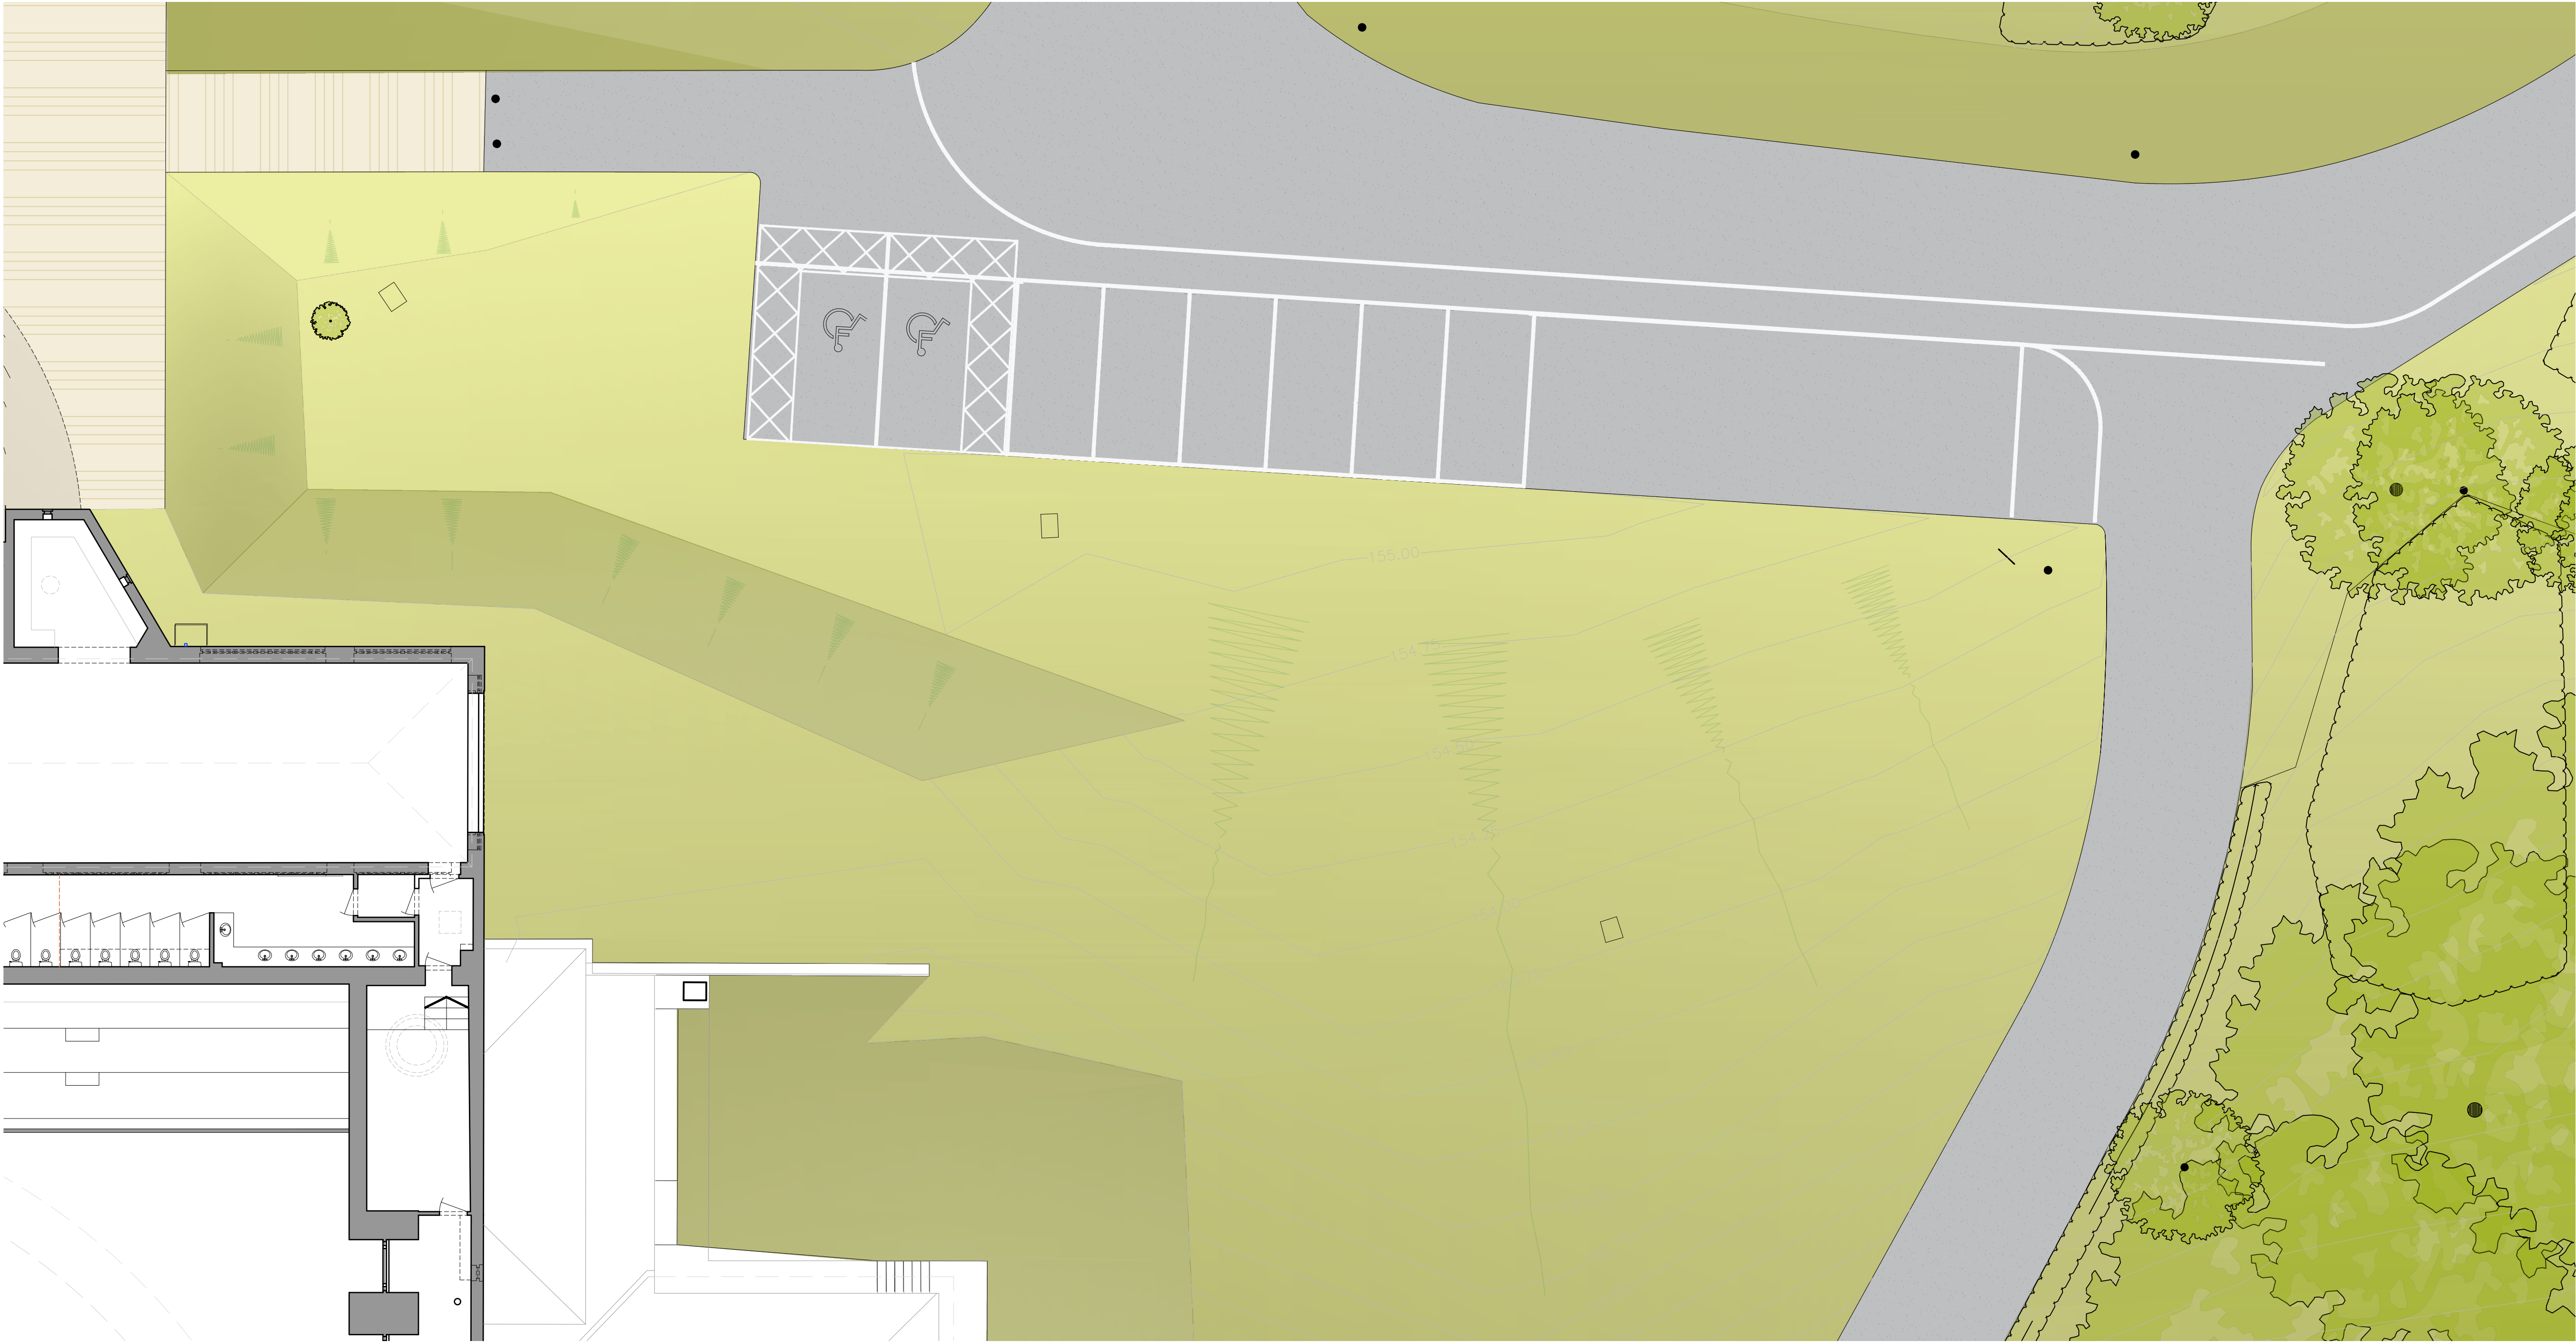


1. Existing Eastern External Space
1:100 @ A1

Key Plan

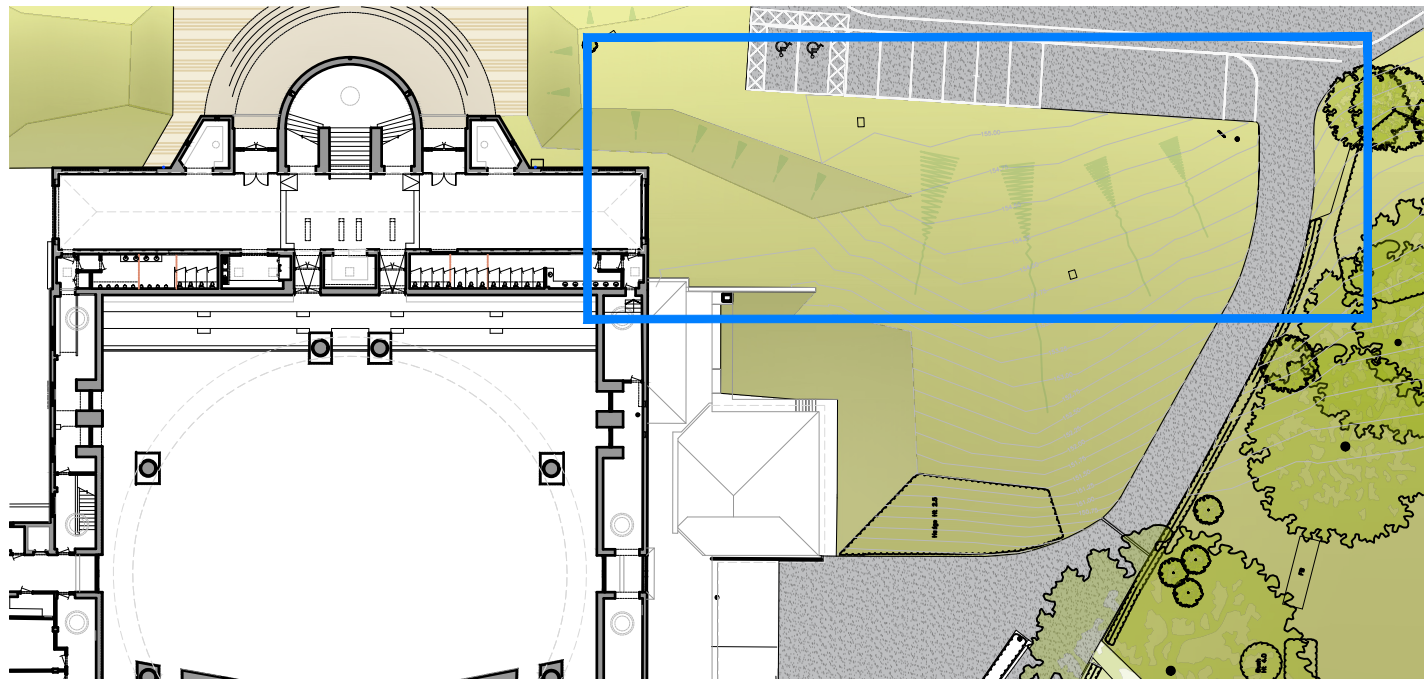

- KEY
- Existing Walls
 - Proposed Walls
 - Proposed Floor Infill
 - Proposed Arched Opening To Match Existing
 - Grass
 - Grass Verge
 - Paving
 - Gravel

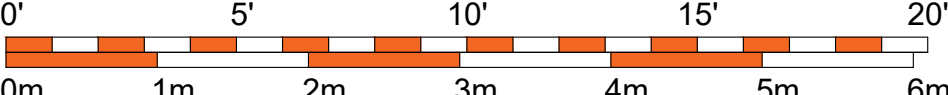

Rev	Date	Revision	DRW CHK
made Architects Ltd The Stables 18 Howard Road Ralgate w: www.made-architects.com e: info@made-architects.com t: +44 (0)203 633 4625 i: madearchitects_ Client: Worth Abbey Job: 2412 Address: Worth Abbey Paddockhurst, Crawley RH10 4SB Drawing: Existing Eastern External Space Plan			
Scale:	1:100 @ A1	PRELIMINARY liable to change without notice, not for construction	
Drawn	WG		
Checked	CG		
Date:	04/07/2025		
Size	2412-MAL-02-GF-DR-A-	Rev	
A1	0102	P2	