



THIS DRAWING IS ONLY LICENSED FOR THE PURPOSE INDICATED IN THE STATUS BAR.
UNAUTHORISED USE SHOULD BE REPORTED TO THE DRAWING OFFICE AND ANY SUCH USE IS NOT INDEMNIFIED.

- KEY
- Grass
 - Grass Verge
 - Paving
 - Tarmac
 - Gravel

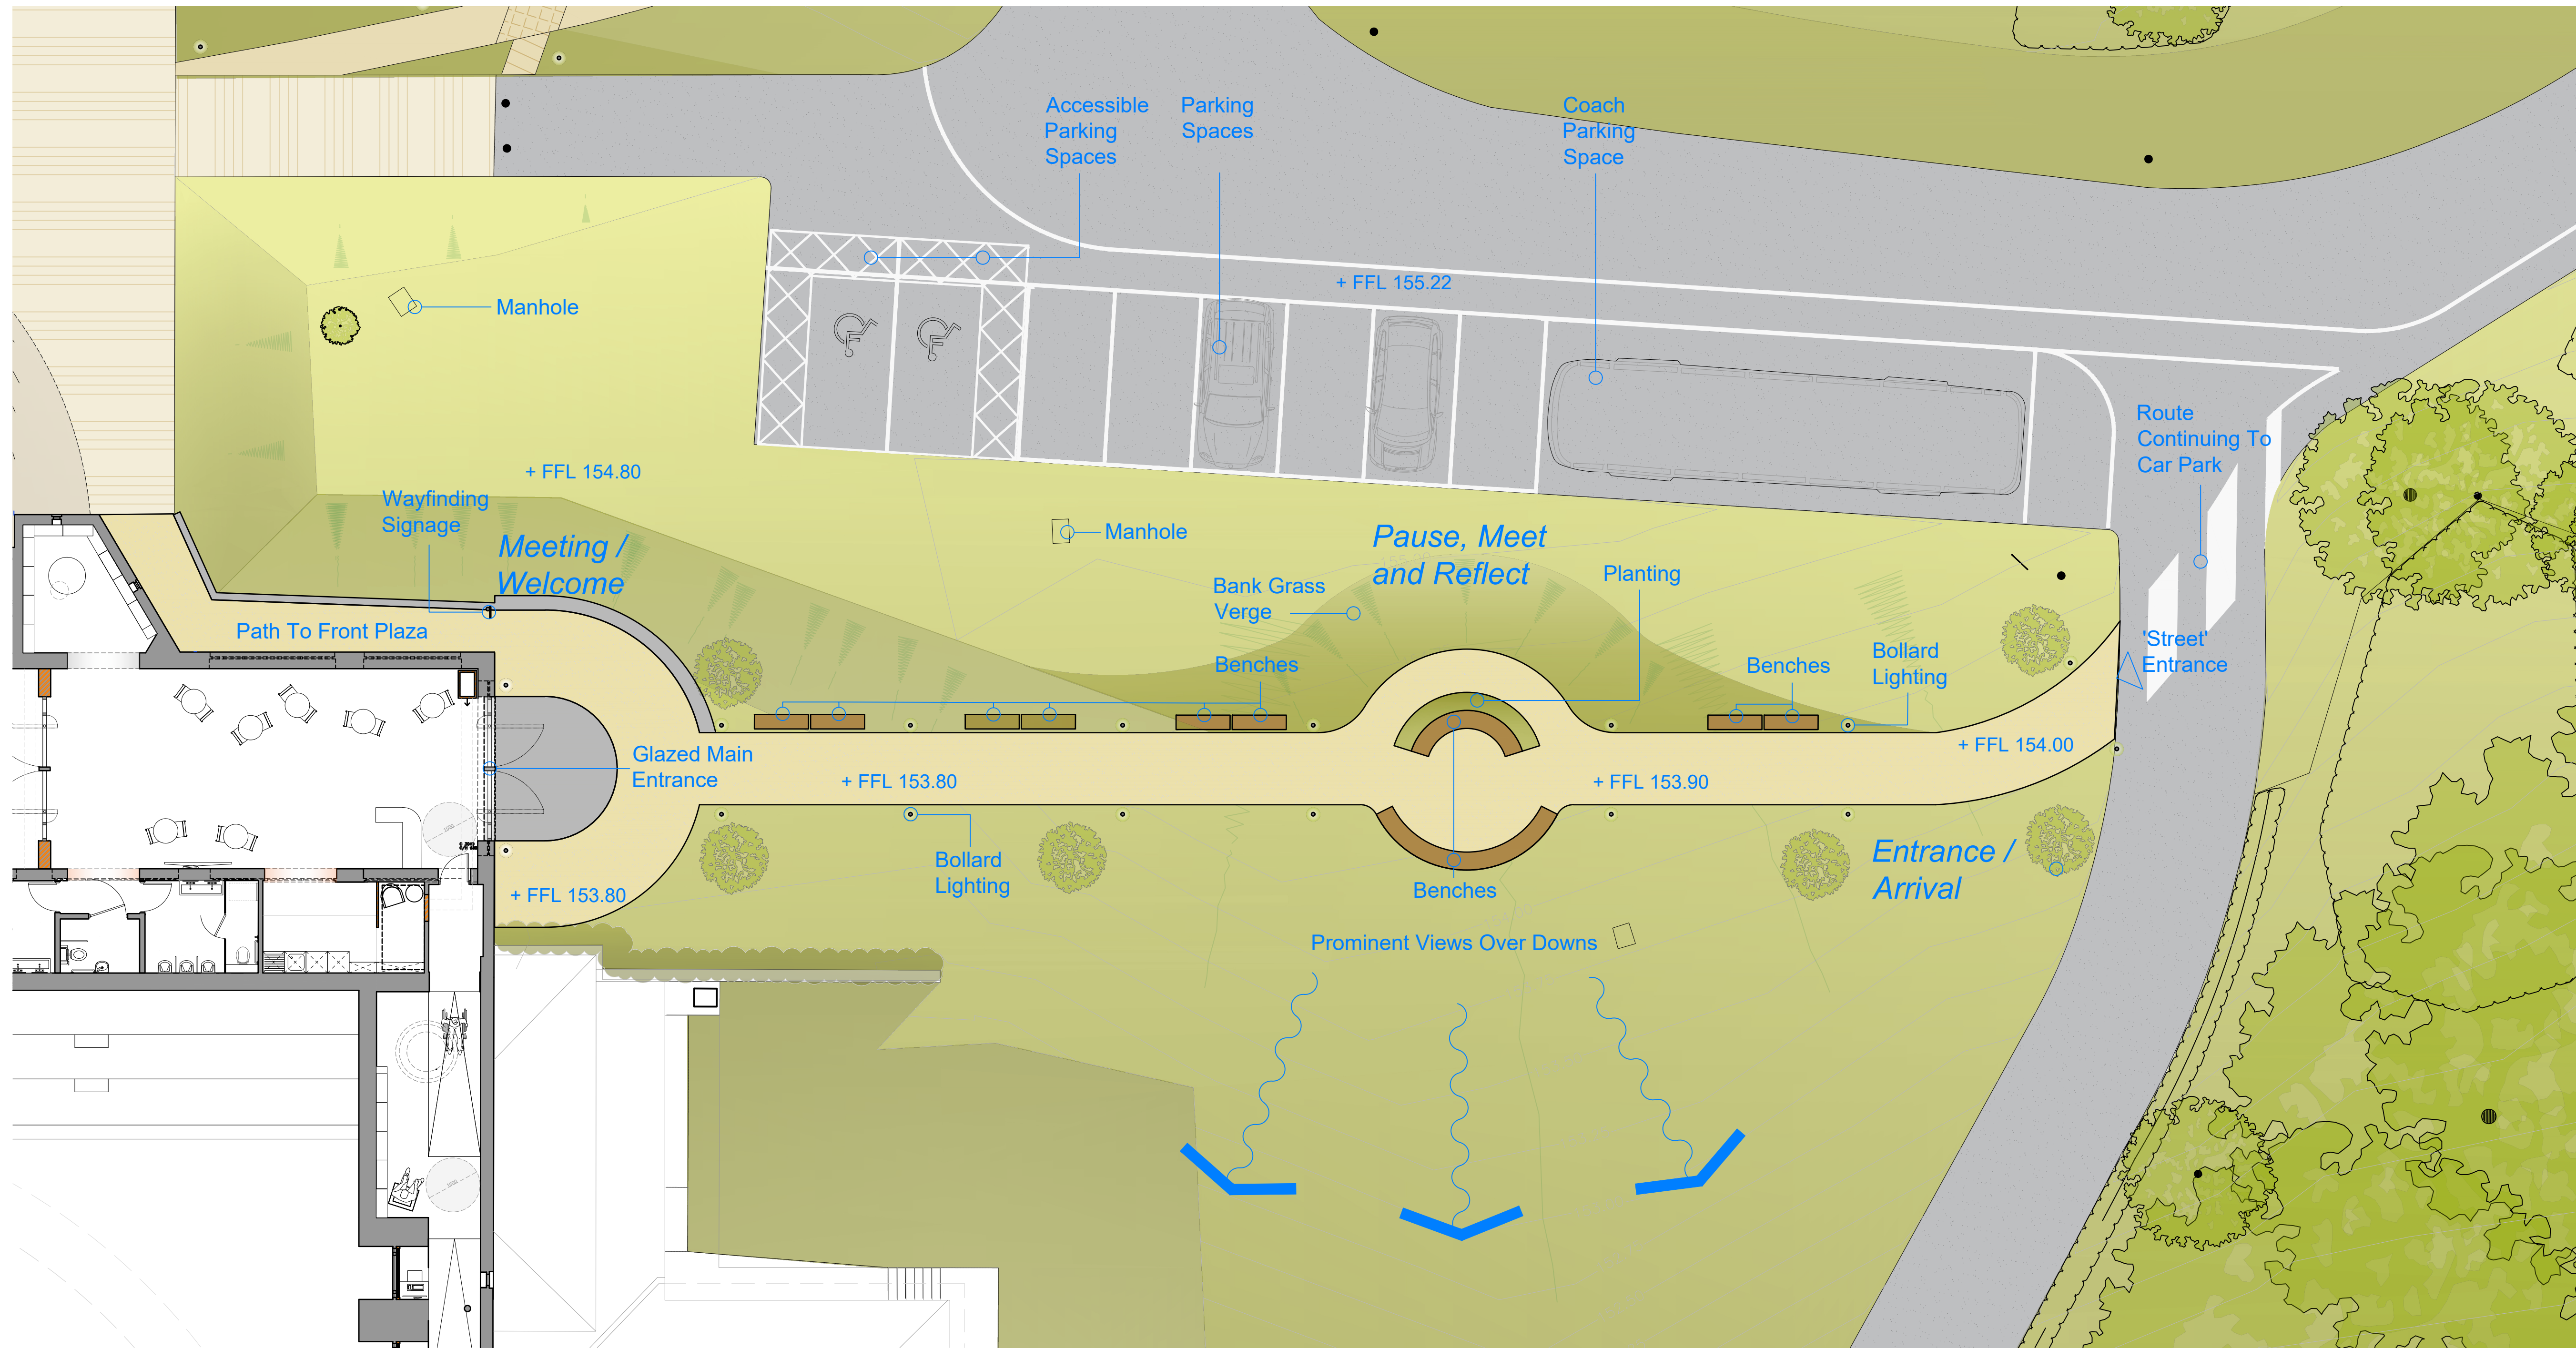

1. Proposed Street
1:100 @ A1

Key Plan

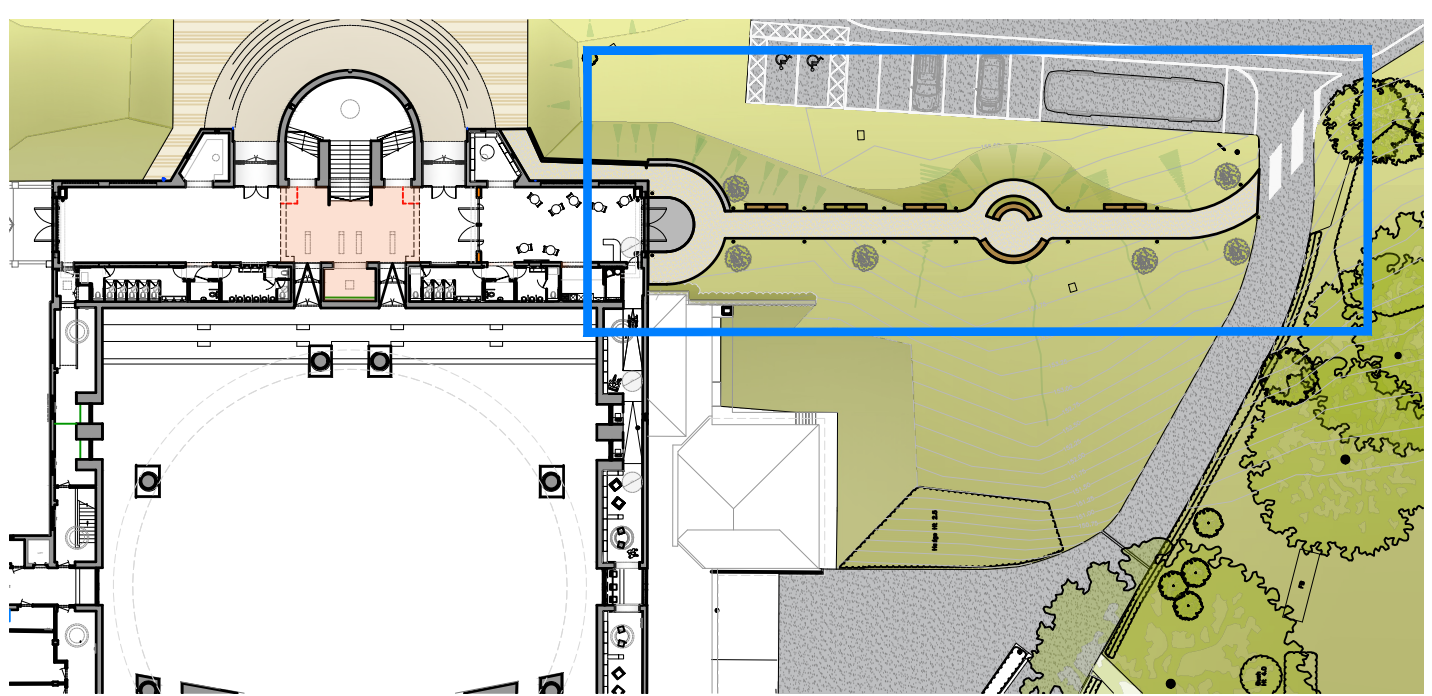

Rev	Date	Revision	DRW CHK
 made Architects Ltd The Stables 18 Howard Road Ralgate w: www.made-architects.com e: info@made-architects.com t: +44 (0)203 633 4625 i: madearchitects			
Client: Worth Abbey			
Job: 2412			
Address: Worth Abbey Paddockhurst, Crawley RH10 4SB			
Drawing: Proposed Street Plan			
Scale: 1:100 @ A1			
Drawn: WG			
Checked: CG			
Date: 04/07/2025			
Size: 2412-MAL-02-GF-DR-A-			
A1		0152	P2