


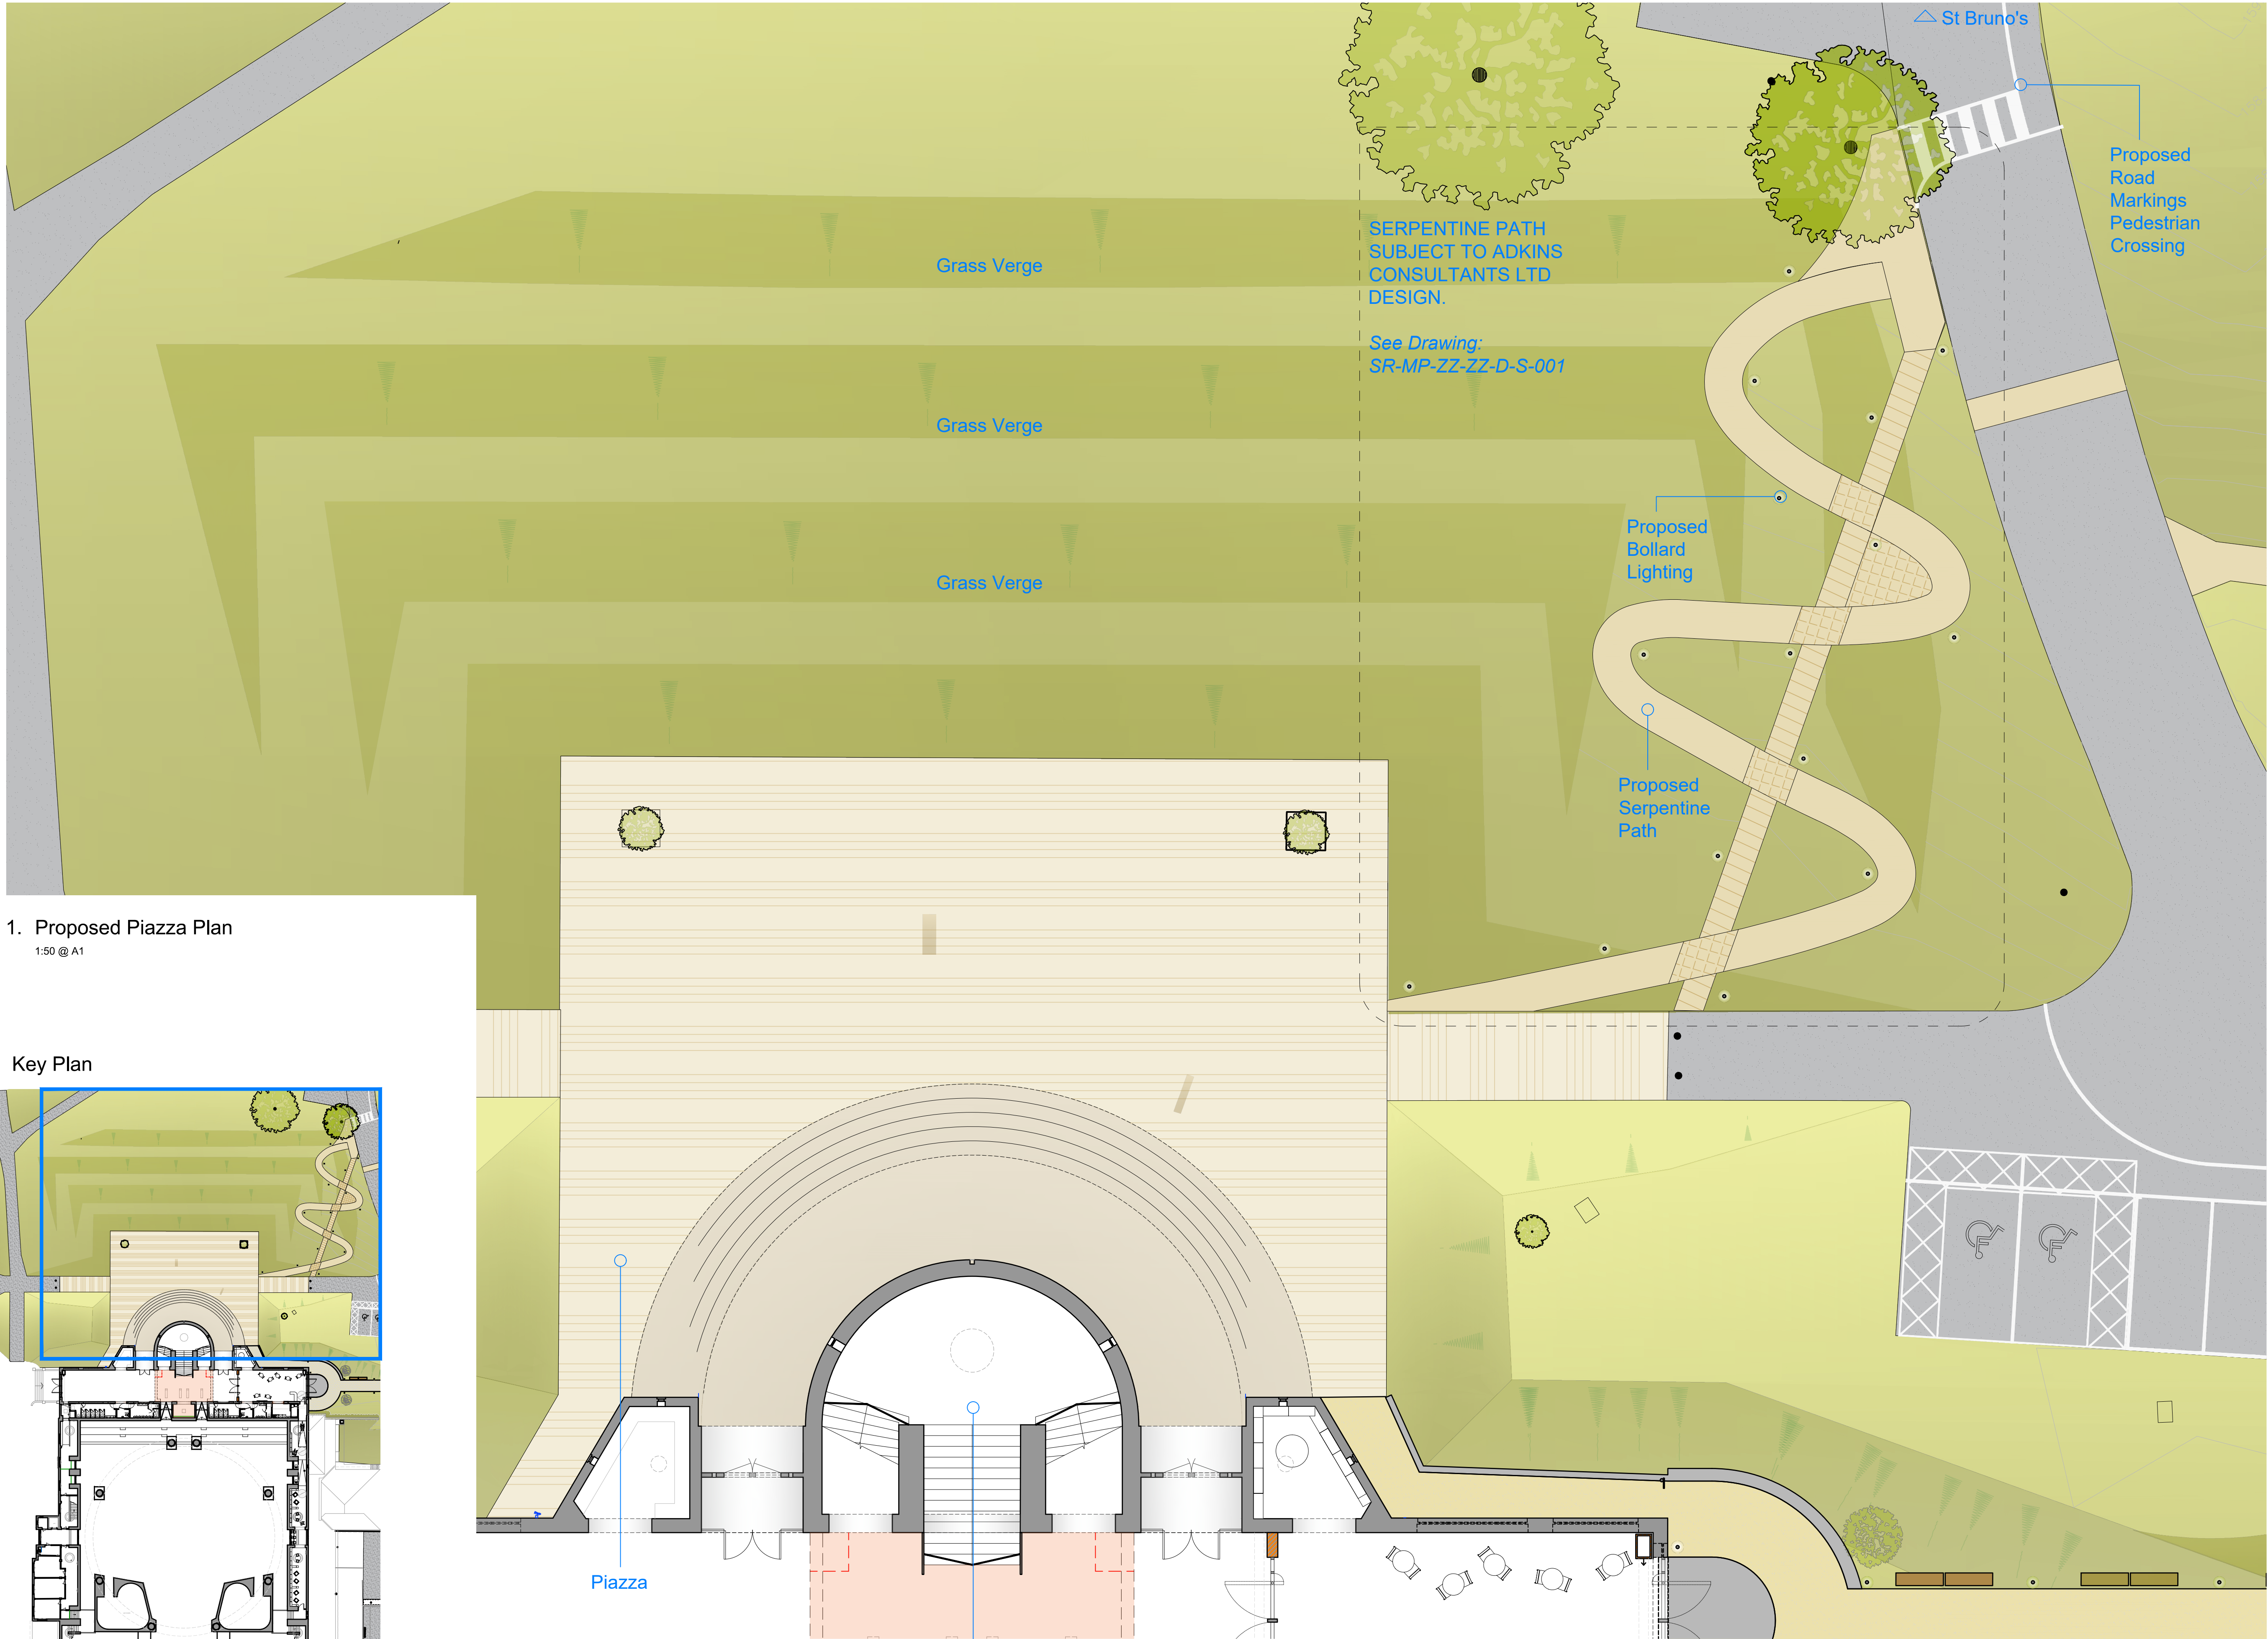

1. Proposed Piazza Plan
1:50 @ A1

Key Plan

