

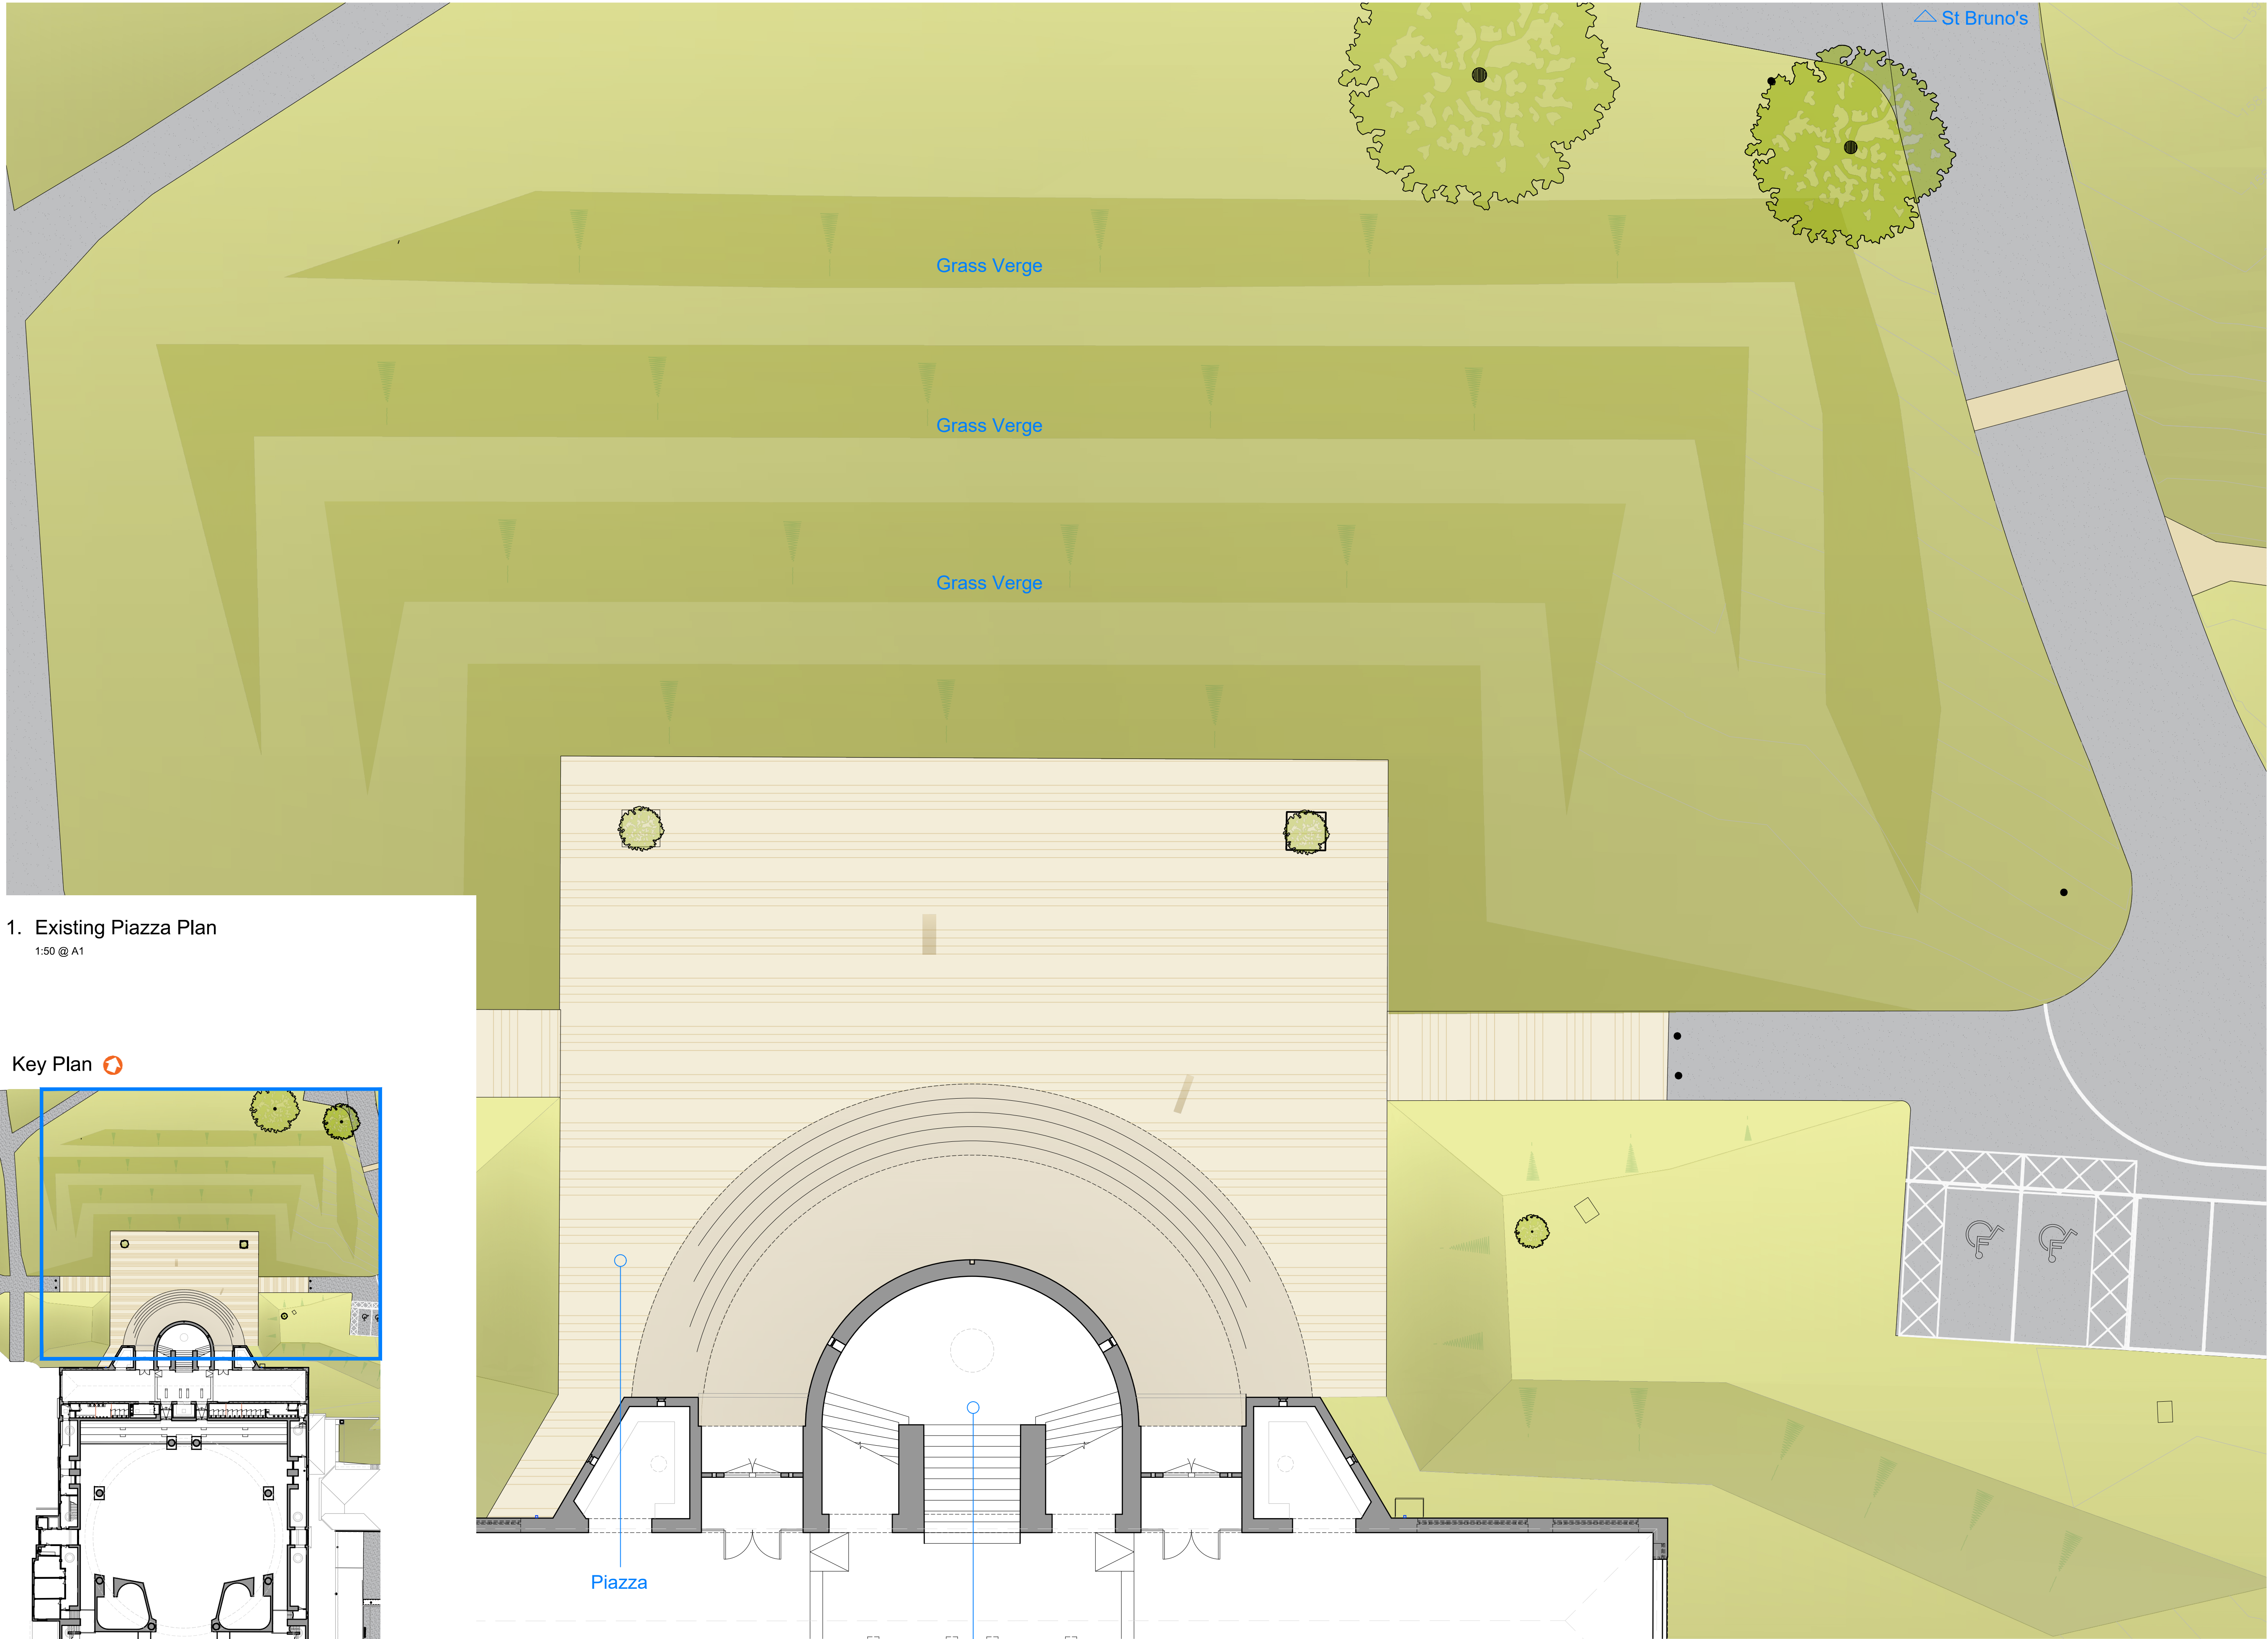


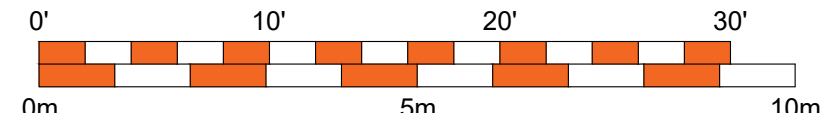

1. Existing Piazza Plan
1:50 @ A1

Key Plan

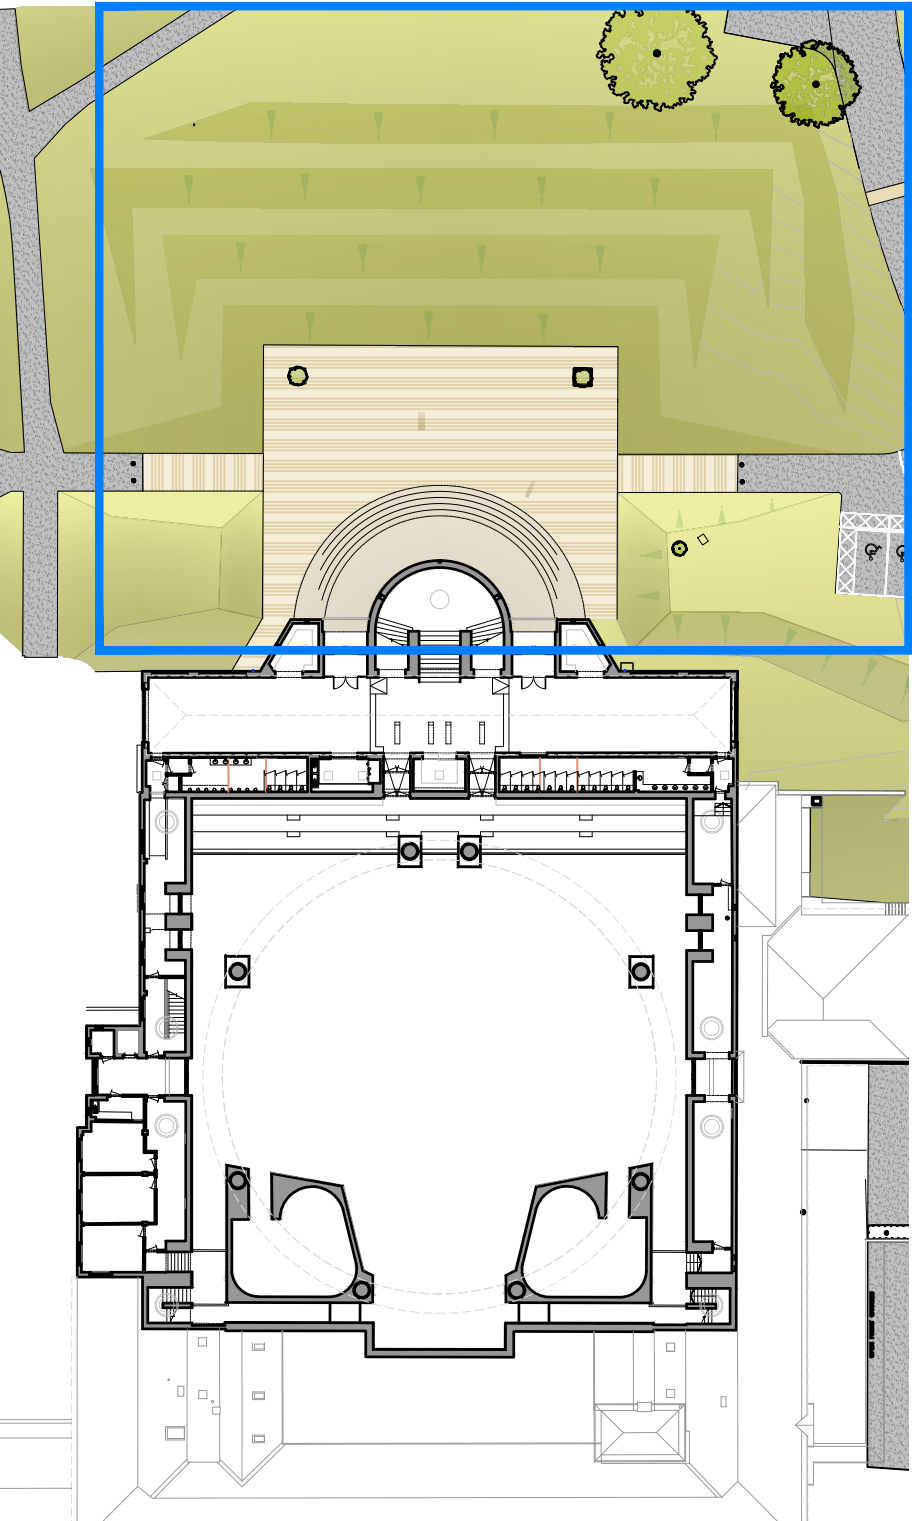

Rev	Date	Revision	DRW CHK
 made Architects Ltd The Stables 18 Howard Road Rainton w: www.made-architects.com e: info@made-architects.com t: +44 (0)203 633 4625 i: madearchitects.com Client: Worth Abbey Job: 2412 Address: Worth Abbey Paddockhurst, Crawley RH10 4SB Drawing: Existing Piazza Plan Scale: 1:100 @ A1 Drawn: WG Checked: CG Date: 04/07/2025 Size: A1 PRELIMINARY liable to change without notice, not for construction Rev 104 P2			