


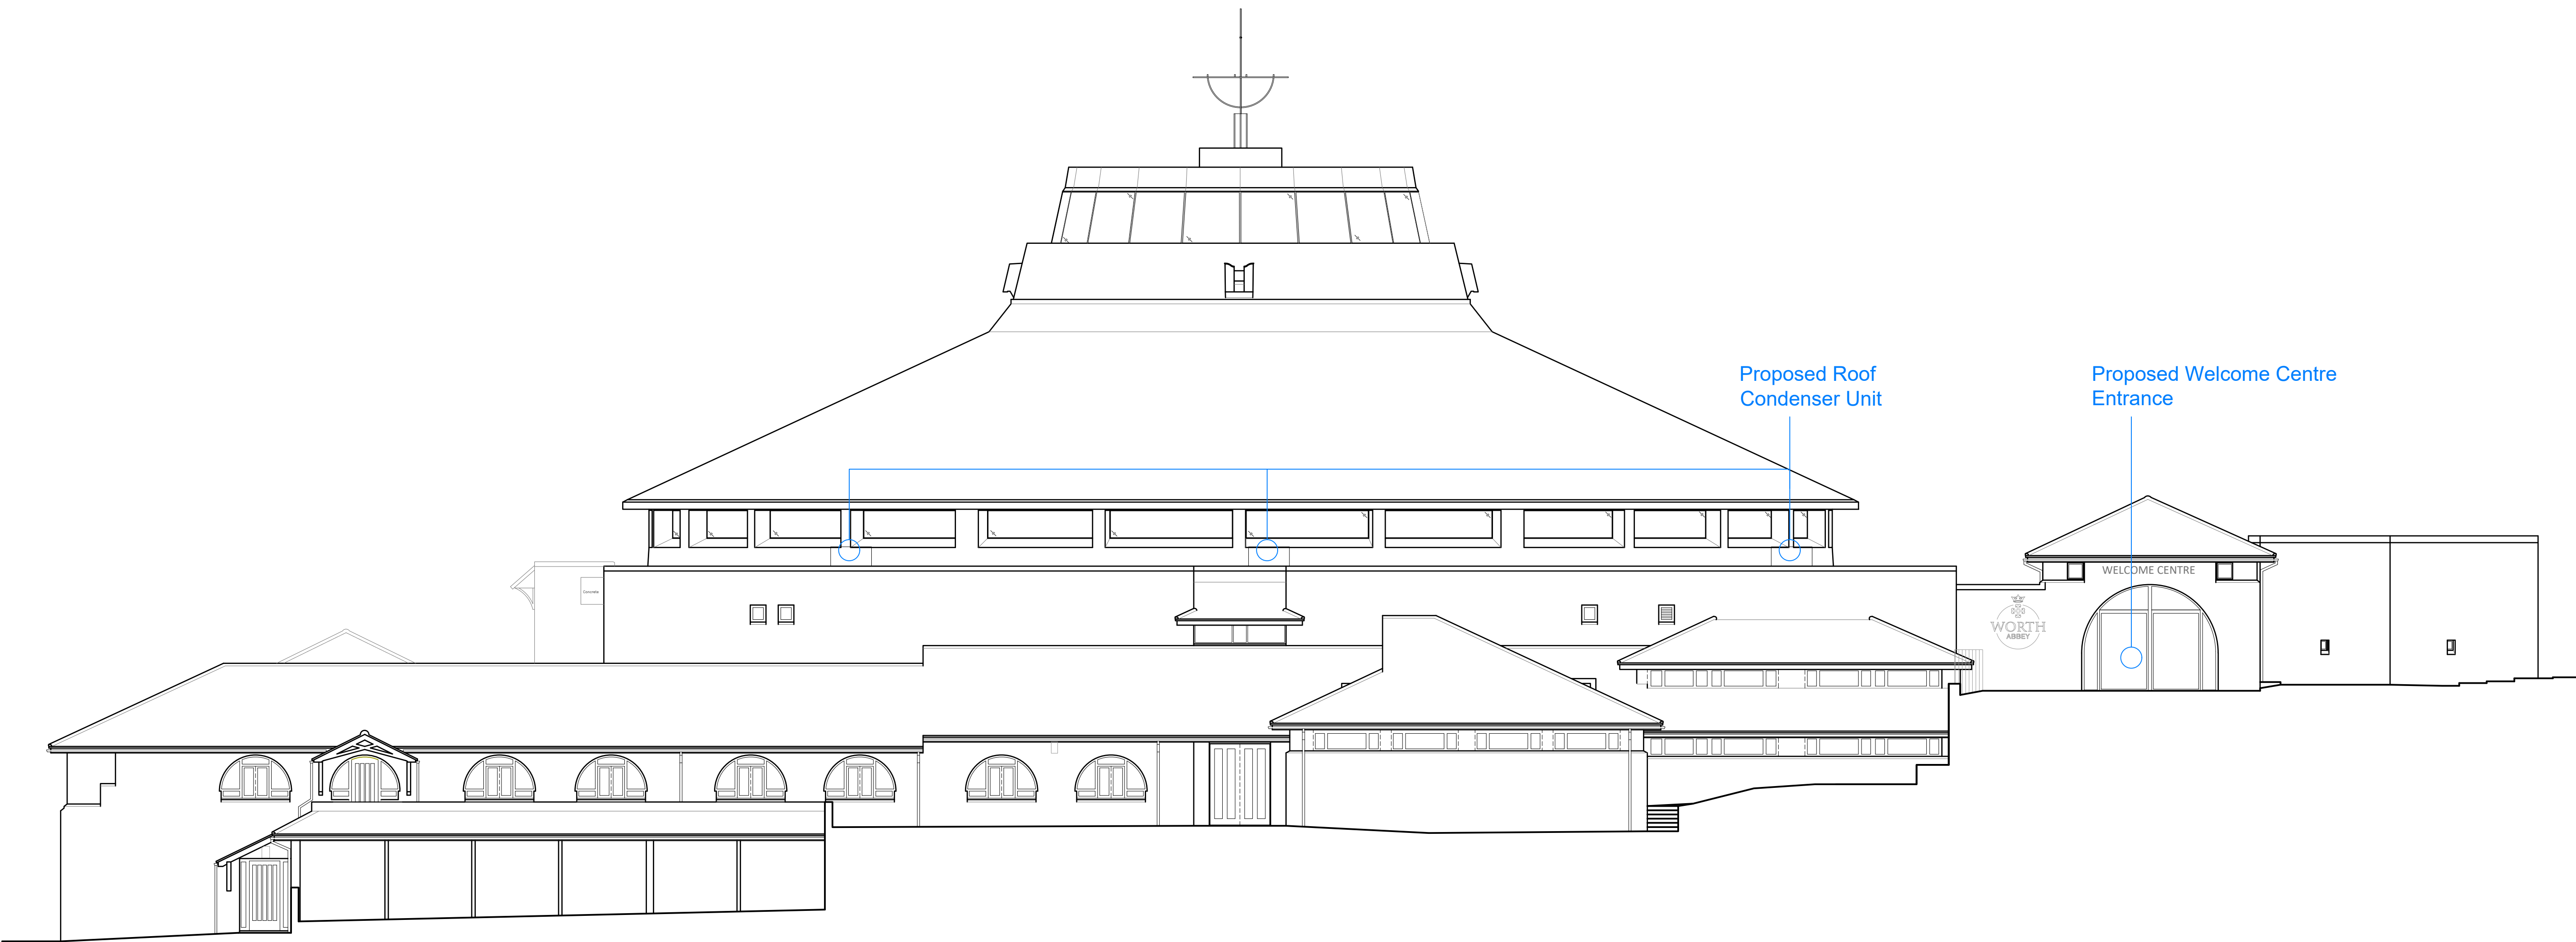

1. Proposed East Elevation
1:100 @ A1