


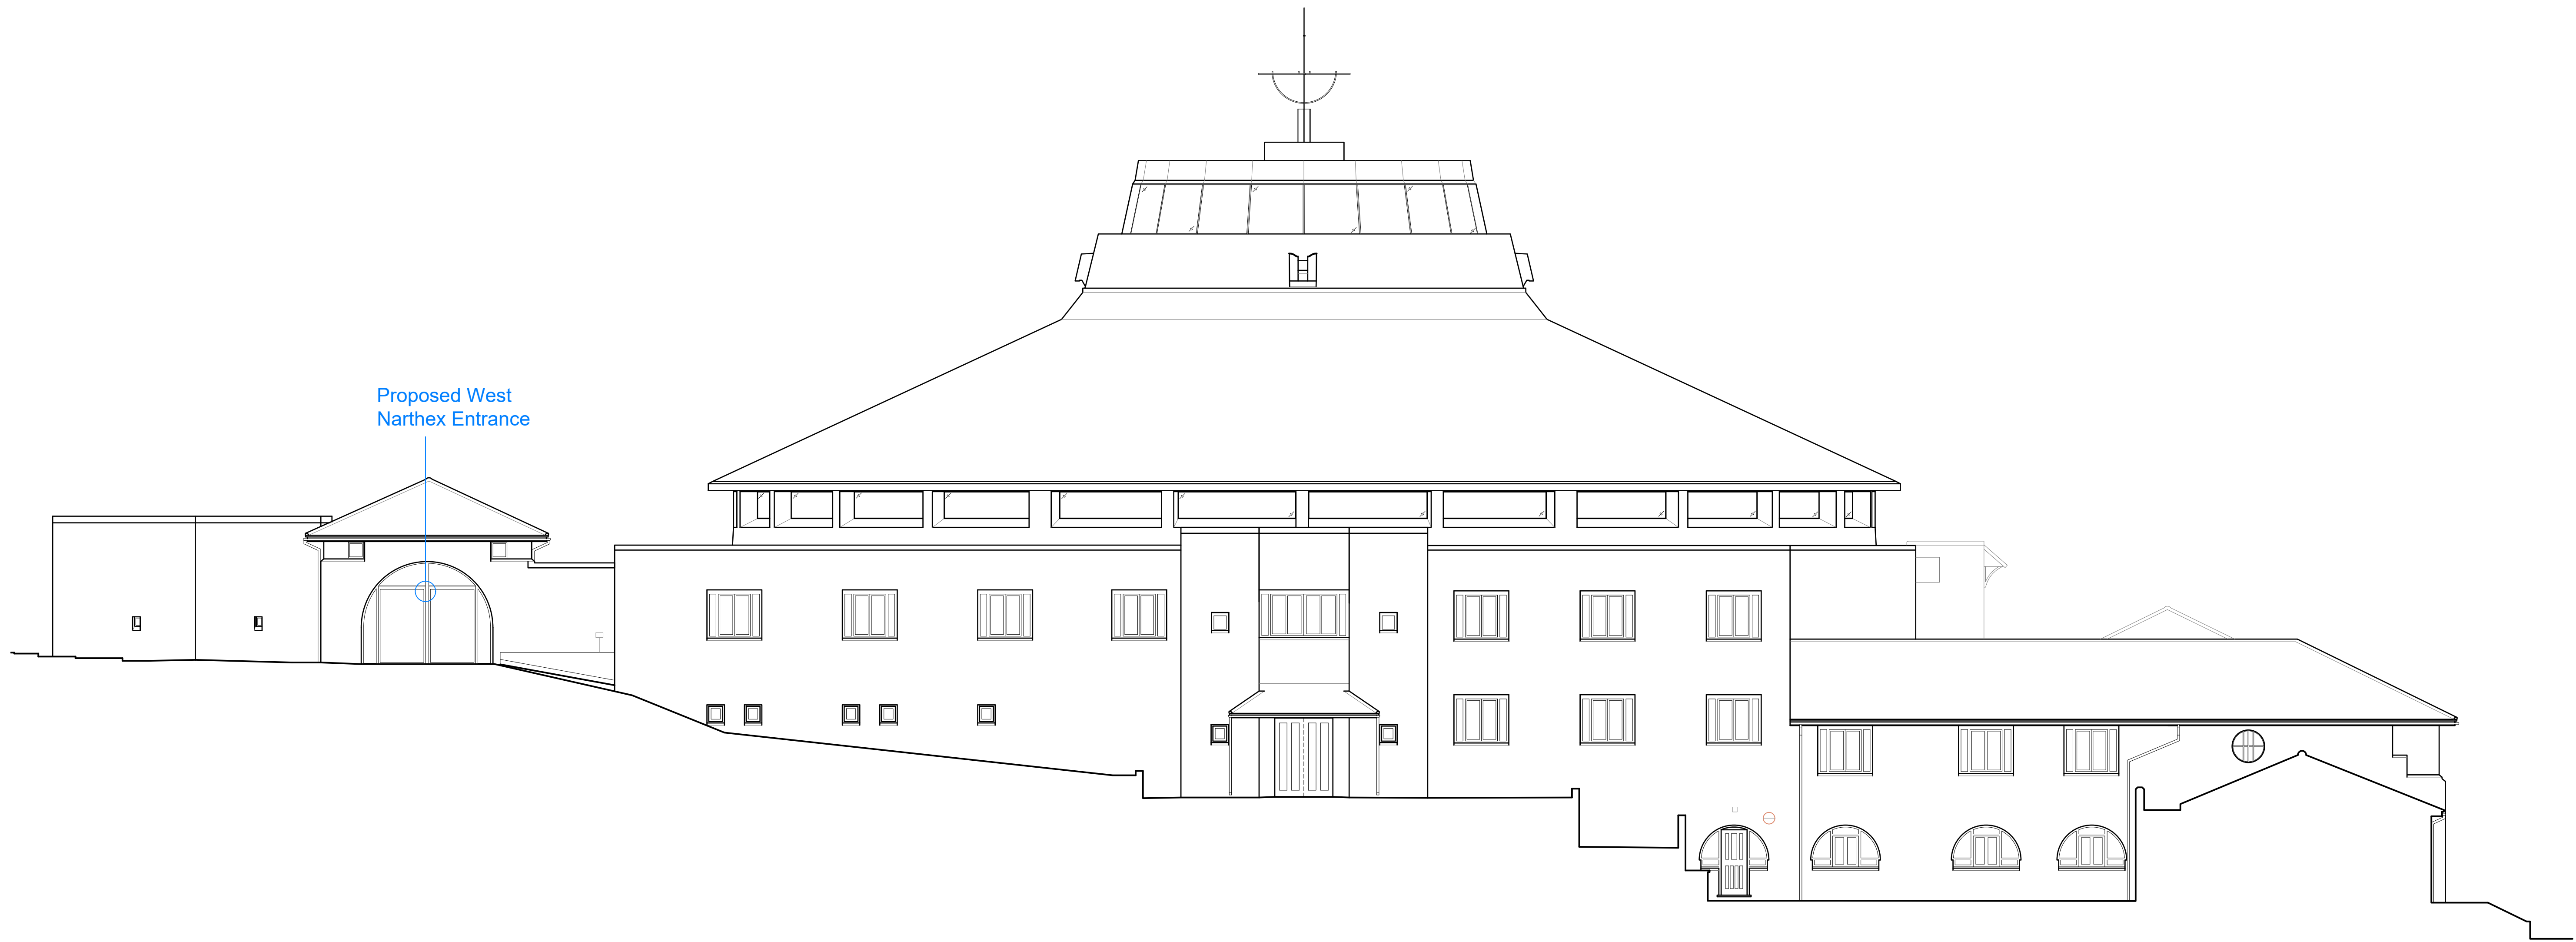

1. Proposed West Elevation
1:100 @ A1