




NOTES:

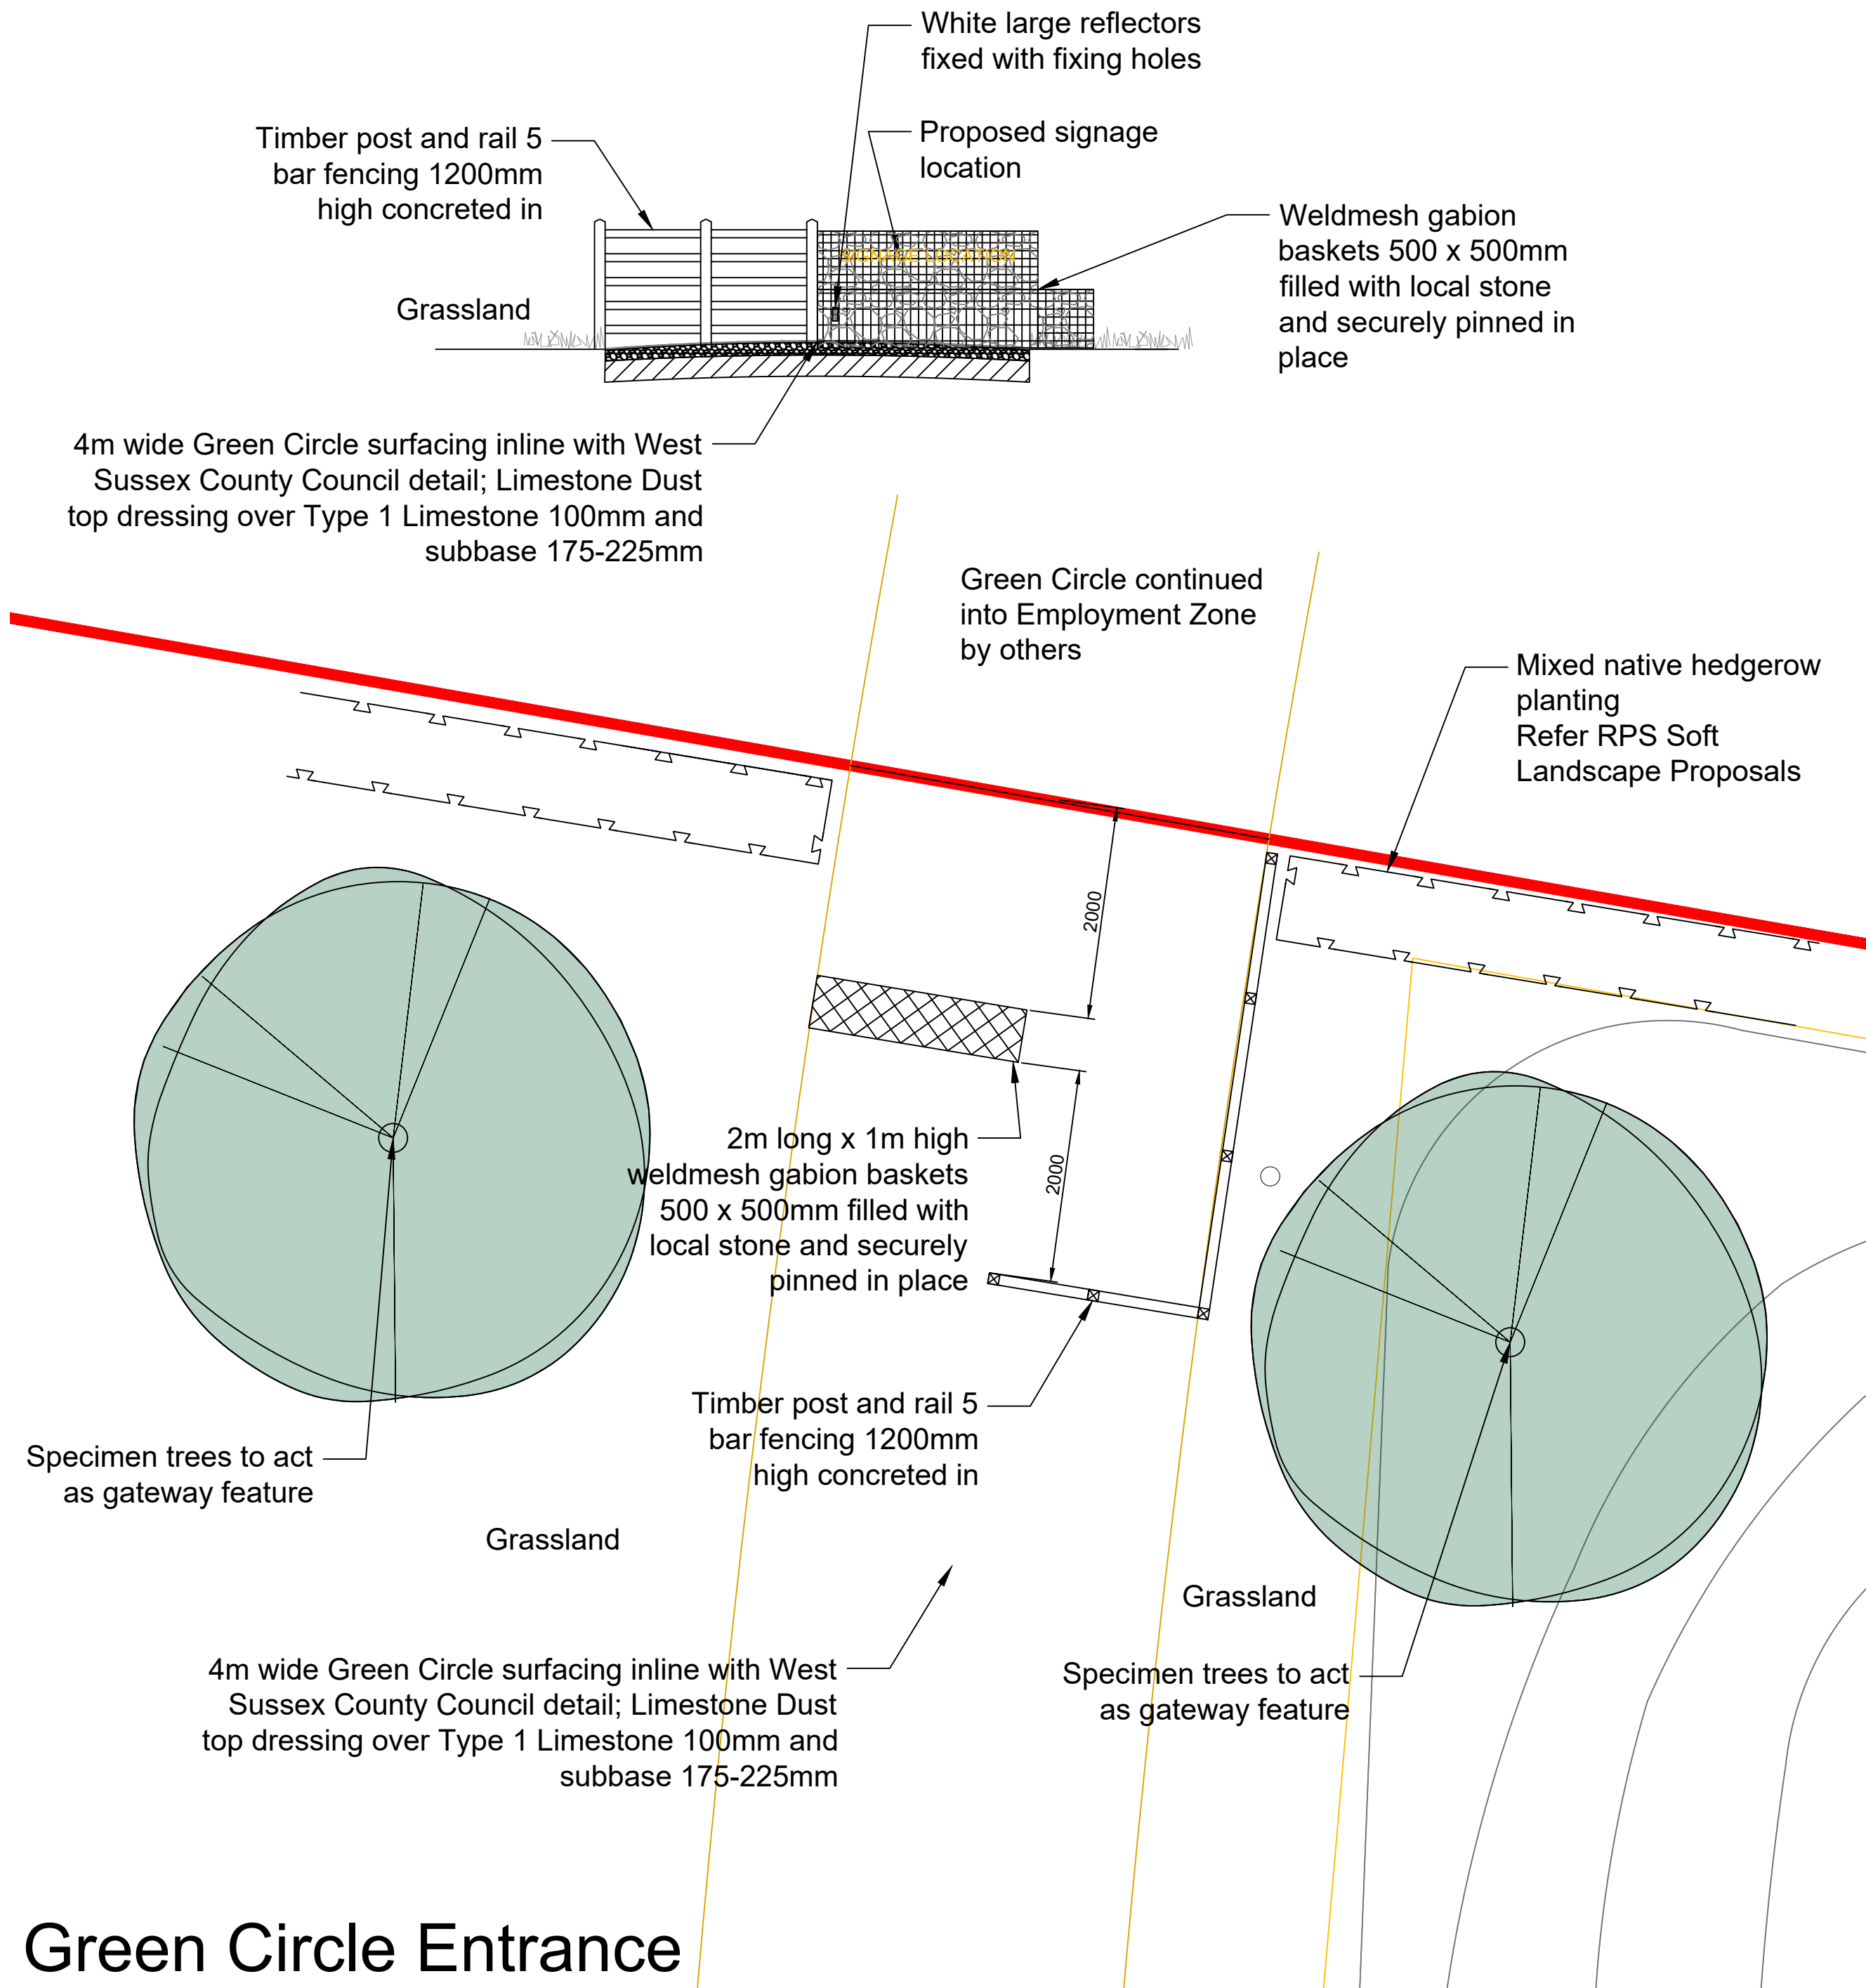

Green Circle Entrance

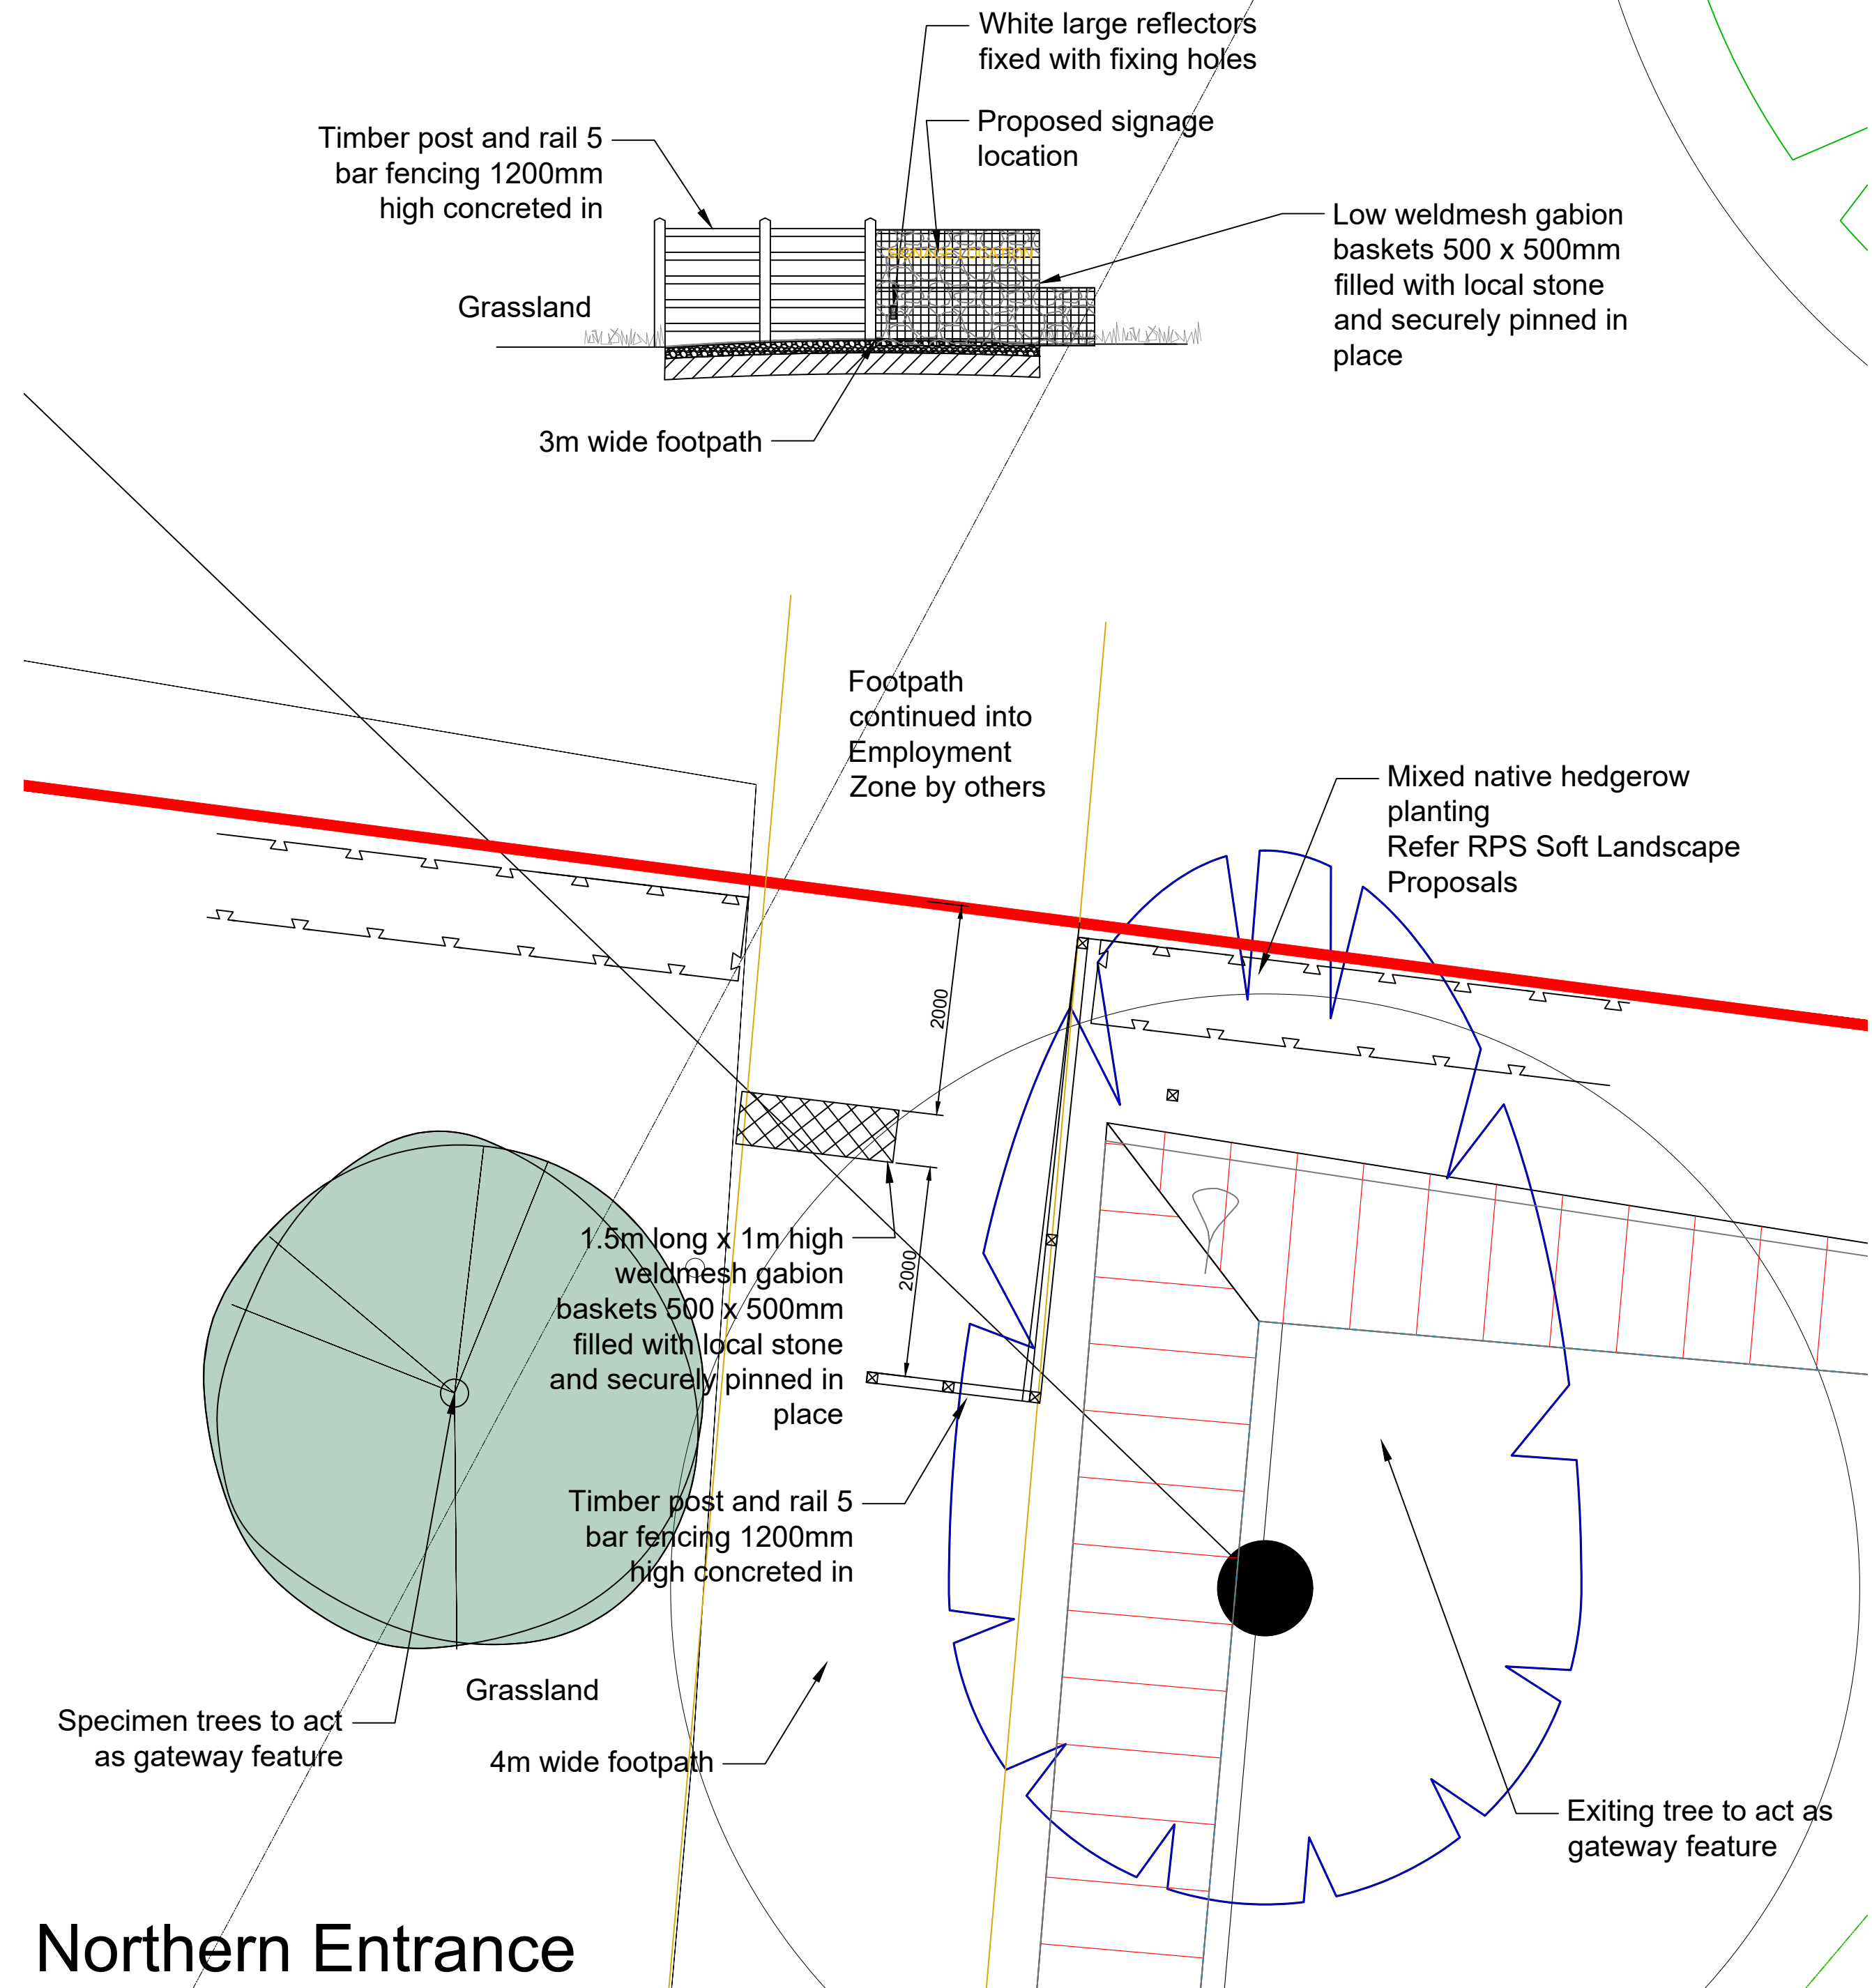

Northern Entrance

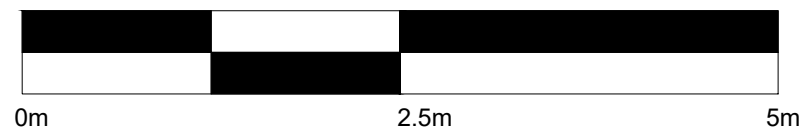

REV.	DATE	DESCRIPTION	BY
A	04.11.24	Gabions updated.	MT



THE SPORTS CONSULTANCY

One de Walden Court, 85 New Cavendish Street, London W1W 6XD
Tel. +44 (0) 20 7323 0007 info@thesportsconsultancy.com

STATUS: Concept - Stage 2			
CLIENT Mid Sussex District Council			
PROJECT Burgess Hill Centre for Outdoor Sport			
DRAWING Green Circle & Northern Entrances			
SCALE 1:50	SHEET A1	DRAWN: MT	DATE 28.10.24
PROJECT NO. 1003	DRAWING NO. (03) 057	REVISION A	
This drawing must not be reproduced in whole or part without written consent. Do not scale this drawing. All dimensions in millimetres unless stated otherwise. All dimensions to be checked on site. ©2021 Mark Thomas. All Rights Reserved. NOT FOR CONSTRUCTION			