


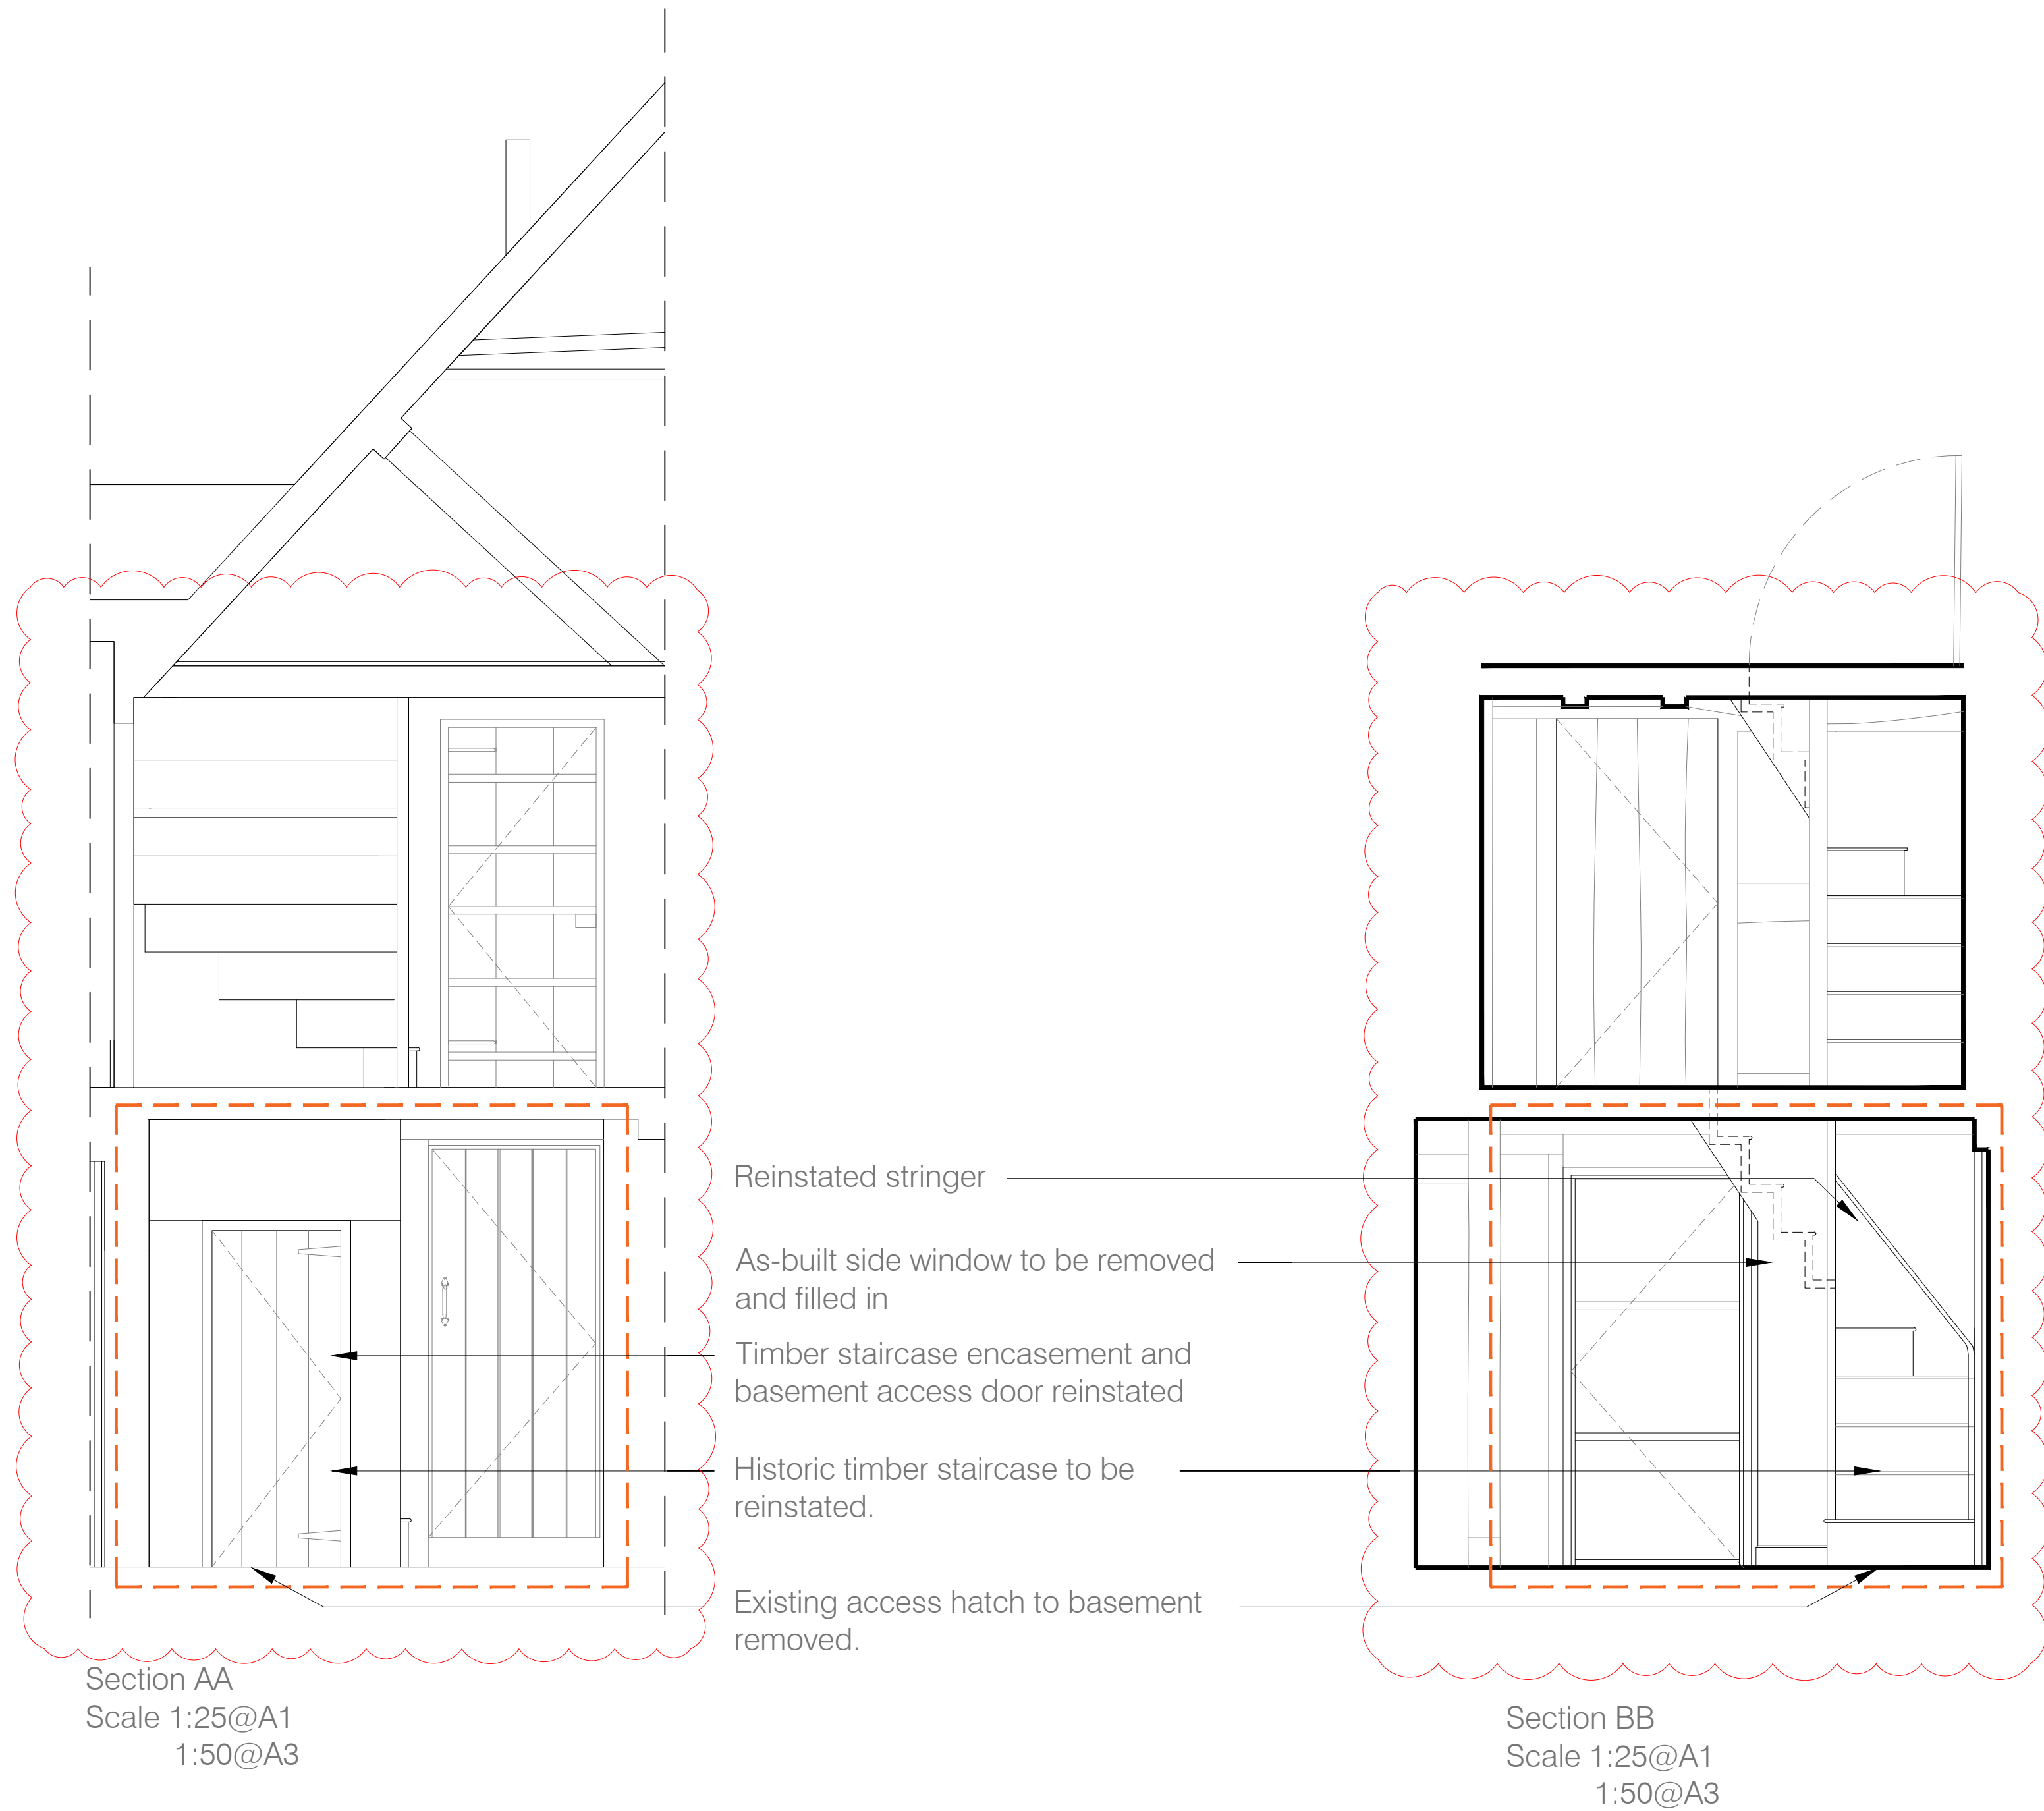
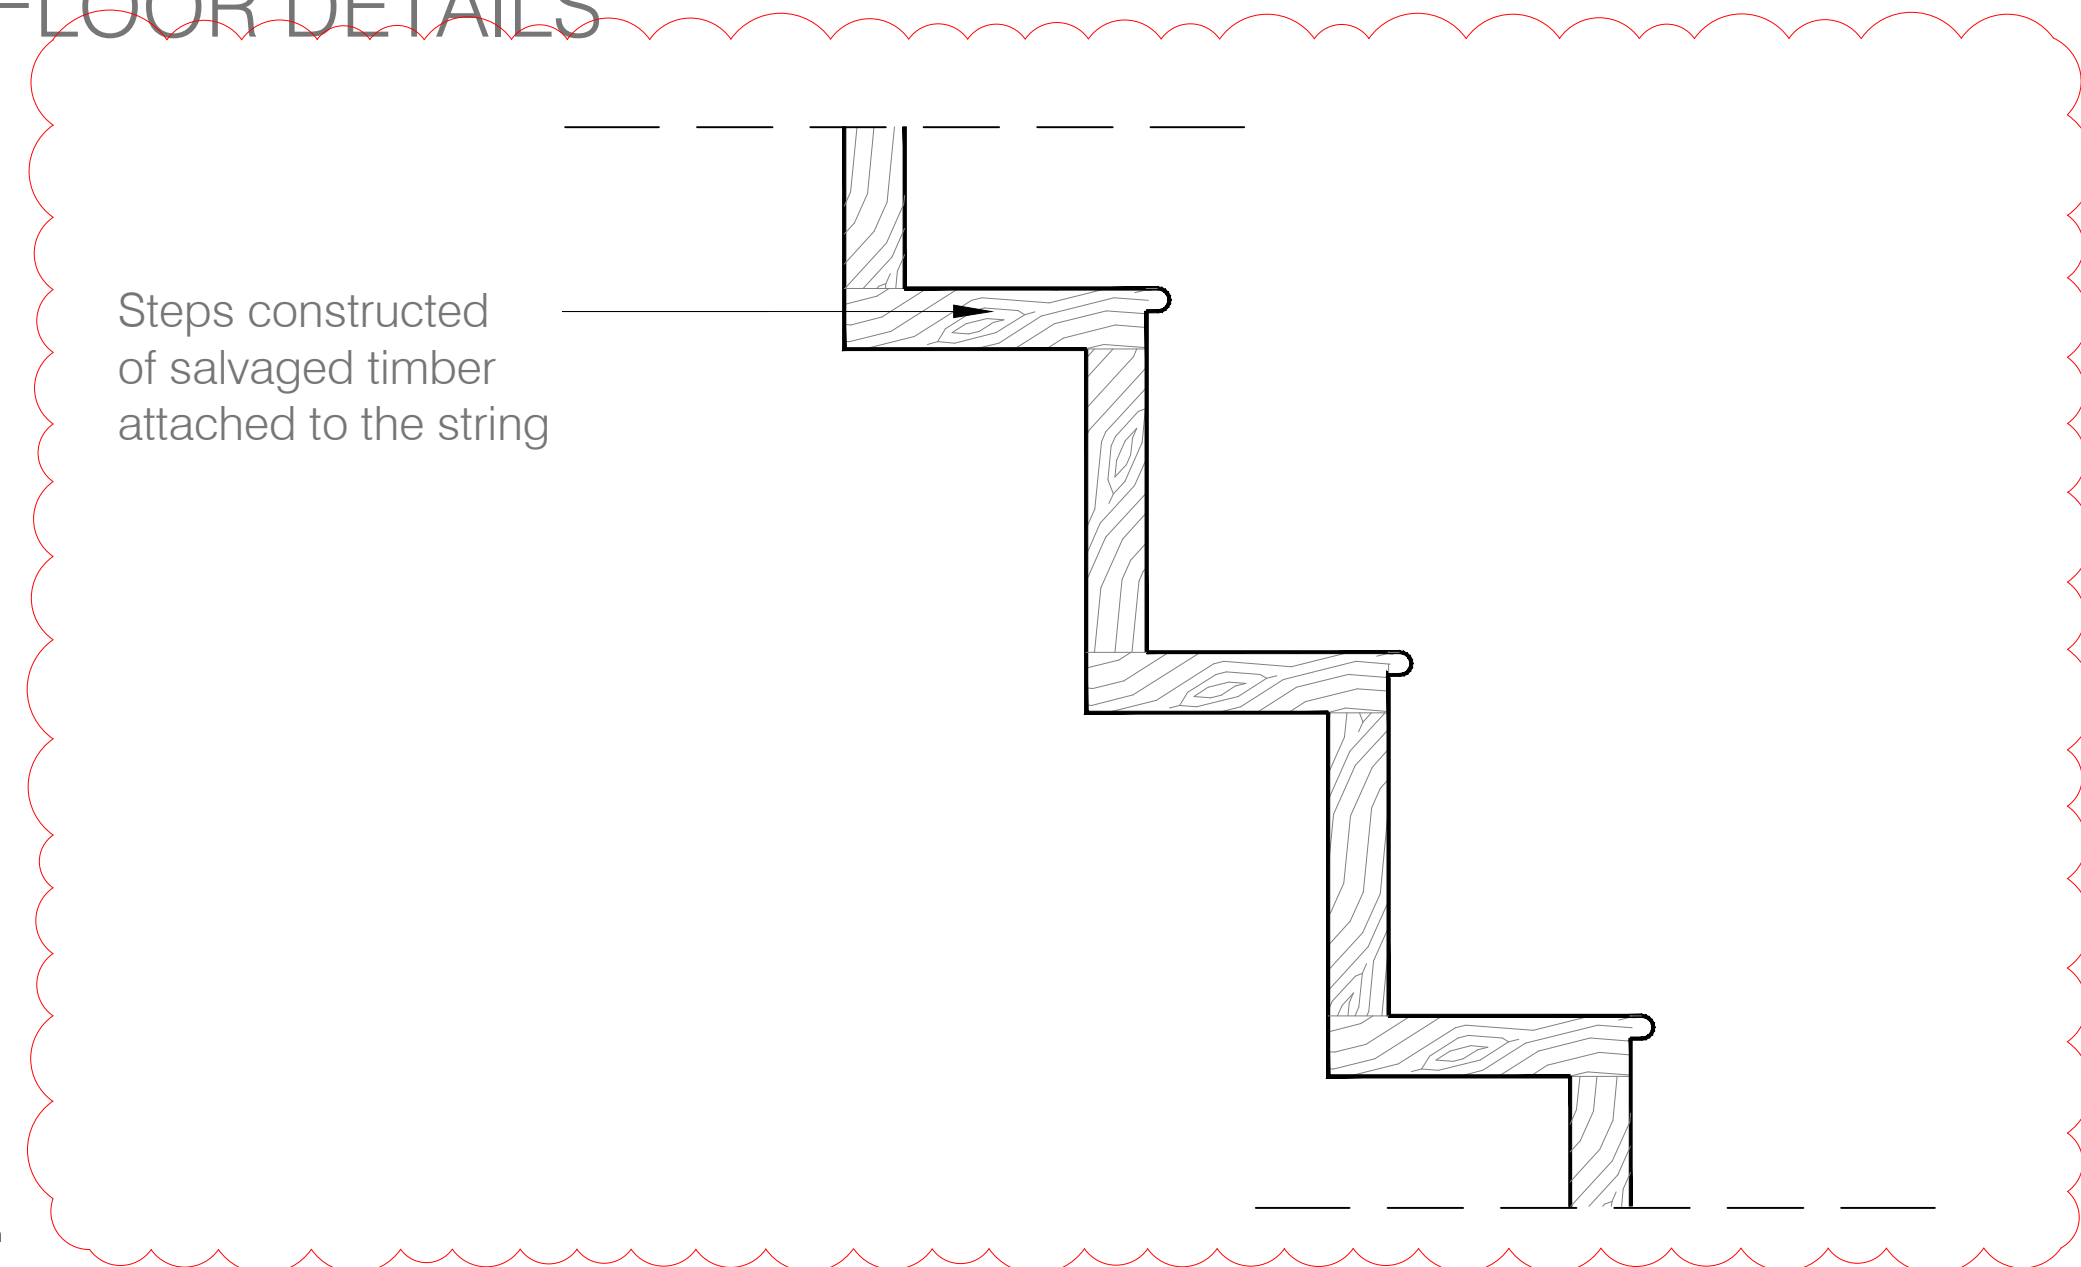


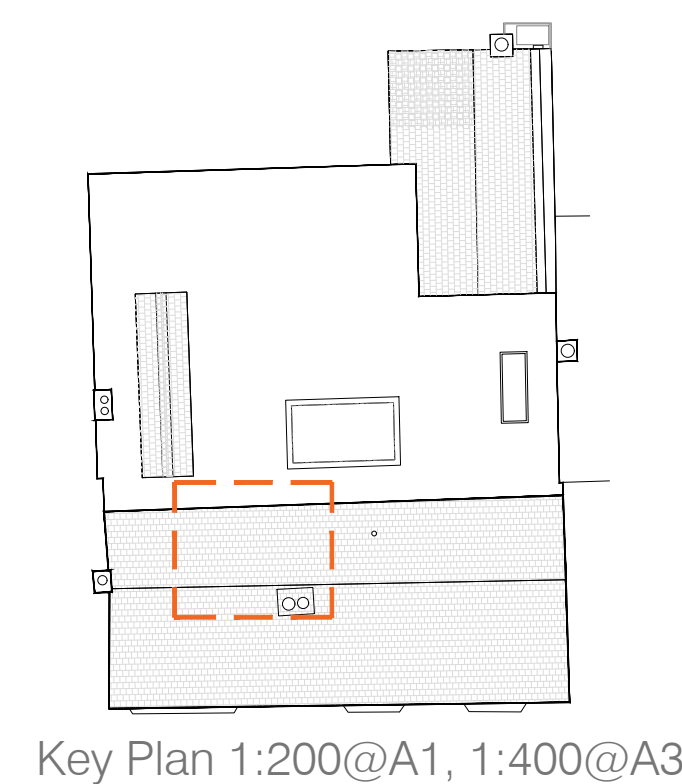

GROUND FLOOR DETAILS

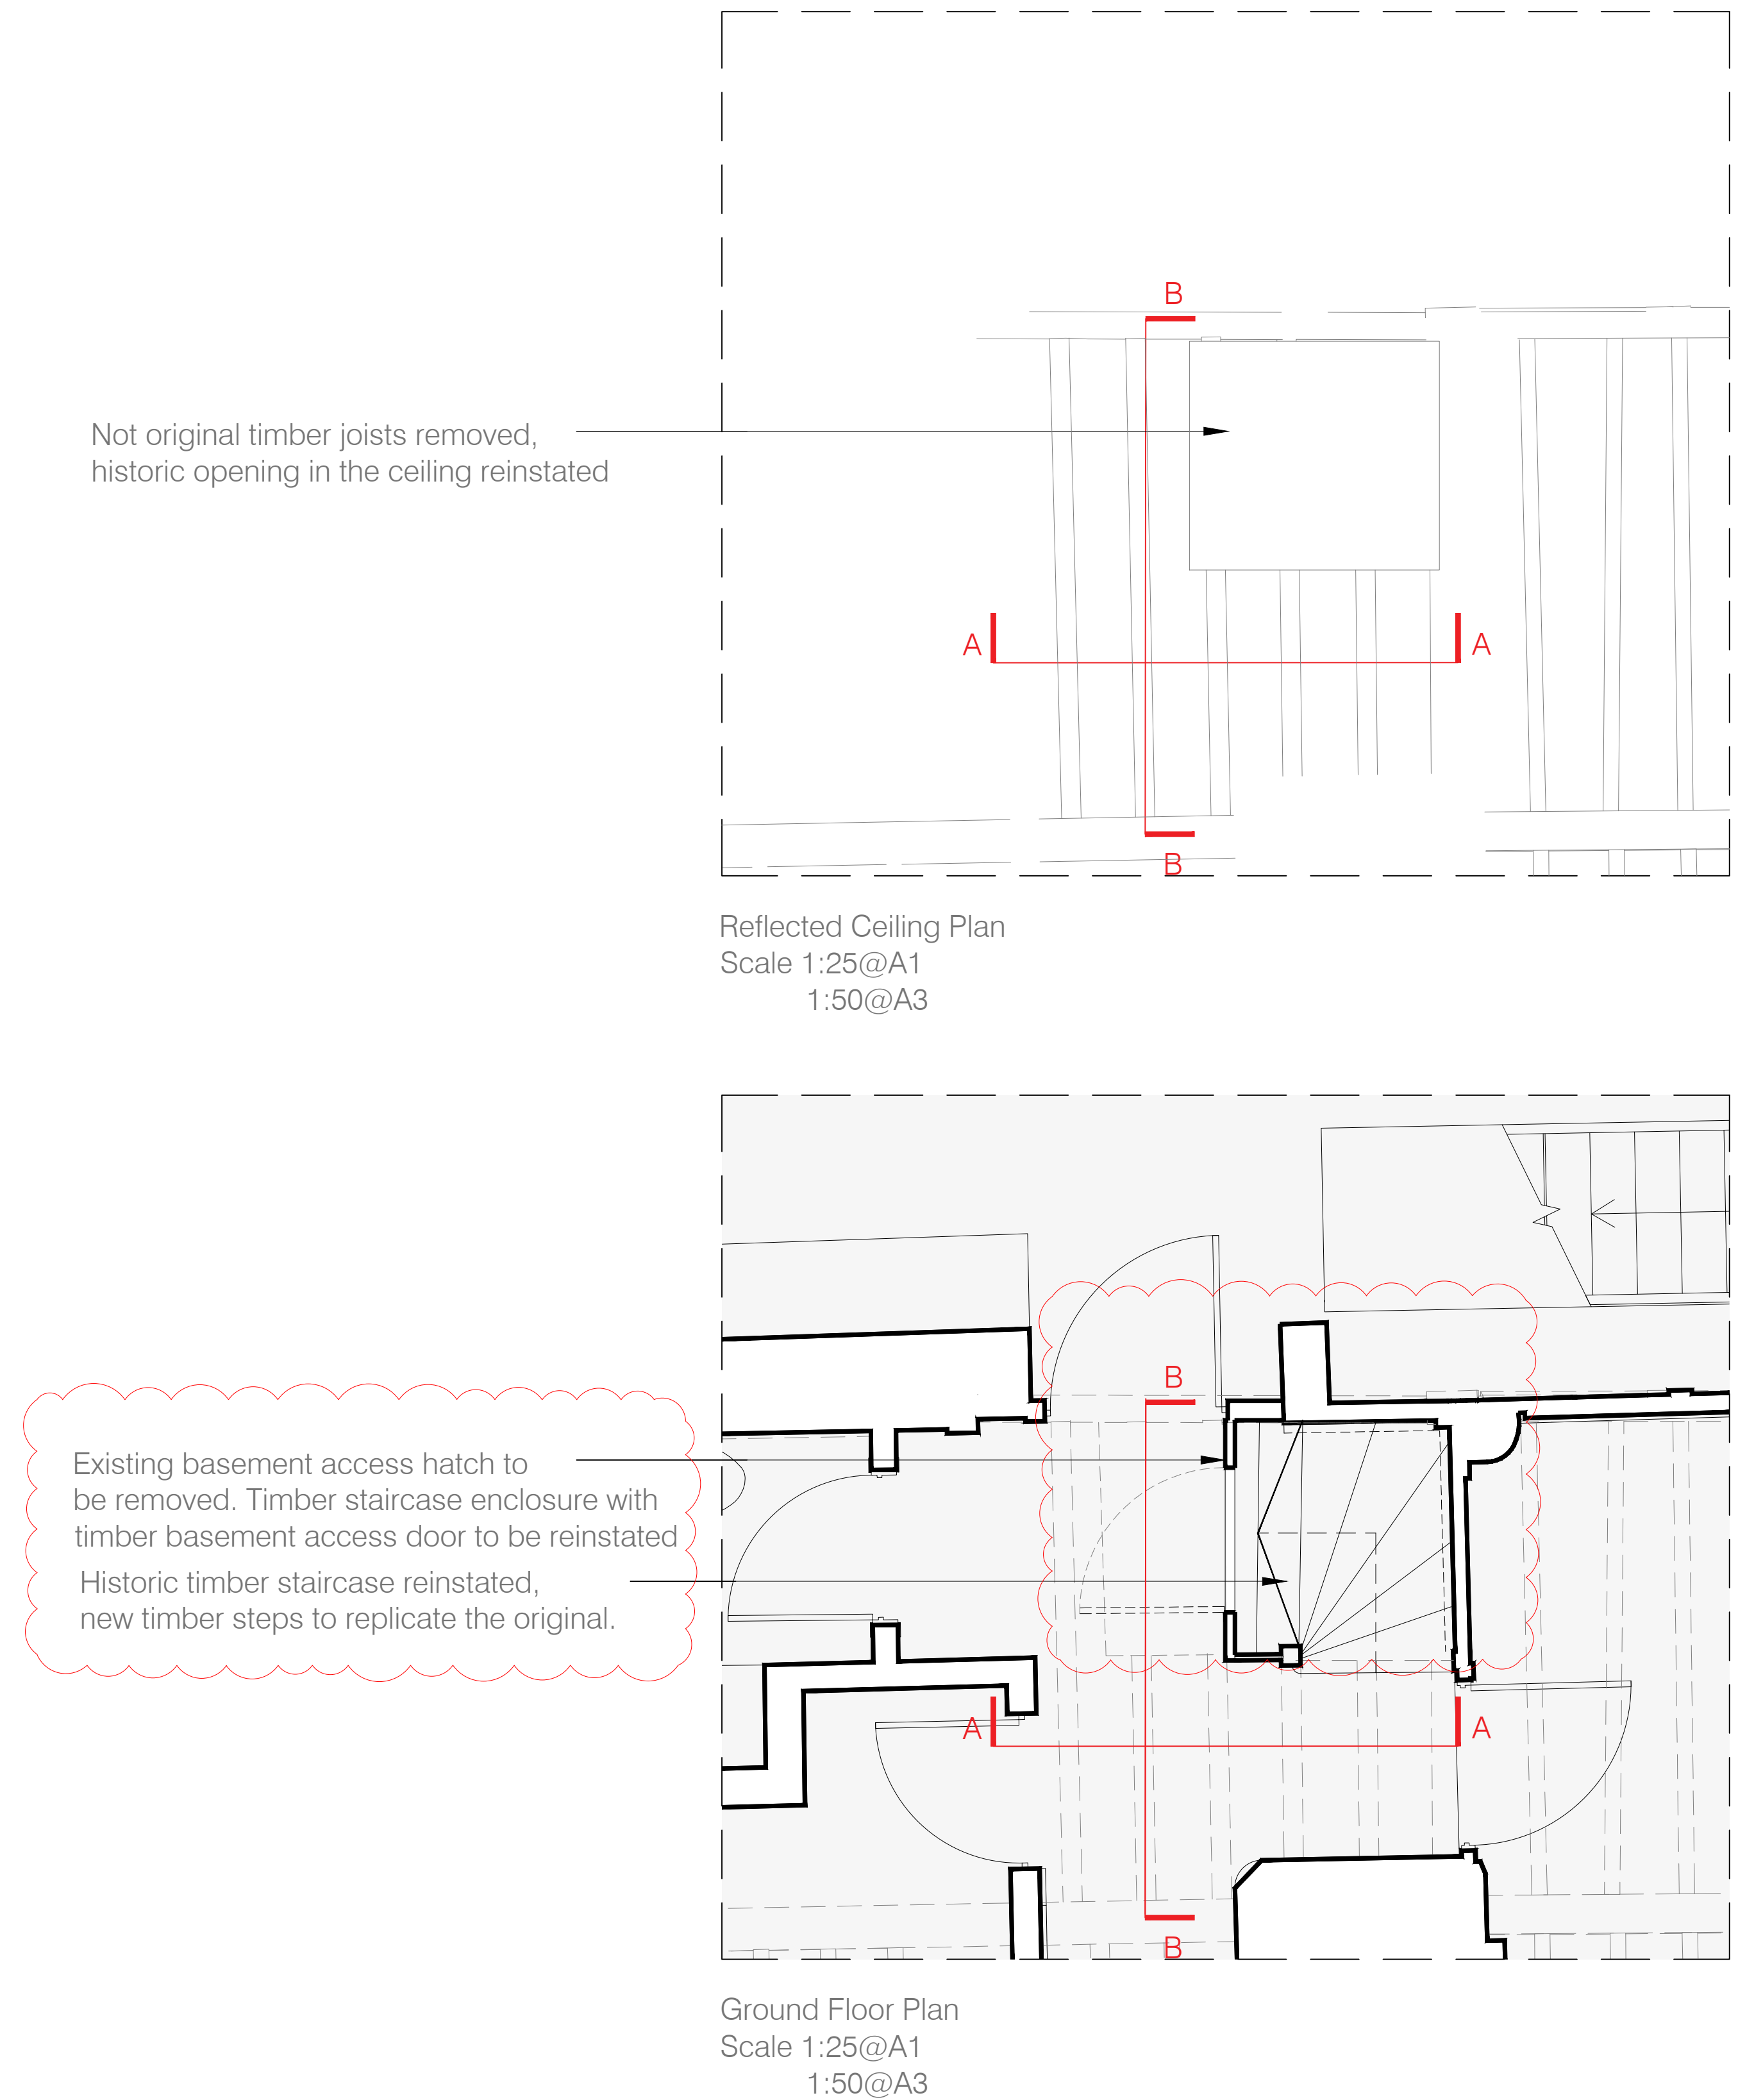

Detail 01 - Steps
Section
Scale 1:5@A1
1:10@A3

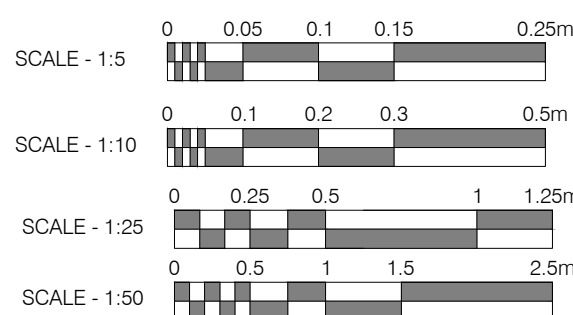

NOTE
DRAWINGS TO BE READ IN CONJUNCTION WITH SUBMITTED
DESIGN&ACCESS STATEMENT AND HERITAGE STATEMENT
MATERIALS INSTALLED IN ACCORDANCE WITH THOSE
OUTLINED IN CONDITION #9 OF APPROVAL DM/23/1605

LISTED BUILDING CONSENT				kyso		
Rev:	Comments:	By:	Date:	Client:	Studio	
B	Amendments as clouded, reinstatement of the historic staircase	KN	Nov 25	Mr. Simon Dougall	28 Scrutton Street London UK EC2A 4RP	
				Project Title:	107 High St, Lindfield, Haywards Heath, West Sussex, RH16 2HR	
				Drawing Title:	Detail Drawings: Corkscrew Winder Staircase - Ground Floor	
				Scale:	Date:	Drawn:
				1:25@A1 1:5@A1 1:50@A3 1:10@A3	Apr 25	KN
					Checked:	KW
					Project No.:	Drawing No.:
					900-25	5007
					Revision:	B