


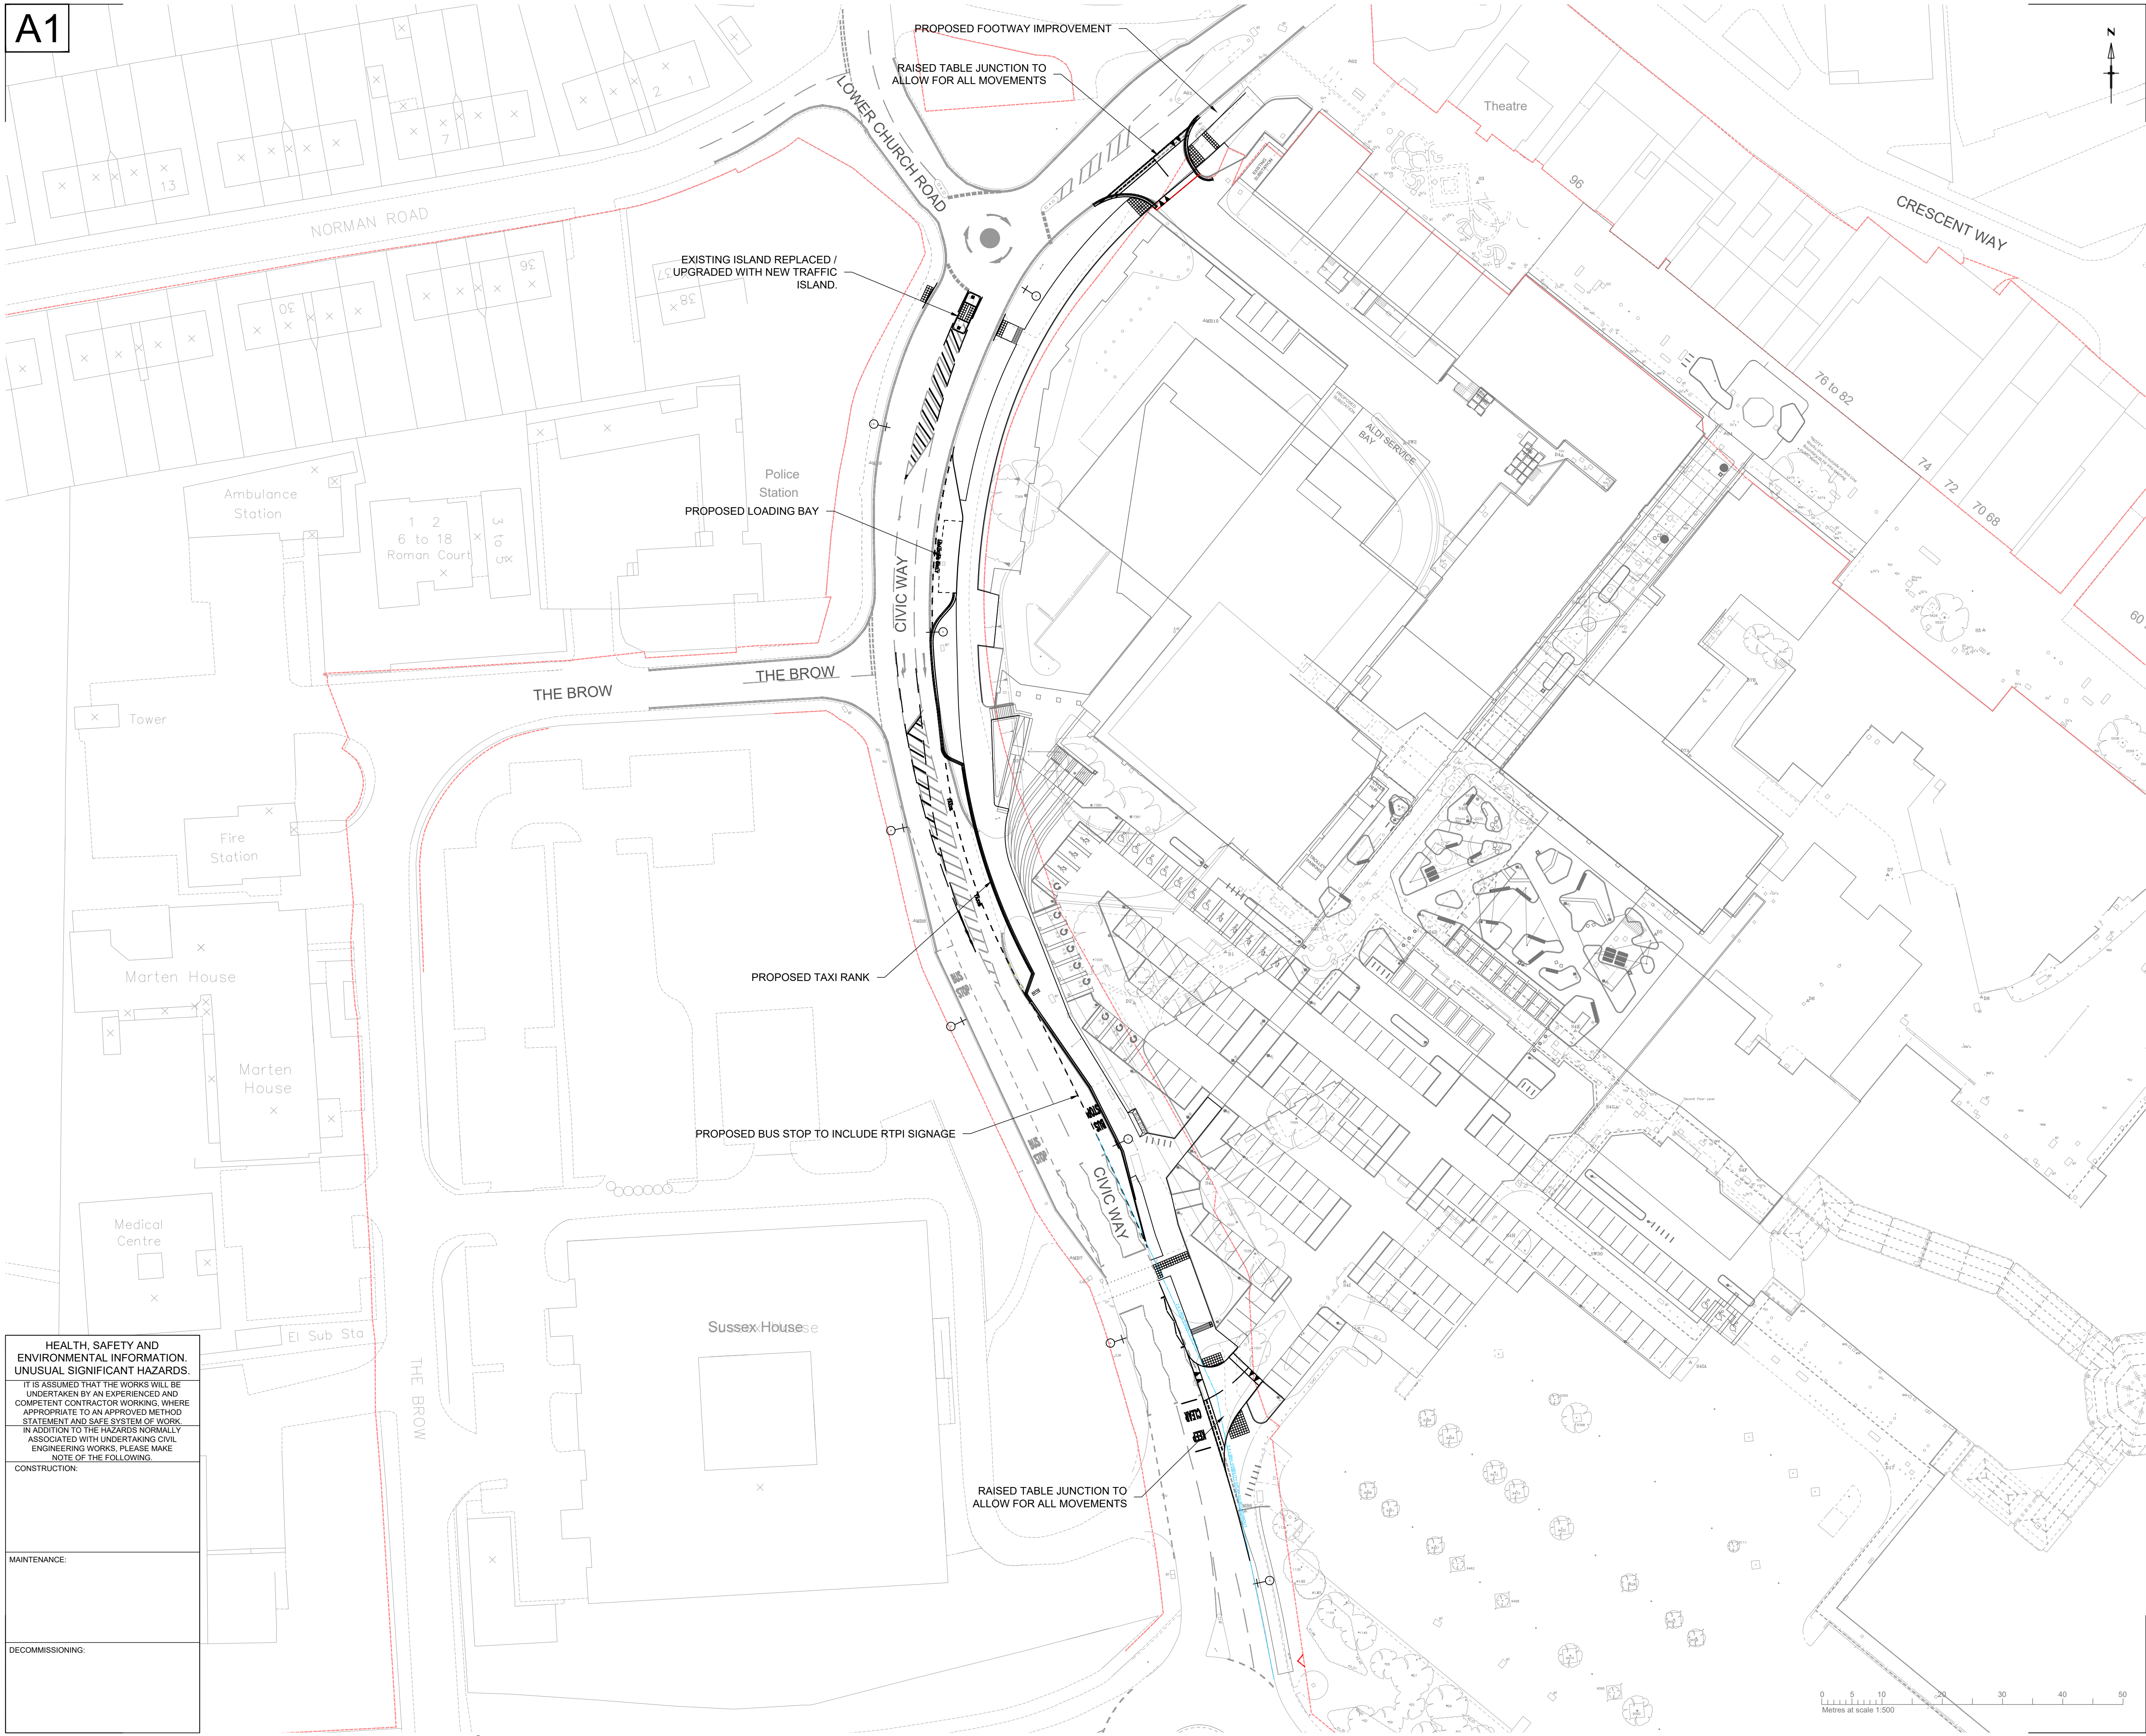

HEALTH, SAFETY AND ENVIRONMENTAL INFORMATION. UNUSUAL SIGNIFICANT HAZARDS. IT IS ASSUMED THAT THE WORKS WILL BE UNDERTAKEN BY AN EXPERIENCED AND COMPETENT CONTRACTOR WORKING, WHERE APPROPRIATE TO AN APPROVED METHOD STATEMENT AND SAFE SYSTEM OF WORK. IN ADDITION TO THE HAZARDS NORMALLY ASSOCIATED WITH UNDERTAKING CIVIL ENGINEERING WORKS, PLEASE MAKE NOTE OF THE FOLLOWING.

CONSTRUCTION:

MAINTENANCE:

DECOMMISSIONING:

J	FOOTWAY AMENDED TO SUIT NEW SITE LAYOUT	T.A.S	30/06/25
I	TAXI ARRANGEMENT REVISED AND HIGHWAY LAYOUT AMENDED	C.P	06/06/25
H	NORTHERN PEDESTRIAN ISLAND REMOVED, EXISTING ISLAND SHOWN AS REPLACED AS REQUESTED BY THE HIGHWAY AUTHORITY.	G.O.J.	14/05/25
G	NORTHERN PEDESTRIAN CROSSING ADDED	T.A.S	06/05/25
F	BUS / TAXI ARRANGEMENT REVISED	T.A.S	30/04/25
E	CIVIC WAY EGRESS CHANGED TO ALLOW ALL MOVEMENTS	T.A.S	27/03/25
D	HIGHWAY LAYOUT AMENDED TO SUIT REVISED SITE LAYOUT PLAN	T.A.S	13/01/20
C	HIGHWAY LAYOUT AMENDED	T.A.S	12/08/19
B	AMENDMENTS TO LAYOUT FOLLOWING HIGHWAY OFFICER COMMENTS DATED 5TH MAY 2017	T.A.S	19/06/17
A	AMENDMENTS TO LAYOUT FOLLOWING STAGE 1 RSA.	N.D.W	26/08/16
rev.	amendment	by	date

connectCONSULTANTS

78 BROAD STREET, CHIPPING SODBURY, BRISTOL, BS37 6AG
Tel: 01454 320 220 Fax: 01454 320 099
Web: www.connect-consultants.com Email: bristol@connect-consultants.com

QUALITY MANAGEMENT SYSTEM
ISO 9001:2015 / ISO 14001:2015

client
NEWRIVER RETAIL

project
PROPOSED DEVELOPMENT
THE MARLETS
BURGESS HILL

title
PROPOSED HIGHWAY IMPROVEMENTS

scale
1:500

drawn by
T.A.S

checked by
R.H.L

date
JUNE 2025

status
PLANNING

drawing number
14091 - 012

rev.
J