


BRIDLEWAY GATE



Scale 1:20 @ A3 - measurements in mm


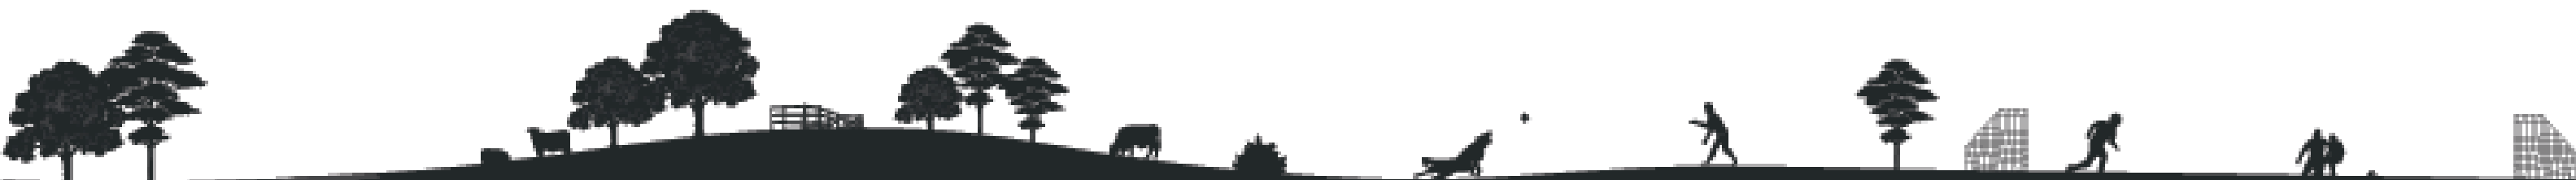


Beechy Bottom Parkland Reserve

FENCE DETAIL

POST AND WIRE STOCK FENCING
Galvanised high tensile wire field fence; Galfan coated; supplied in 50m or 100m rolls.
Inner posts; 75-100mm machine-rounded Jakcured softwood stakes.

Straining post required at ends, corners, changes of direction, either side of gates and at acute variations in ground levels, plus one at every 50m on flat, straight runs.
One strut and anchor stake required for every end straining position and two struts and anchor stakes for every corner or multi-direction straining position.

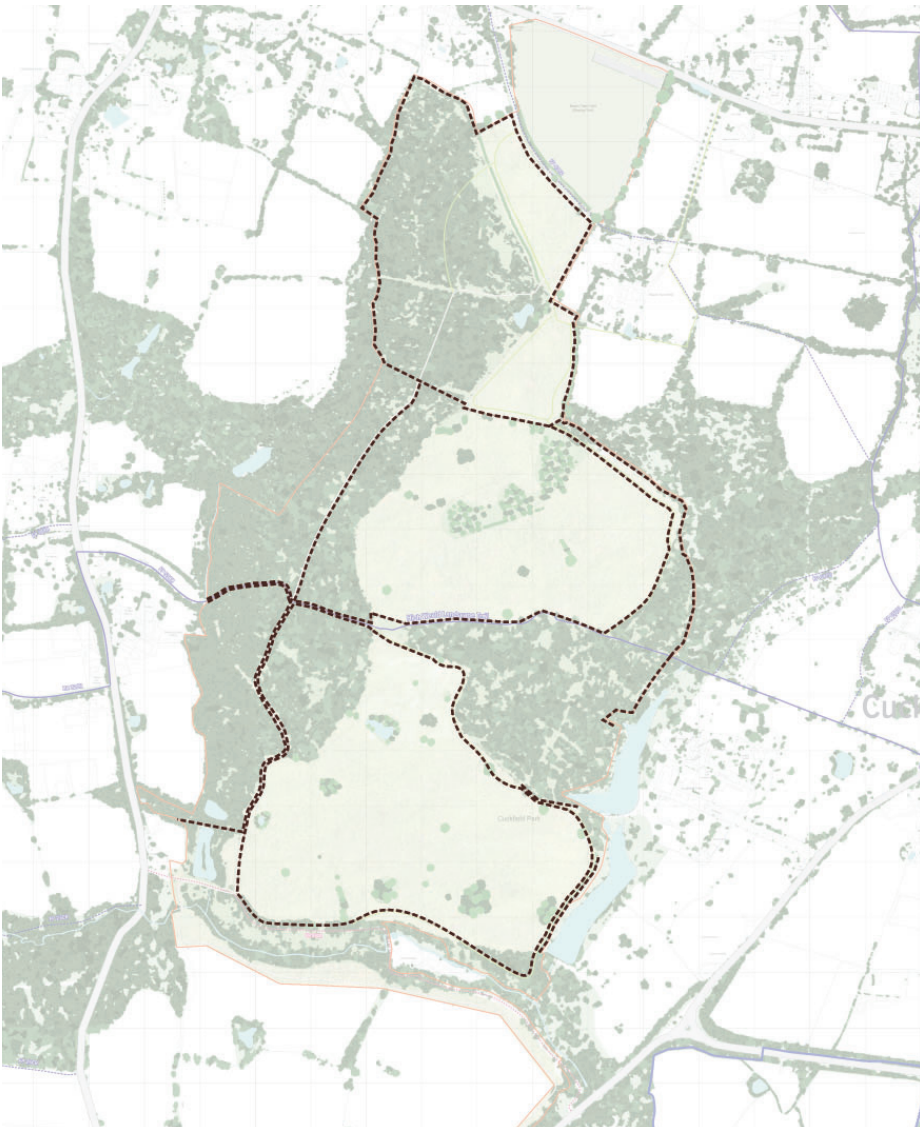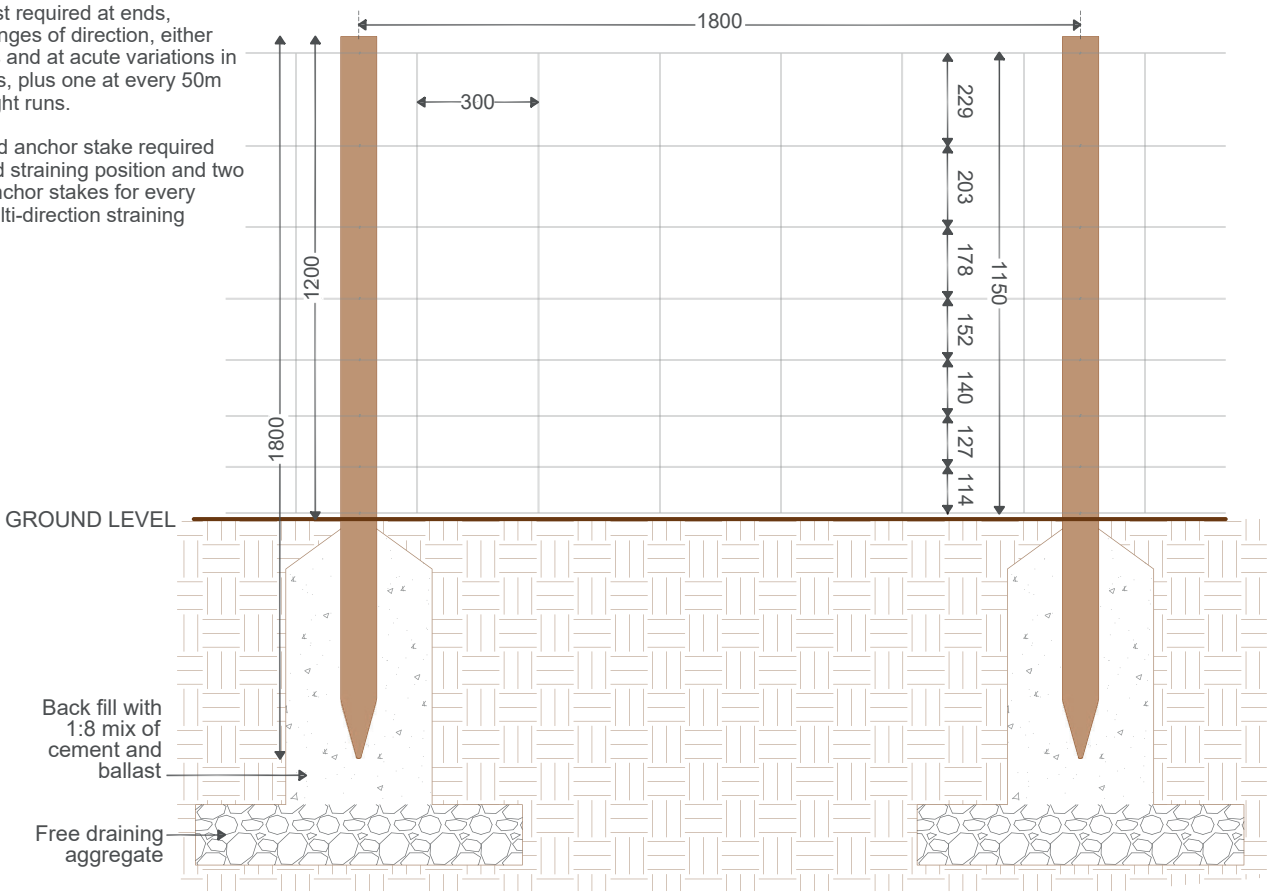

Scale 1:20 @ A3 - measurements in mm




FIELD GATE



A black silhouette illustration of a landscape. On the left, there are several trees of different shapes. A fence is visible in the middle ground. A cow is standing near the fence, and a horse is grazing further to the right. In the foreground, a person is kicking a soccer ball, and another person is running towards the right. The background features more trees and a few buildings on the far right.

Beechy Bottom Parkland Reserve

PEDESTRAIN GATE

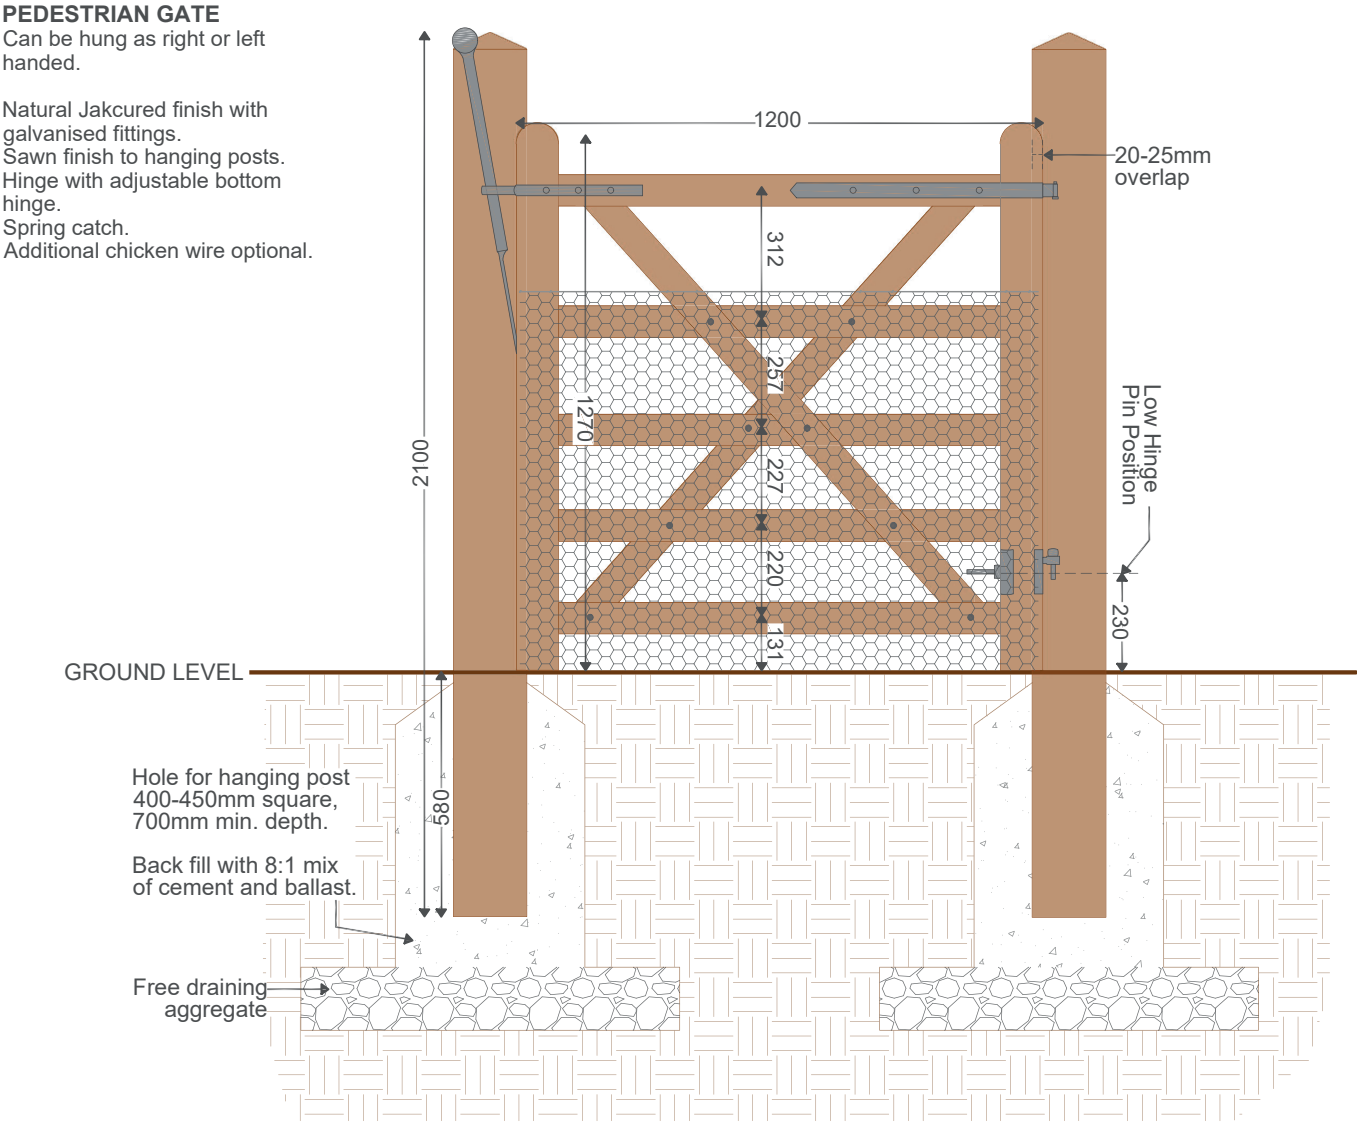


Scale 1:25 @ A3- measurements in mm



Beechy Bottom Parkland Reserve

WAYMARKING

RUSTIC OAK FINGERPOST
Hardwood Oak construction with preservative finish.
Single, double and triple line fixed directional arms.
Permanently engraved lettering.

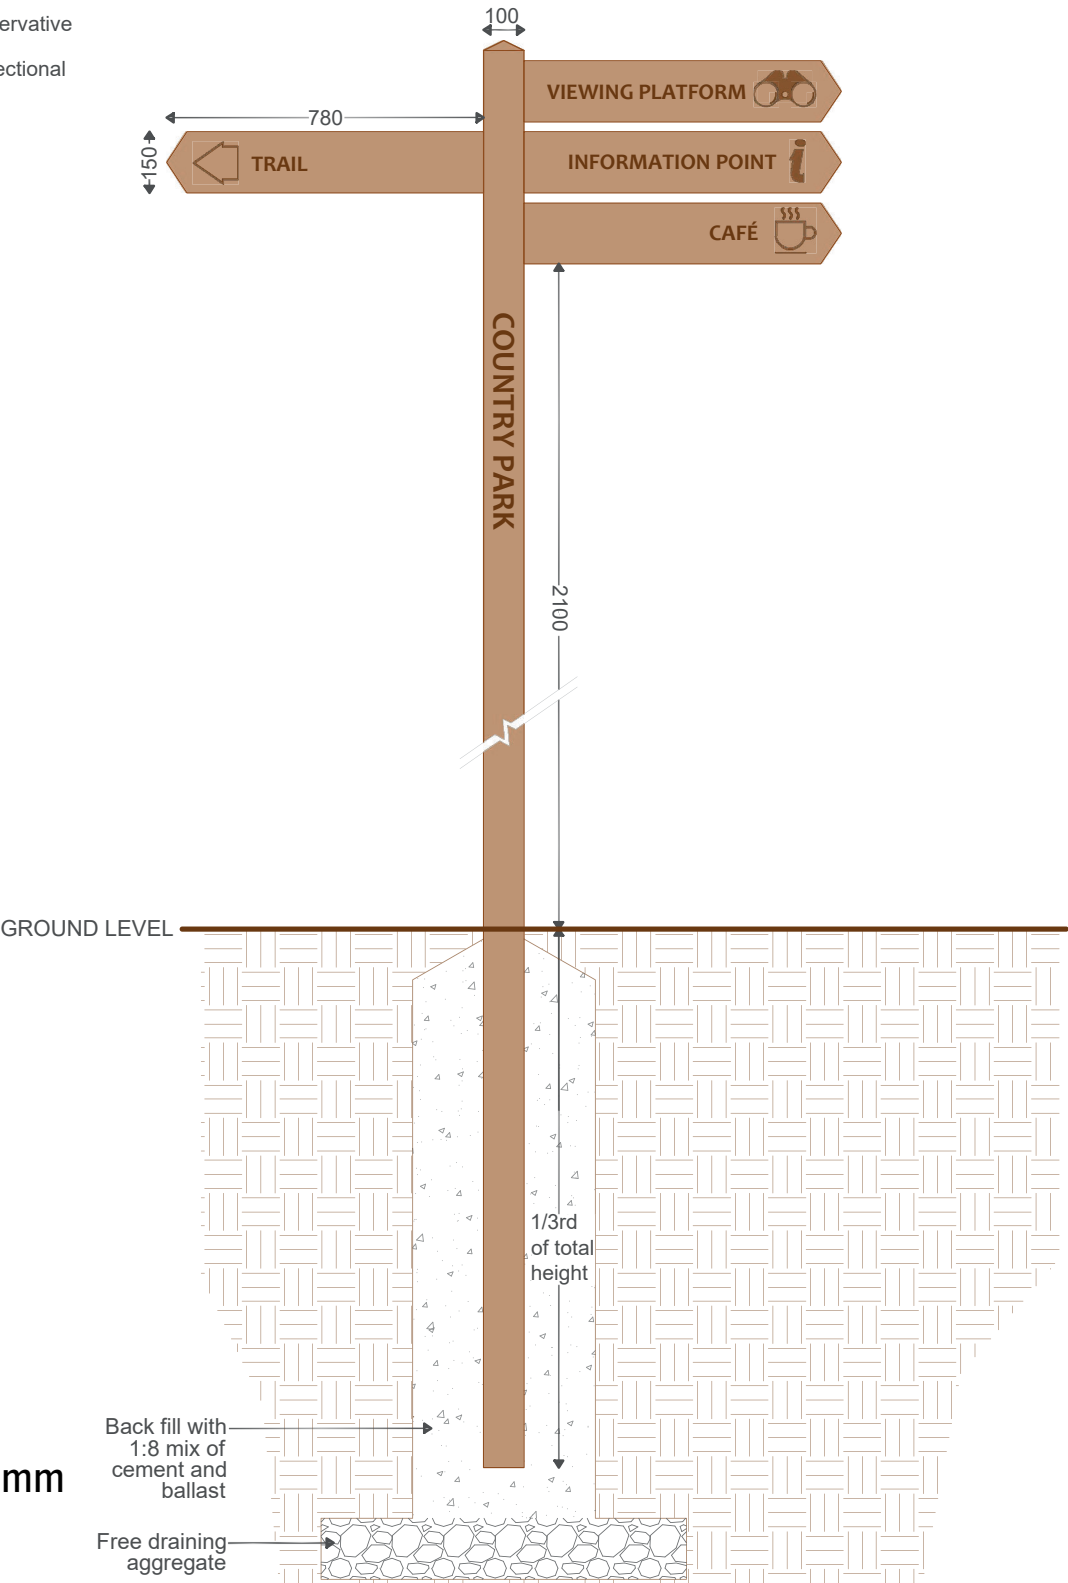

Scale 1:25 @ A3 - measurements in mm

