DO NOT SCALE FROM THIS DRAWING EXCEPT FOR PLANNING PURPOSES. THE CONTRACTOR IS TO CHECK ALL DIMENSIONS AND LEVELS ON SITE BEFORE COMMENCING WORK AND NOTIFY THE ARCHITECT OF ANY DISCREPANCIES.

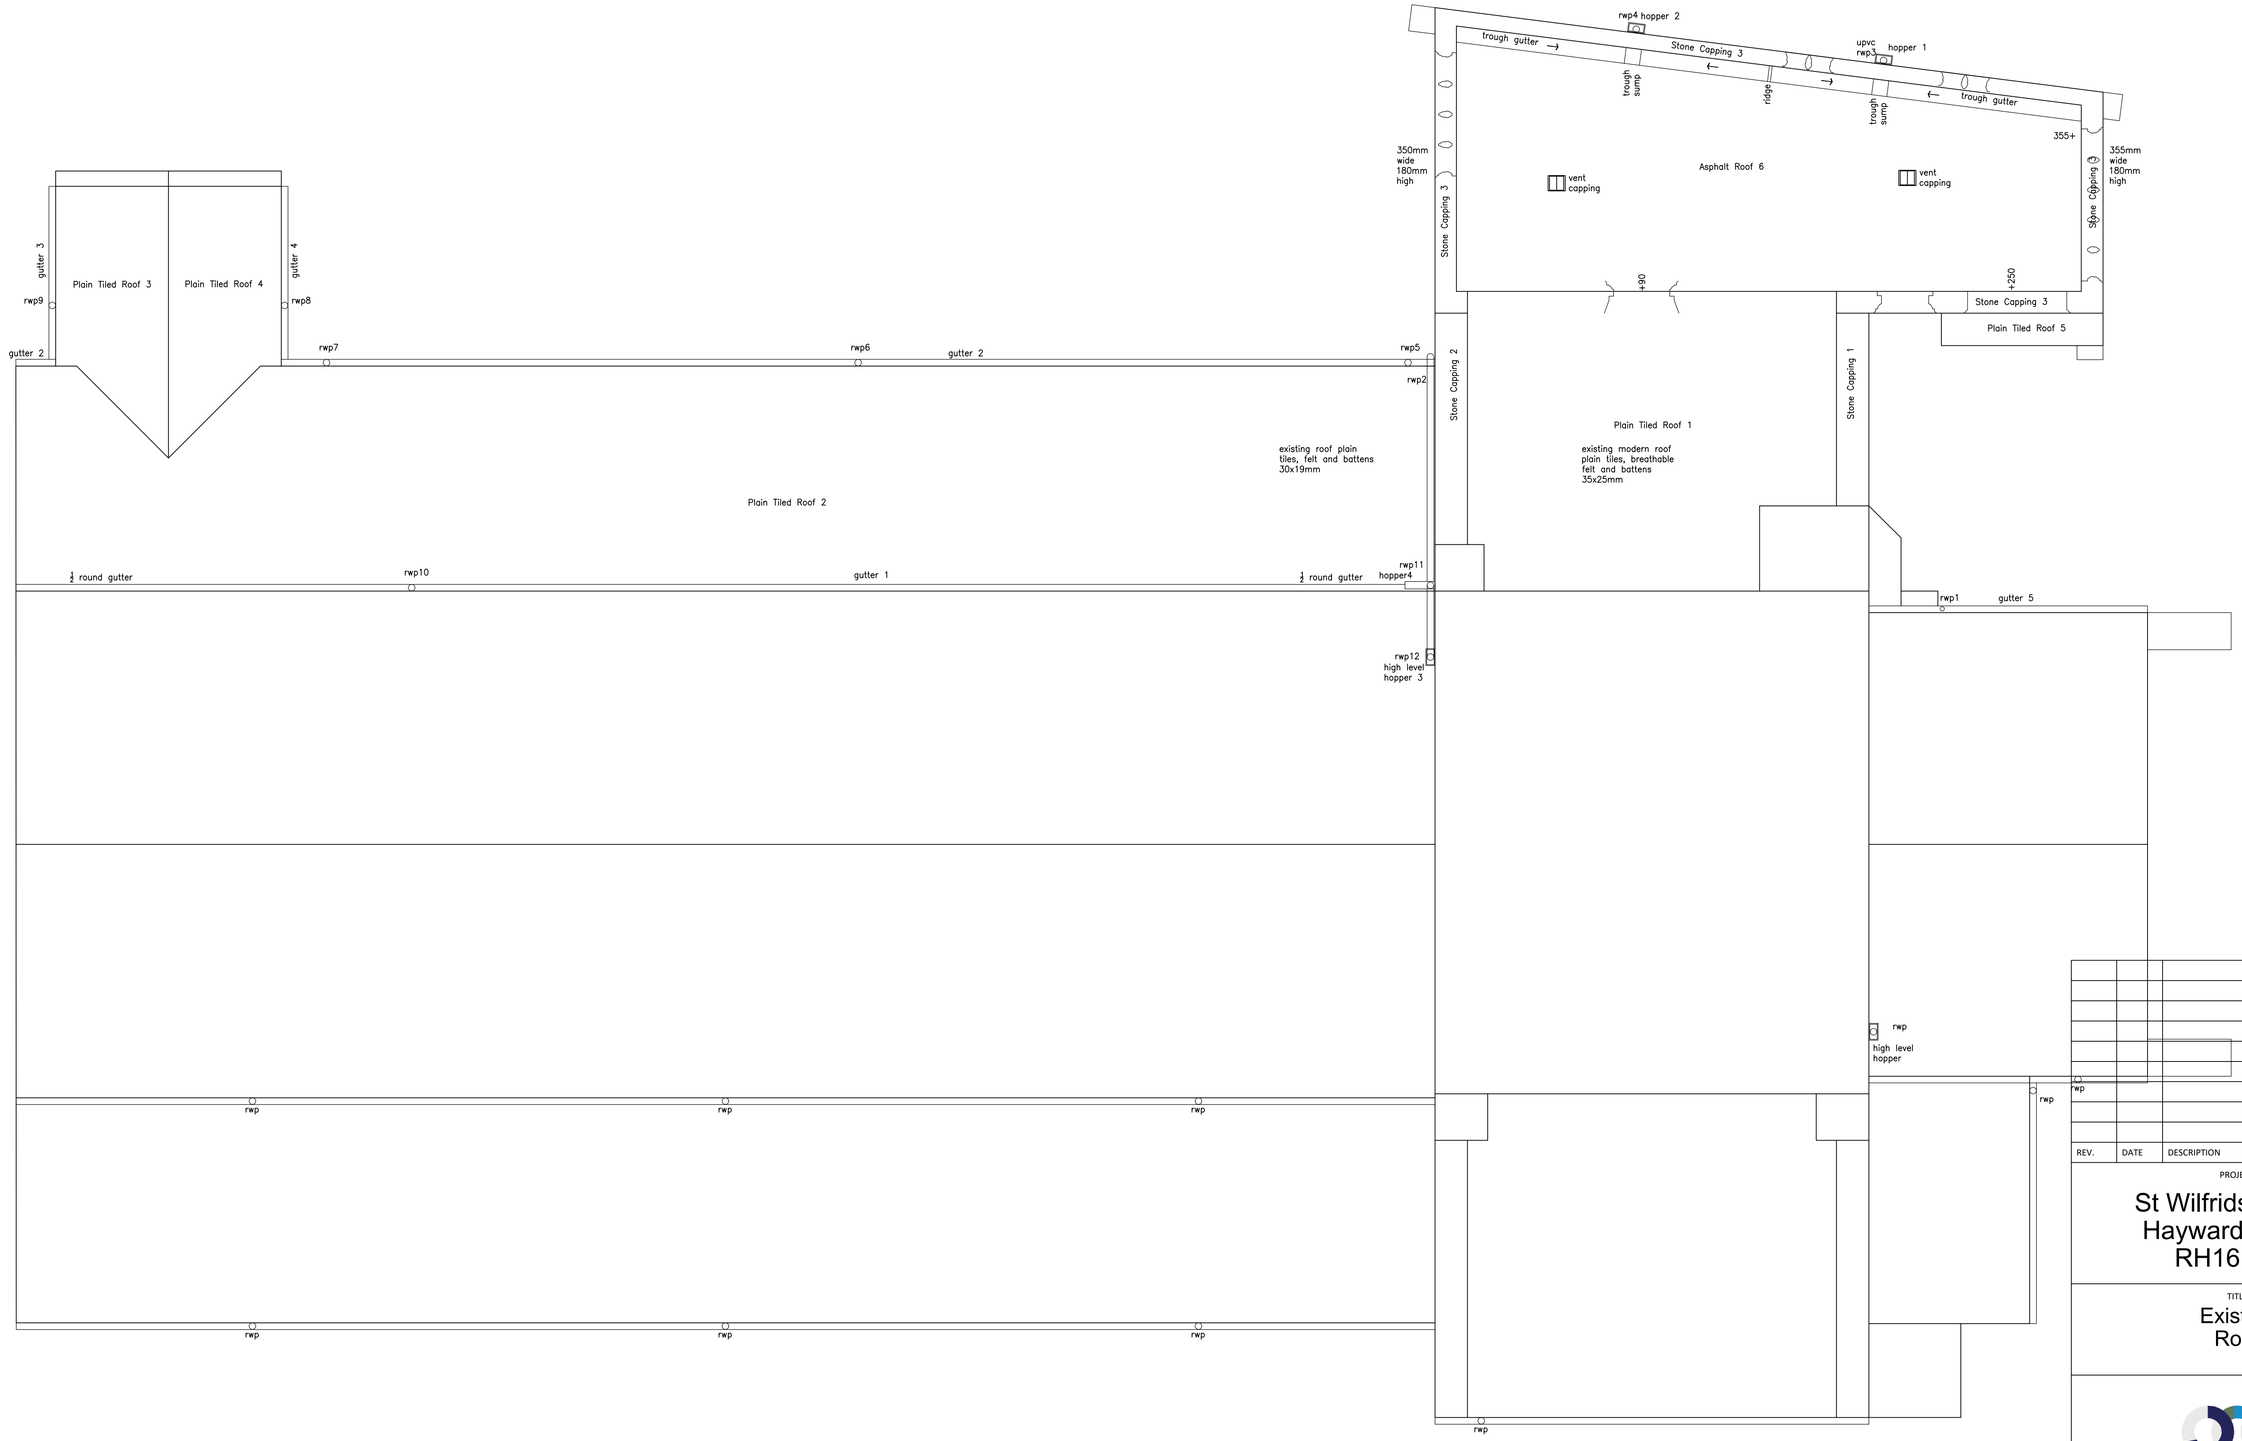

REV.	DATE	DESCRIPTION

PROJECT

St Wilfrids Church Haywards Heath RH16 3QH

TITLE

Existing Roof

JOHN D CLARKE ARCHITECTS

The Stables, Suite 2, 25 South Street, Eastbourne, BN21 4UP
Telephone: 01323 411506 admin@jdcarchitects.co.uk www.jdcarchitects.co.uk

SCALE	DRAWING No.	DRAWN BY
1:50	11142/05	A.P.D.
DATE 25.06.25	REVISION	Original Paper Size A1