
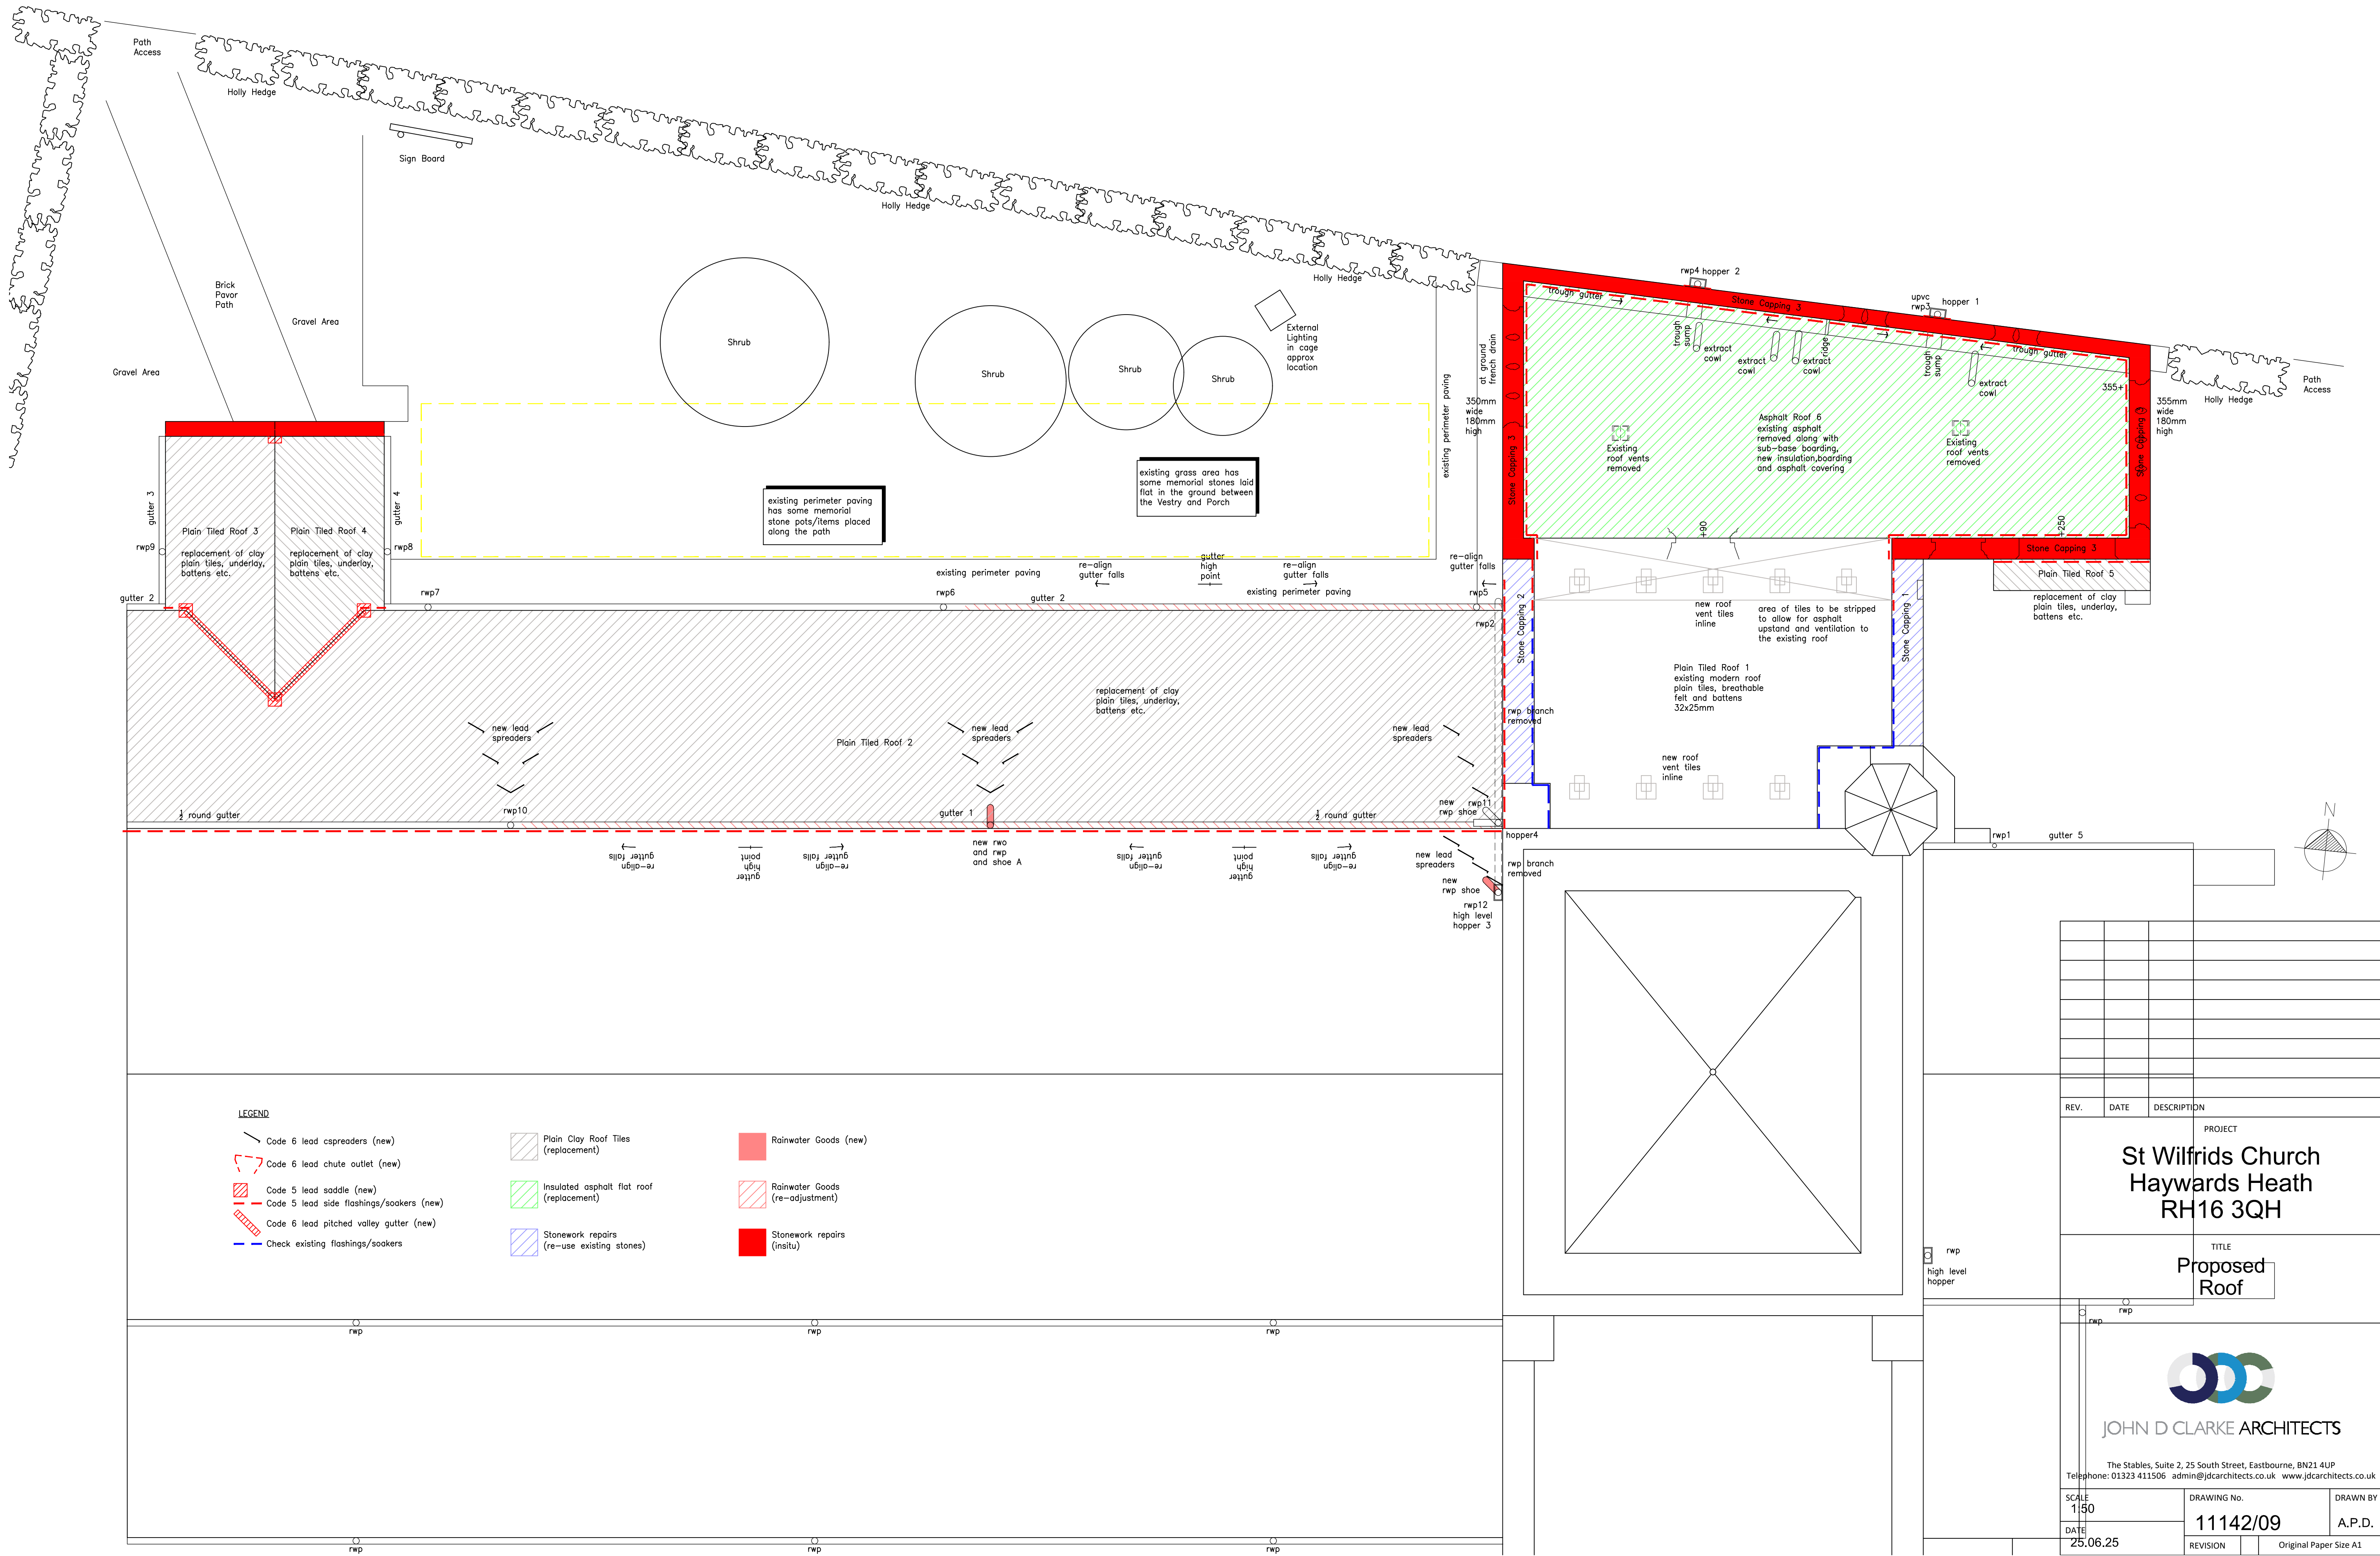


DO NOT SCALE FROM THIS DRAWING EXCEPT FOR PLANNING PURPOSES. THE CONTRACTOR IS TO CHECK ALL DIMENSIONS AND LEVELS ON SITE BEFORE COMMENCING WORK AND NOTIFY THE ARCHITECT OF ANY DISCREPANCIES.

225mmØ VC

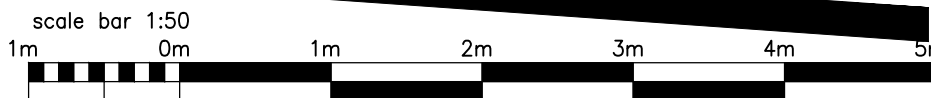

LEGEND

- Code 6 lead cspreaders (new)
- Code 6 lead chute outlet (new)
- Code 5 lead saddle (new)
- Code 5 lead side flashings/soakers (new)
- Code 6 lead pitched valley gutter (new)
- Check existing flashings/soakers
- Plain Clay Roof Tiles (replacement)
- Insulated asphalt flat roof (replacement)
- Stonework repairs (re-use existing stones)
- Rainwater Goods (new)
- Rainwater Goods (re-adjustment)
- Stonework repairs (insitu)

REV.	DATE	DESCRIPTION	PROJECT
			St Wilfrids Church Haywards Heath RH16 3QH
			TITLE Proposed Roof
			JOHN D CLARKE ARCHITECTS
			The Stables, Suite 2, 25 South Street, Eastbourne, BN21 4UP Telephone: 01323 411506 admin@jdcarchitects.co.uk www.jdcarchitects.co.uk
SCALE	1:50	DRAWING No.	11142/09
DATE	25.06.25	REVISION	Original Paper Size A1
		DRAWN BY	A.P.D.