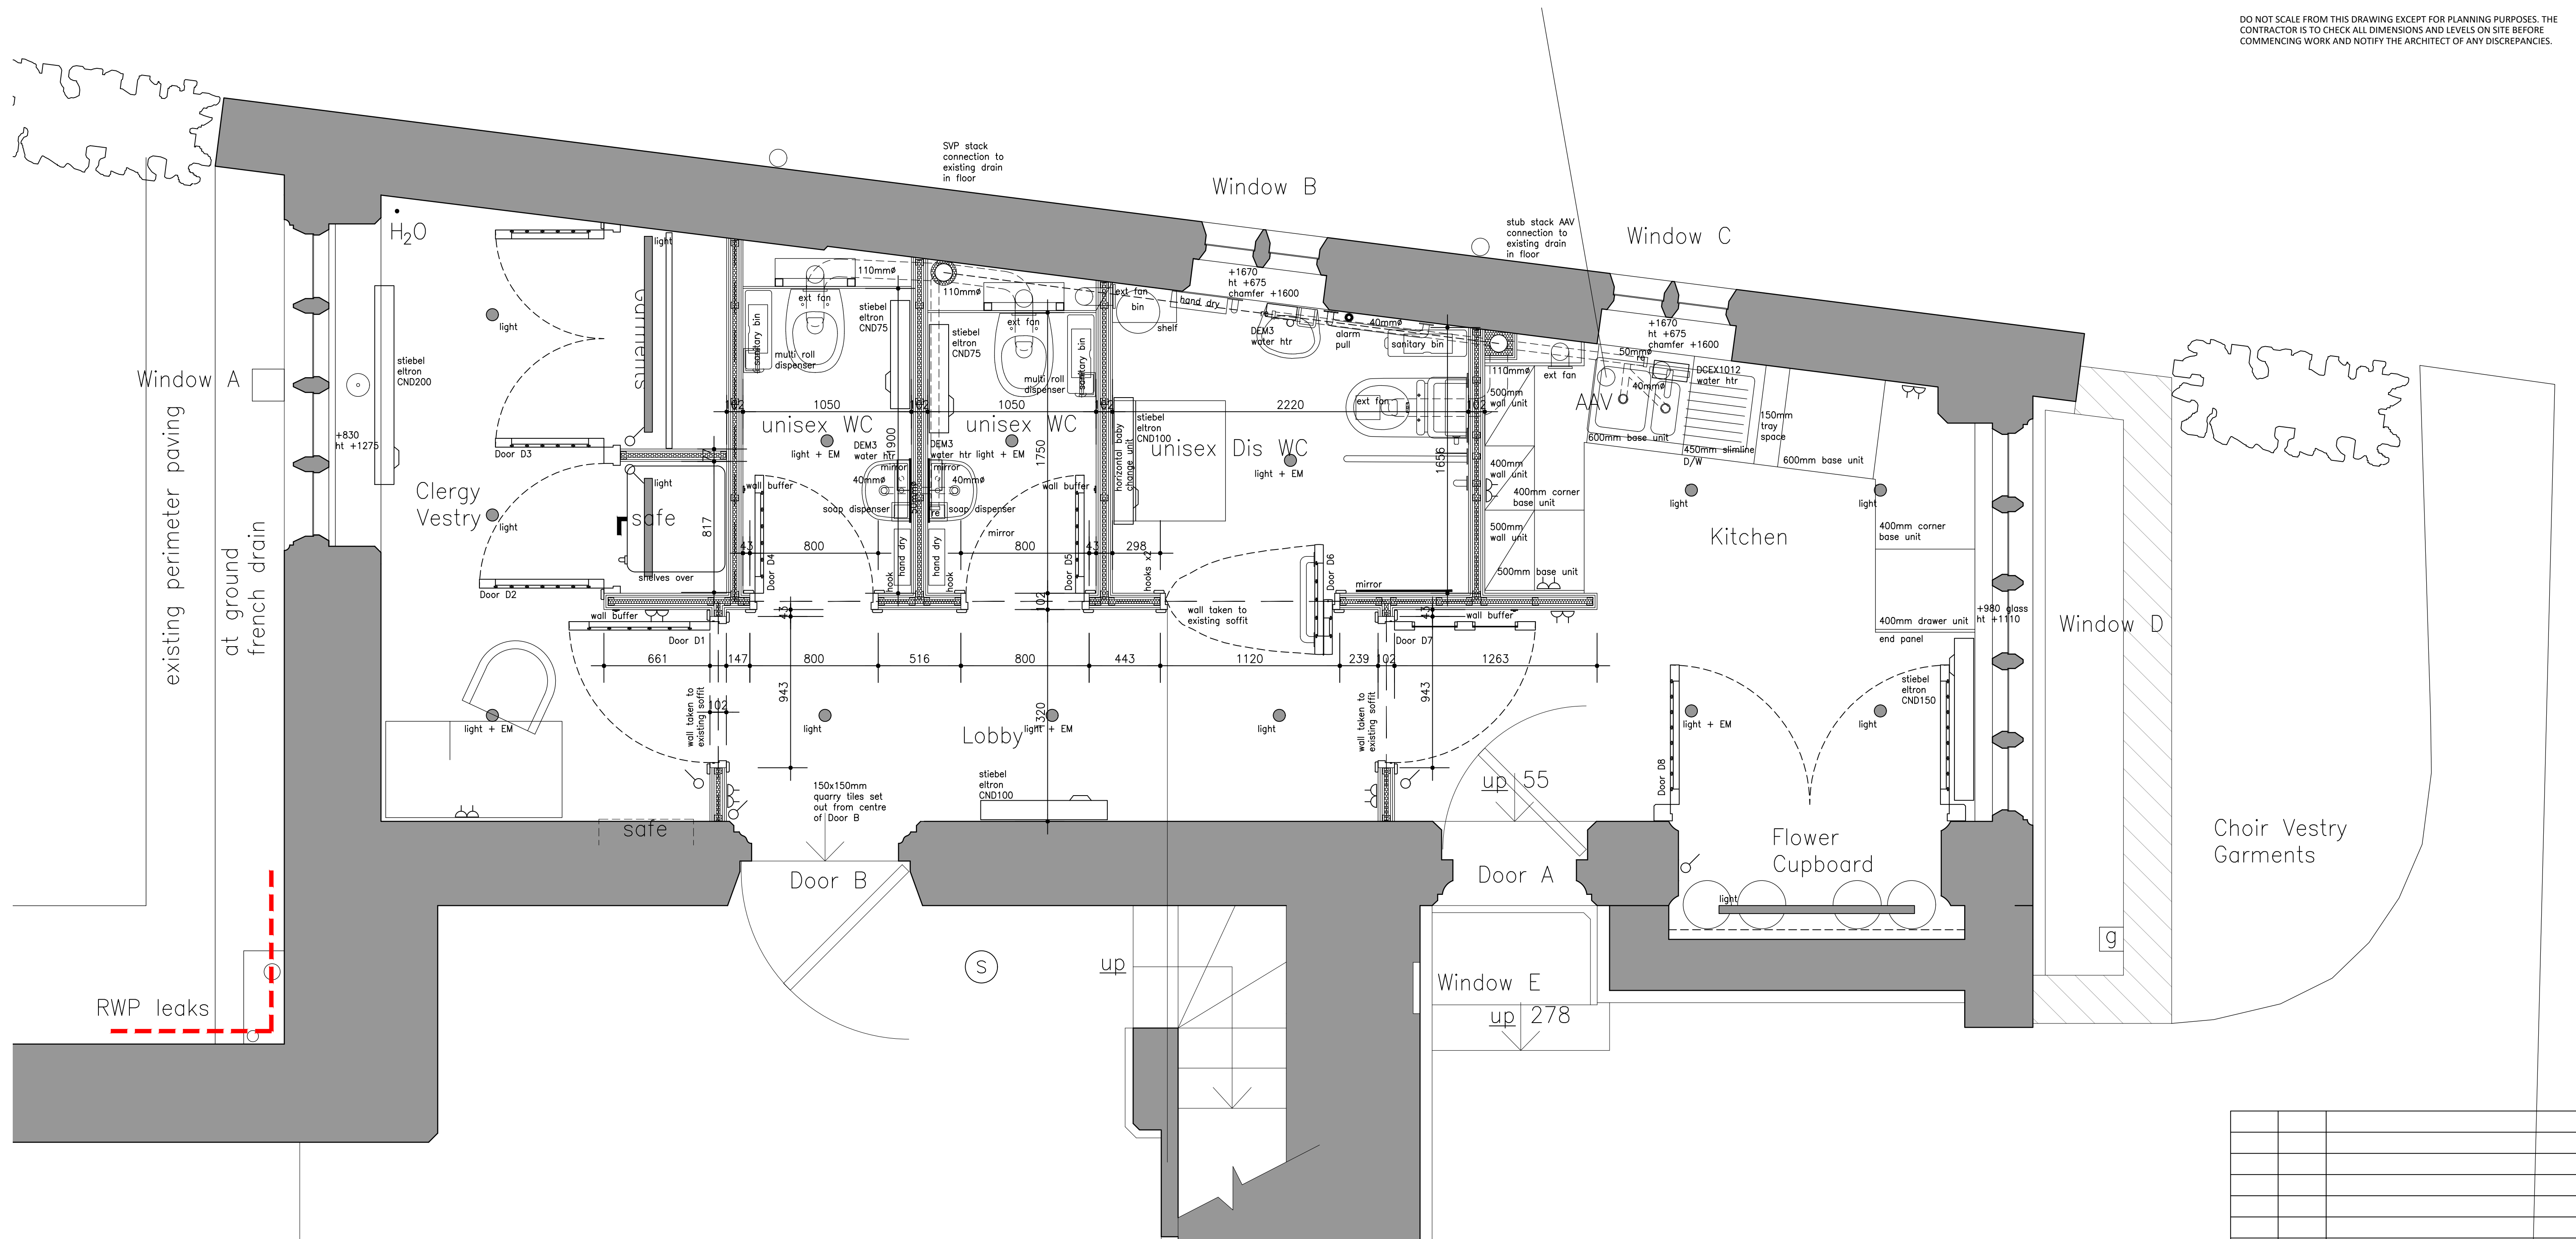


REV.	DATE	DESCRIPTION	
PROJECT			
St Wilfrids Church Haywards Heath RH16 3QH			
TITLE			
Proposed Vestry & Facilities			
			
JOHN D CLARKE ARCHITECTS			
The Stables, Suite 2, 25 South Street, Eastbourne, BN21 4UP Telephone: 01323 411506 admin@jdcarchitects.co.uk www.jdcarchitects.co.uk			
SCALE 1:20	DRAWING No. 11142/12		DRAWN BY A.P.D.
DATE 04.08.25	REVISION		Original Paper Size A1