



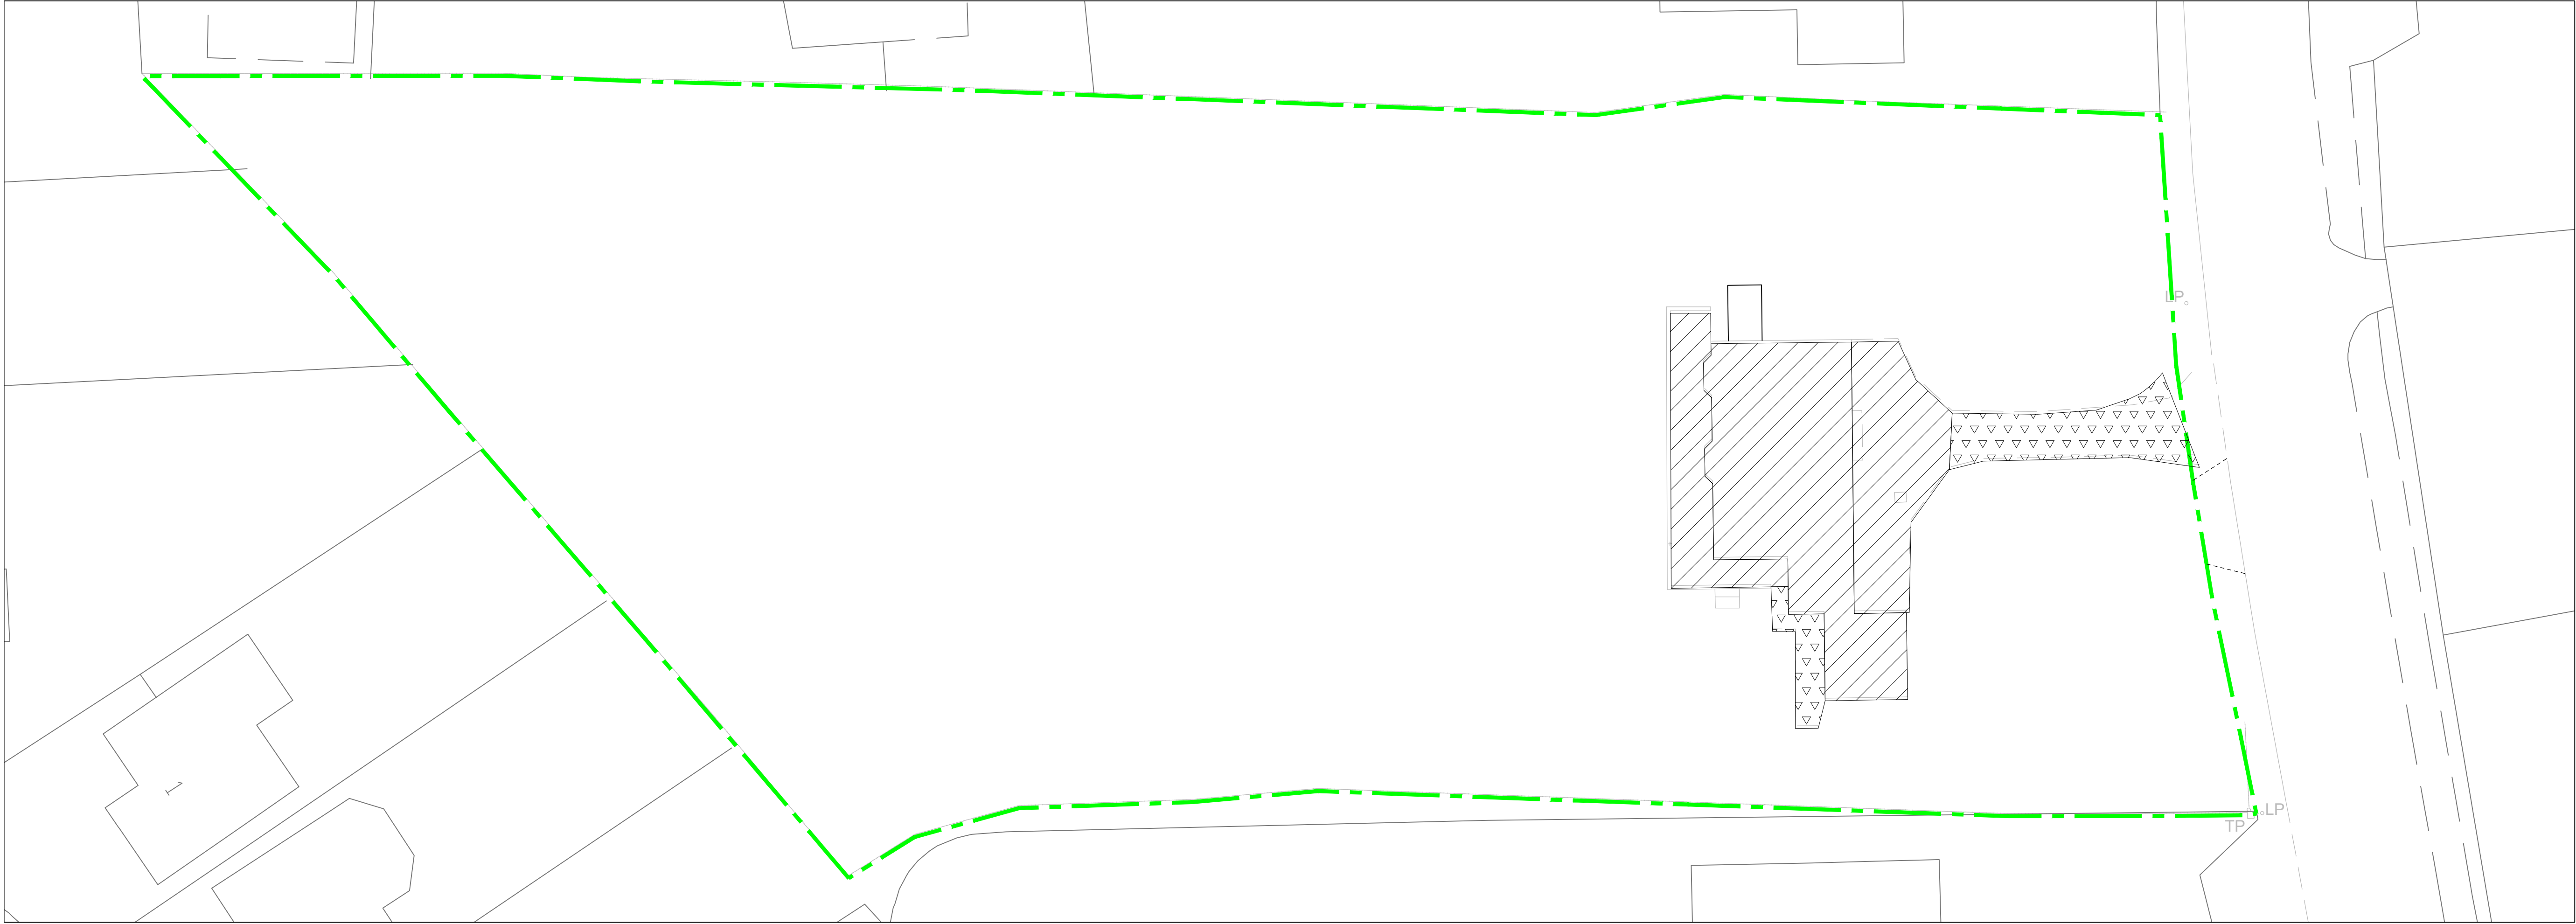

Existing Impermeable Areas

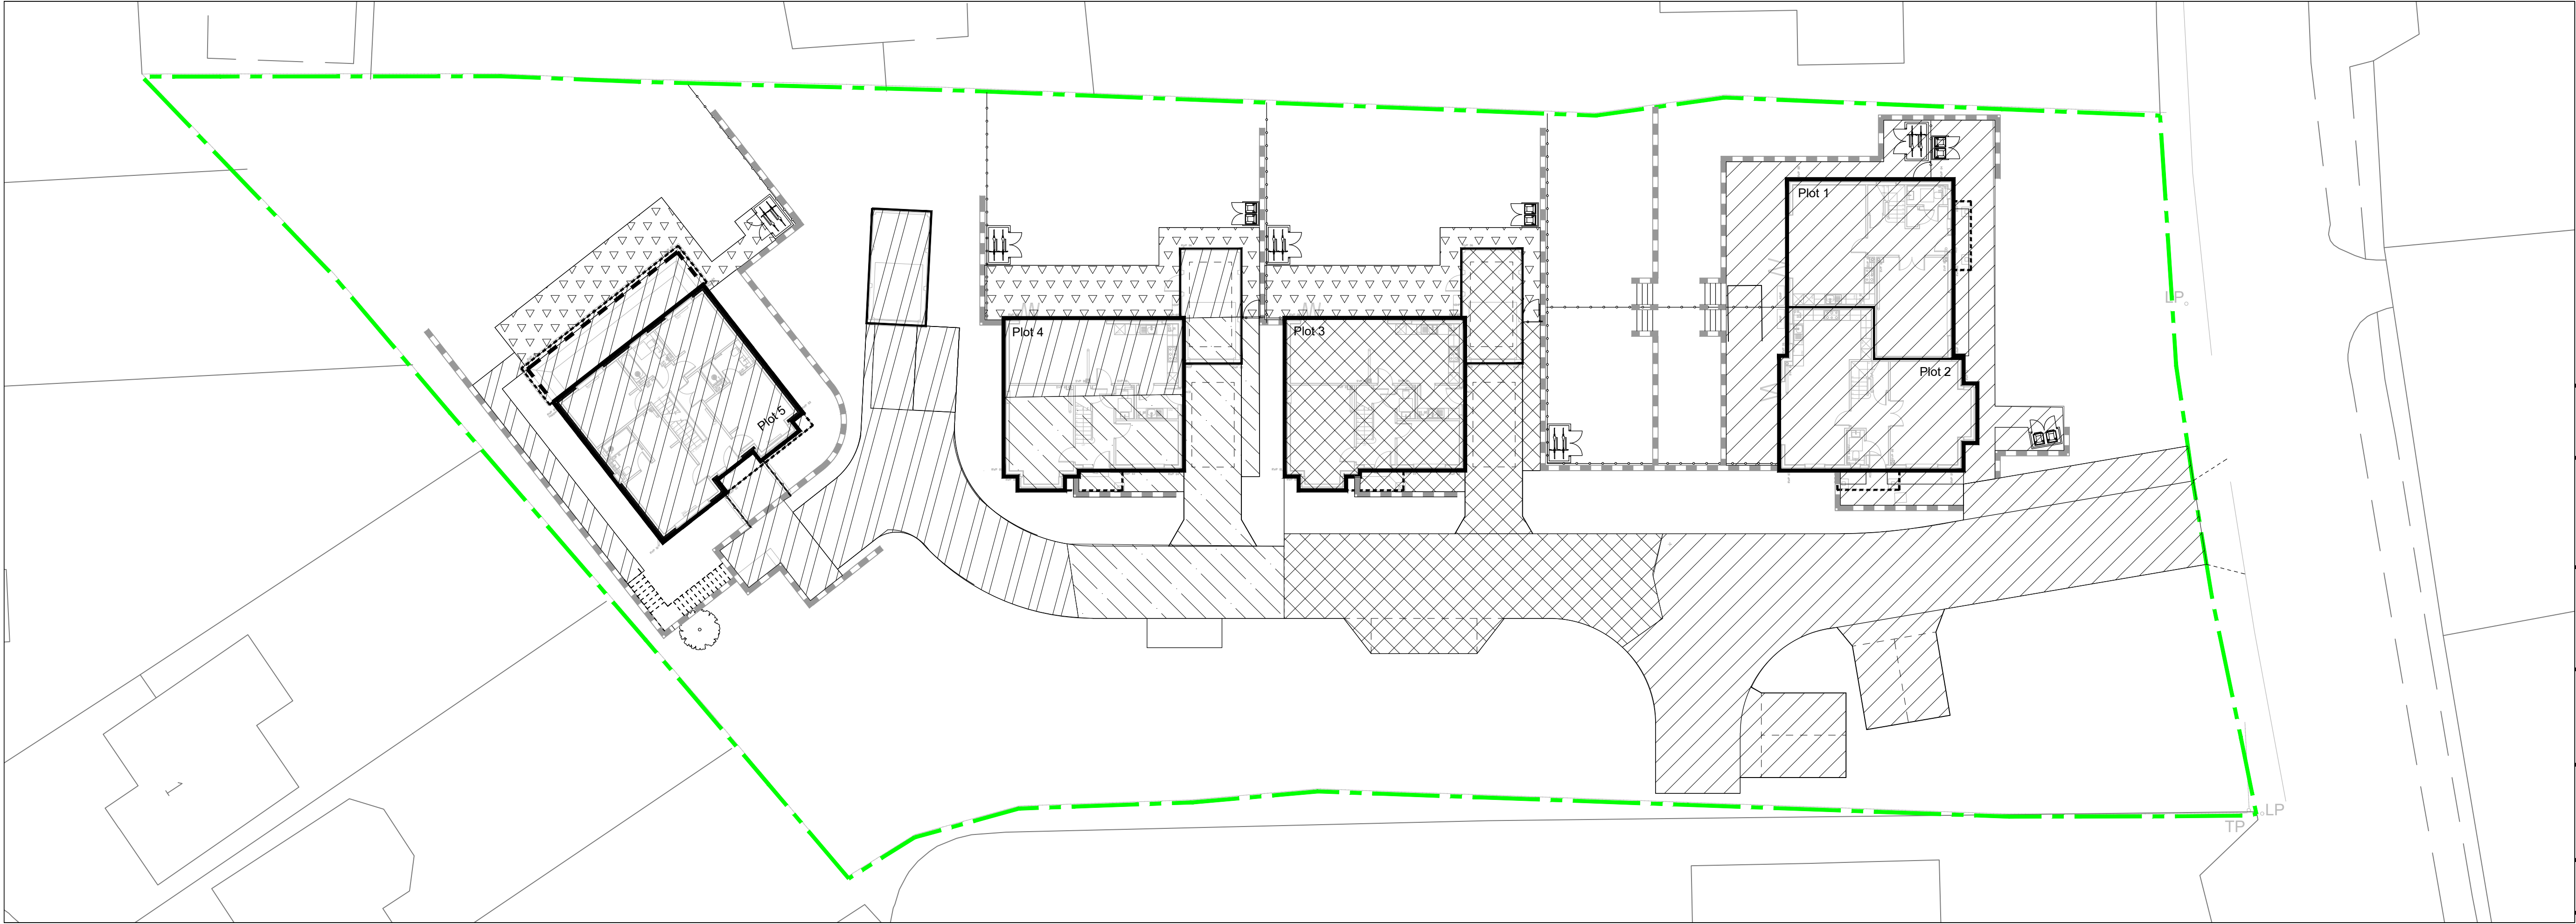

Proposed Impermeable Areas

General Notes

1. For Notes refer to drawing no. 15084-TUL-XX-ZZ-DR-C-91001

LEGEND

Site Boundary 3945 m²

Existing Impermeable Areas

To Sewer		200 m²
Possibly to Soft		55 m²

Proposed Impermeable Areas

Catchment A		650m² *
Catchment B		300m² *
Catchment C		175m² *
Catchment D		375m² *
To Soft		135m²

* Includes 10% urban creep applied to buildings, private drives and paths/patios.

A	27.04.26	First Issue.	PAJT	
Rev	Date	Description	By	Ckd

PRELIMINARY		S3
CLIENT		
Earlswood Homes		
www.tullys.uk info@tullys.uk 01342 828000		
PROJECT		
Little Winton		
Keymer Road, Burgess Hill		
DRAWING TITLE		
Impermeable Areas		
Originator No	Scale	Revision
15084	1:200@A1	A

PROJECT - ORIGINATOR - VOLUME - LEVEL - TYPE - ROLE - NUMBER

15084-TUL-XX-XX-DR-C-57001