Double bay practice facility- Two-tone Cricketweave Carpet
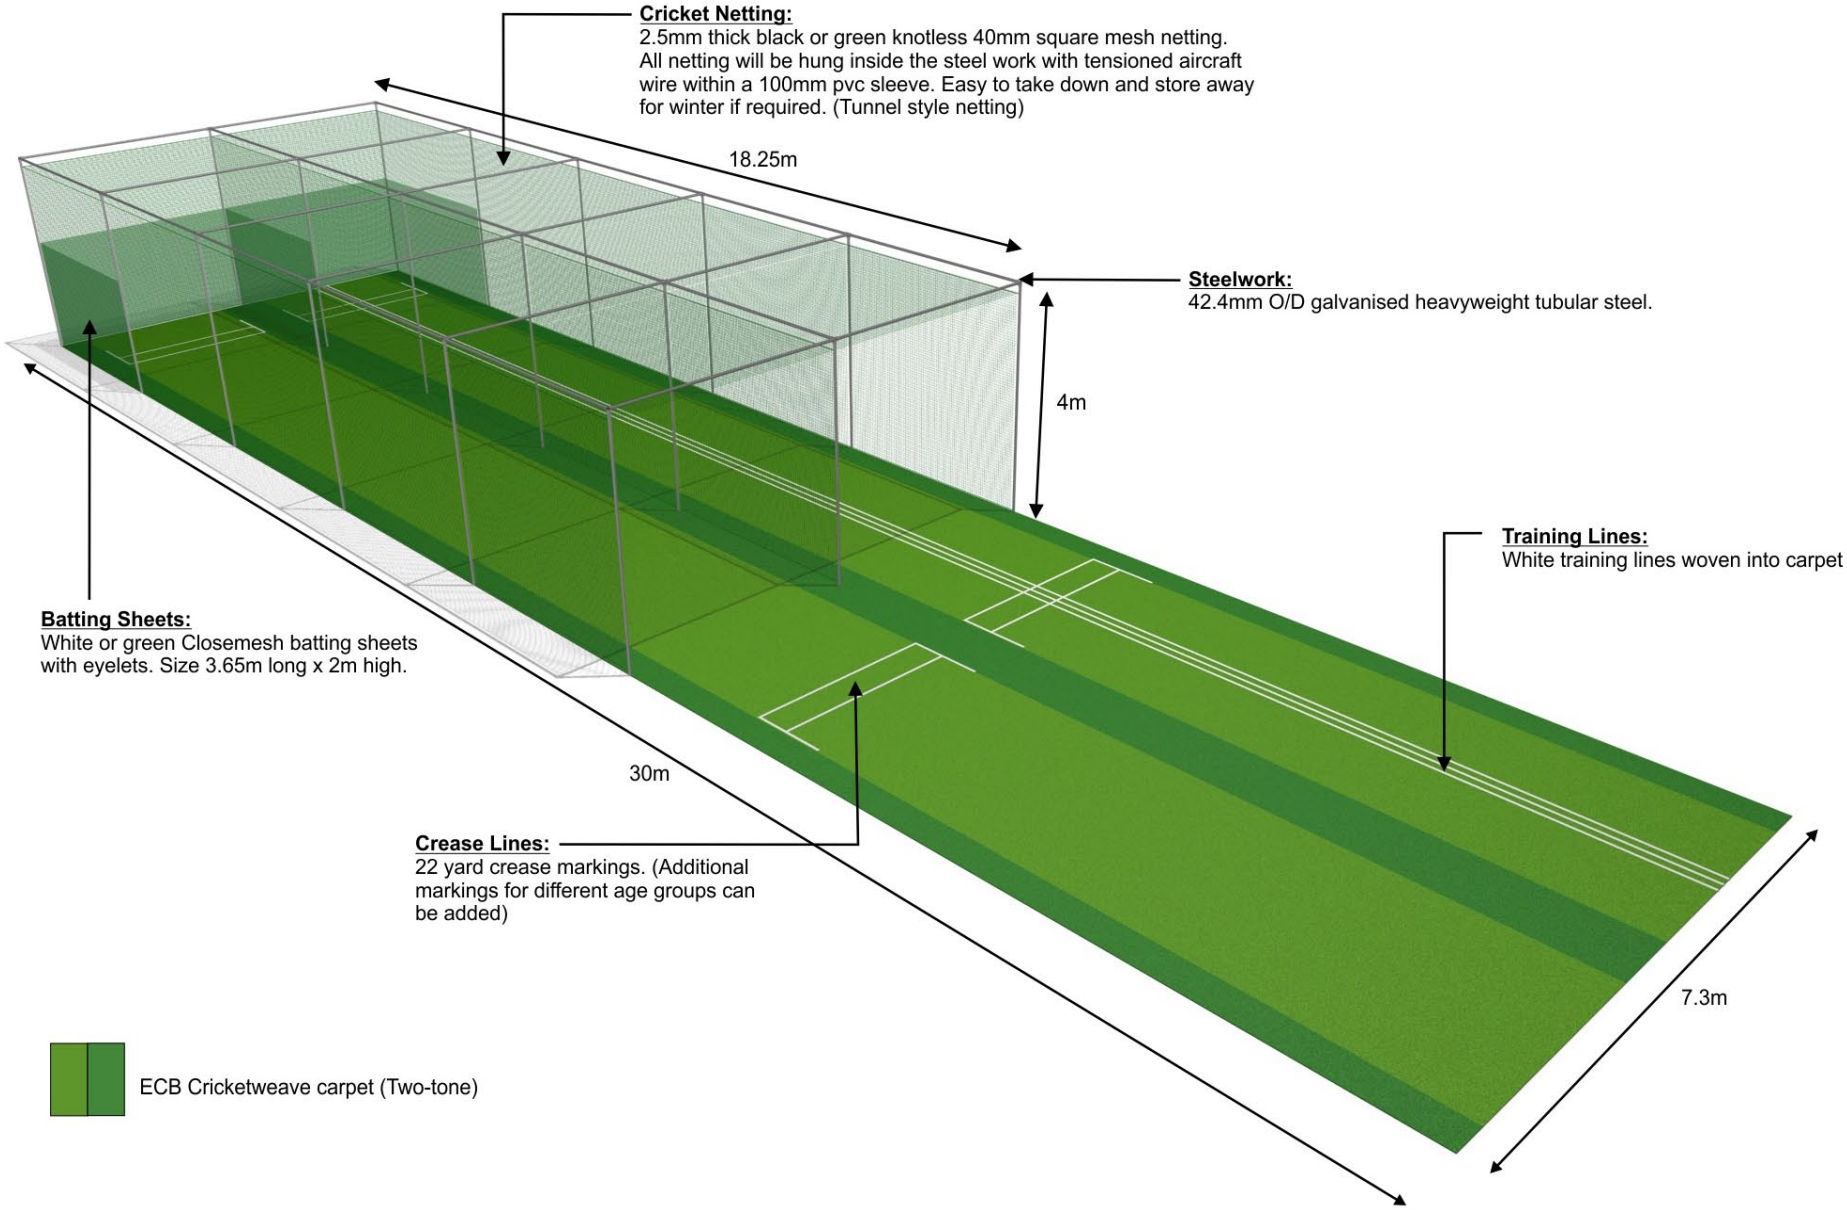
EXCLUSIVE LEISURE LIMITED