


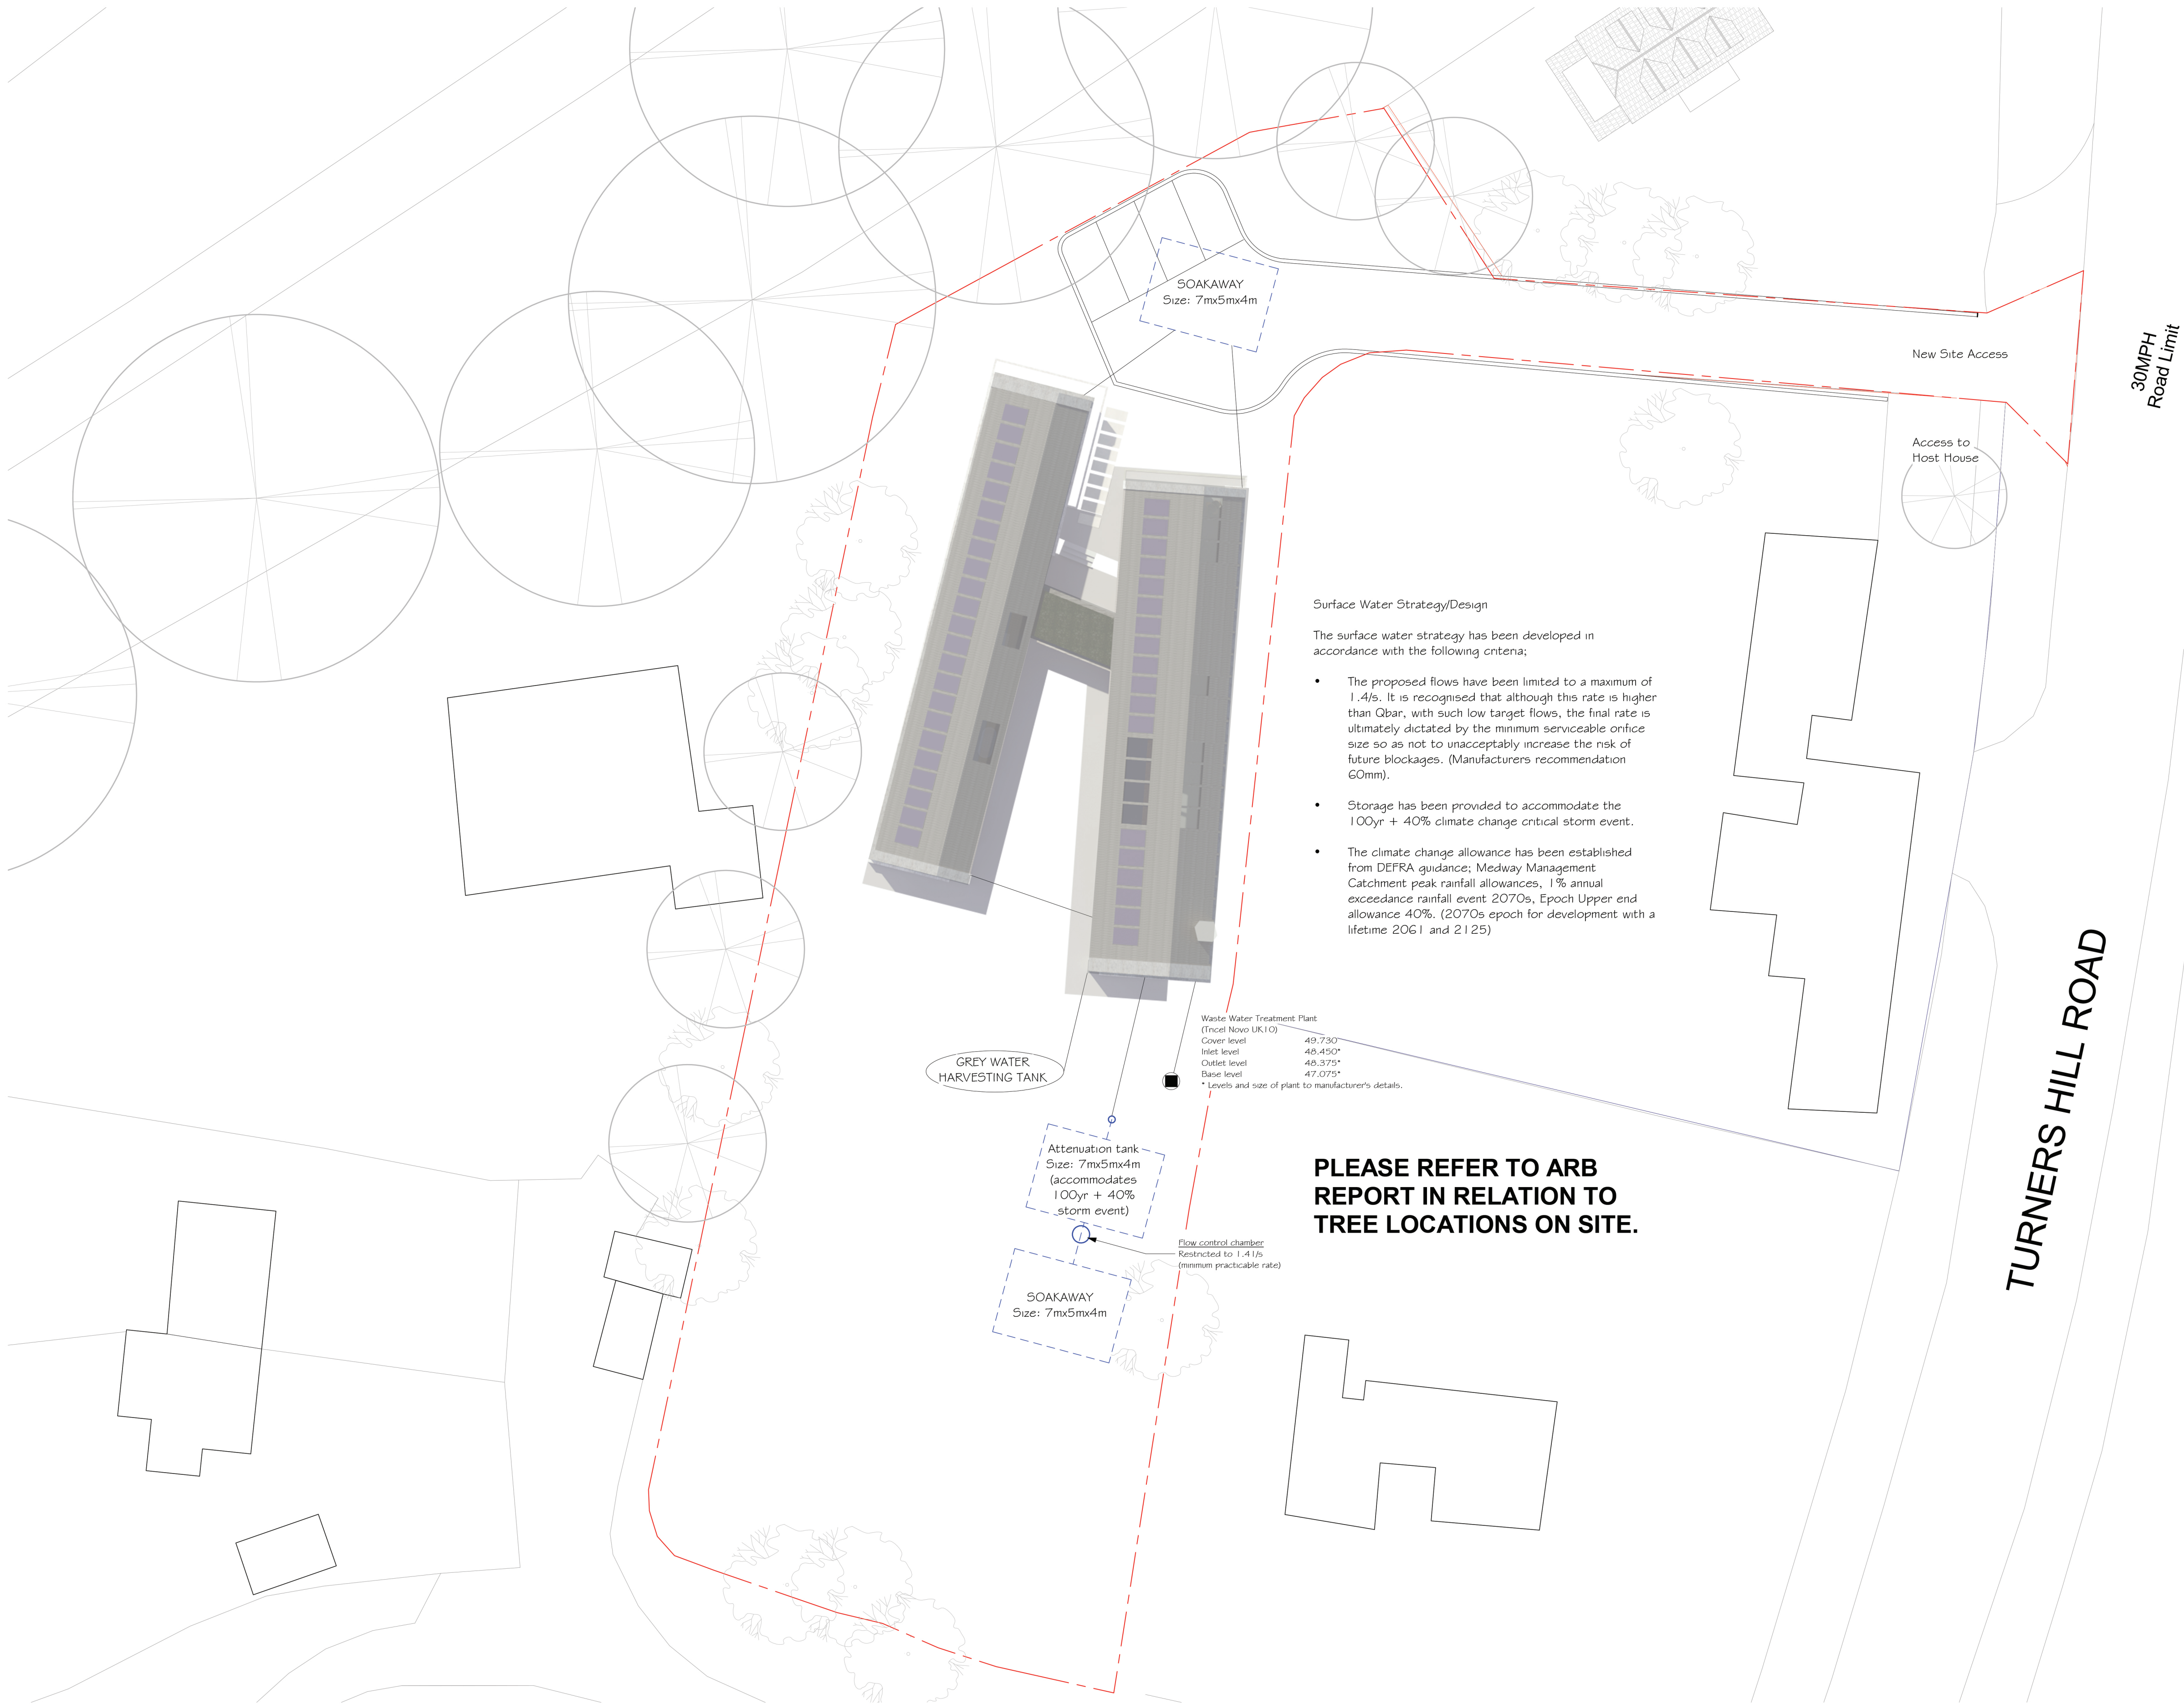

Note:
The proposed dwelling will limit the impact on the site and surroundings to avoid any additional demand on services.

Waste Water:
As part of the works there will be a new waste treatment located on site so no new connection in to the existing sewer system.

Surface Water:
All surface and rainwater will be stored in a grey water harvesting tank to be used within the dwelling and garden with additional soakaways to the front and rear.

Detailed design for all proposed measures to be fully designed post planning approval.

DO NOT SCALE FROM THIS DRAWING
This drawing is expressly for the purpose of use as part of the Planning application for this scheme and should not be used for construction.

rev
by chkd
date
amendments

project Chandlers, Turners Hill Rd
title Drainage Strategy
date 01/09/2026
drawn by PL checked by MW

drawing status Planning
scale 1 : 200 @ A1
drawing no 556 P 30
client ref. 556

Stylus Architects
76 White Hart Lane
Barnes
Richmond upon
Thames
London SW13 0PZ
studio@stylusarchitects.co.uk

**STY
LUS**