


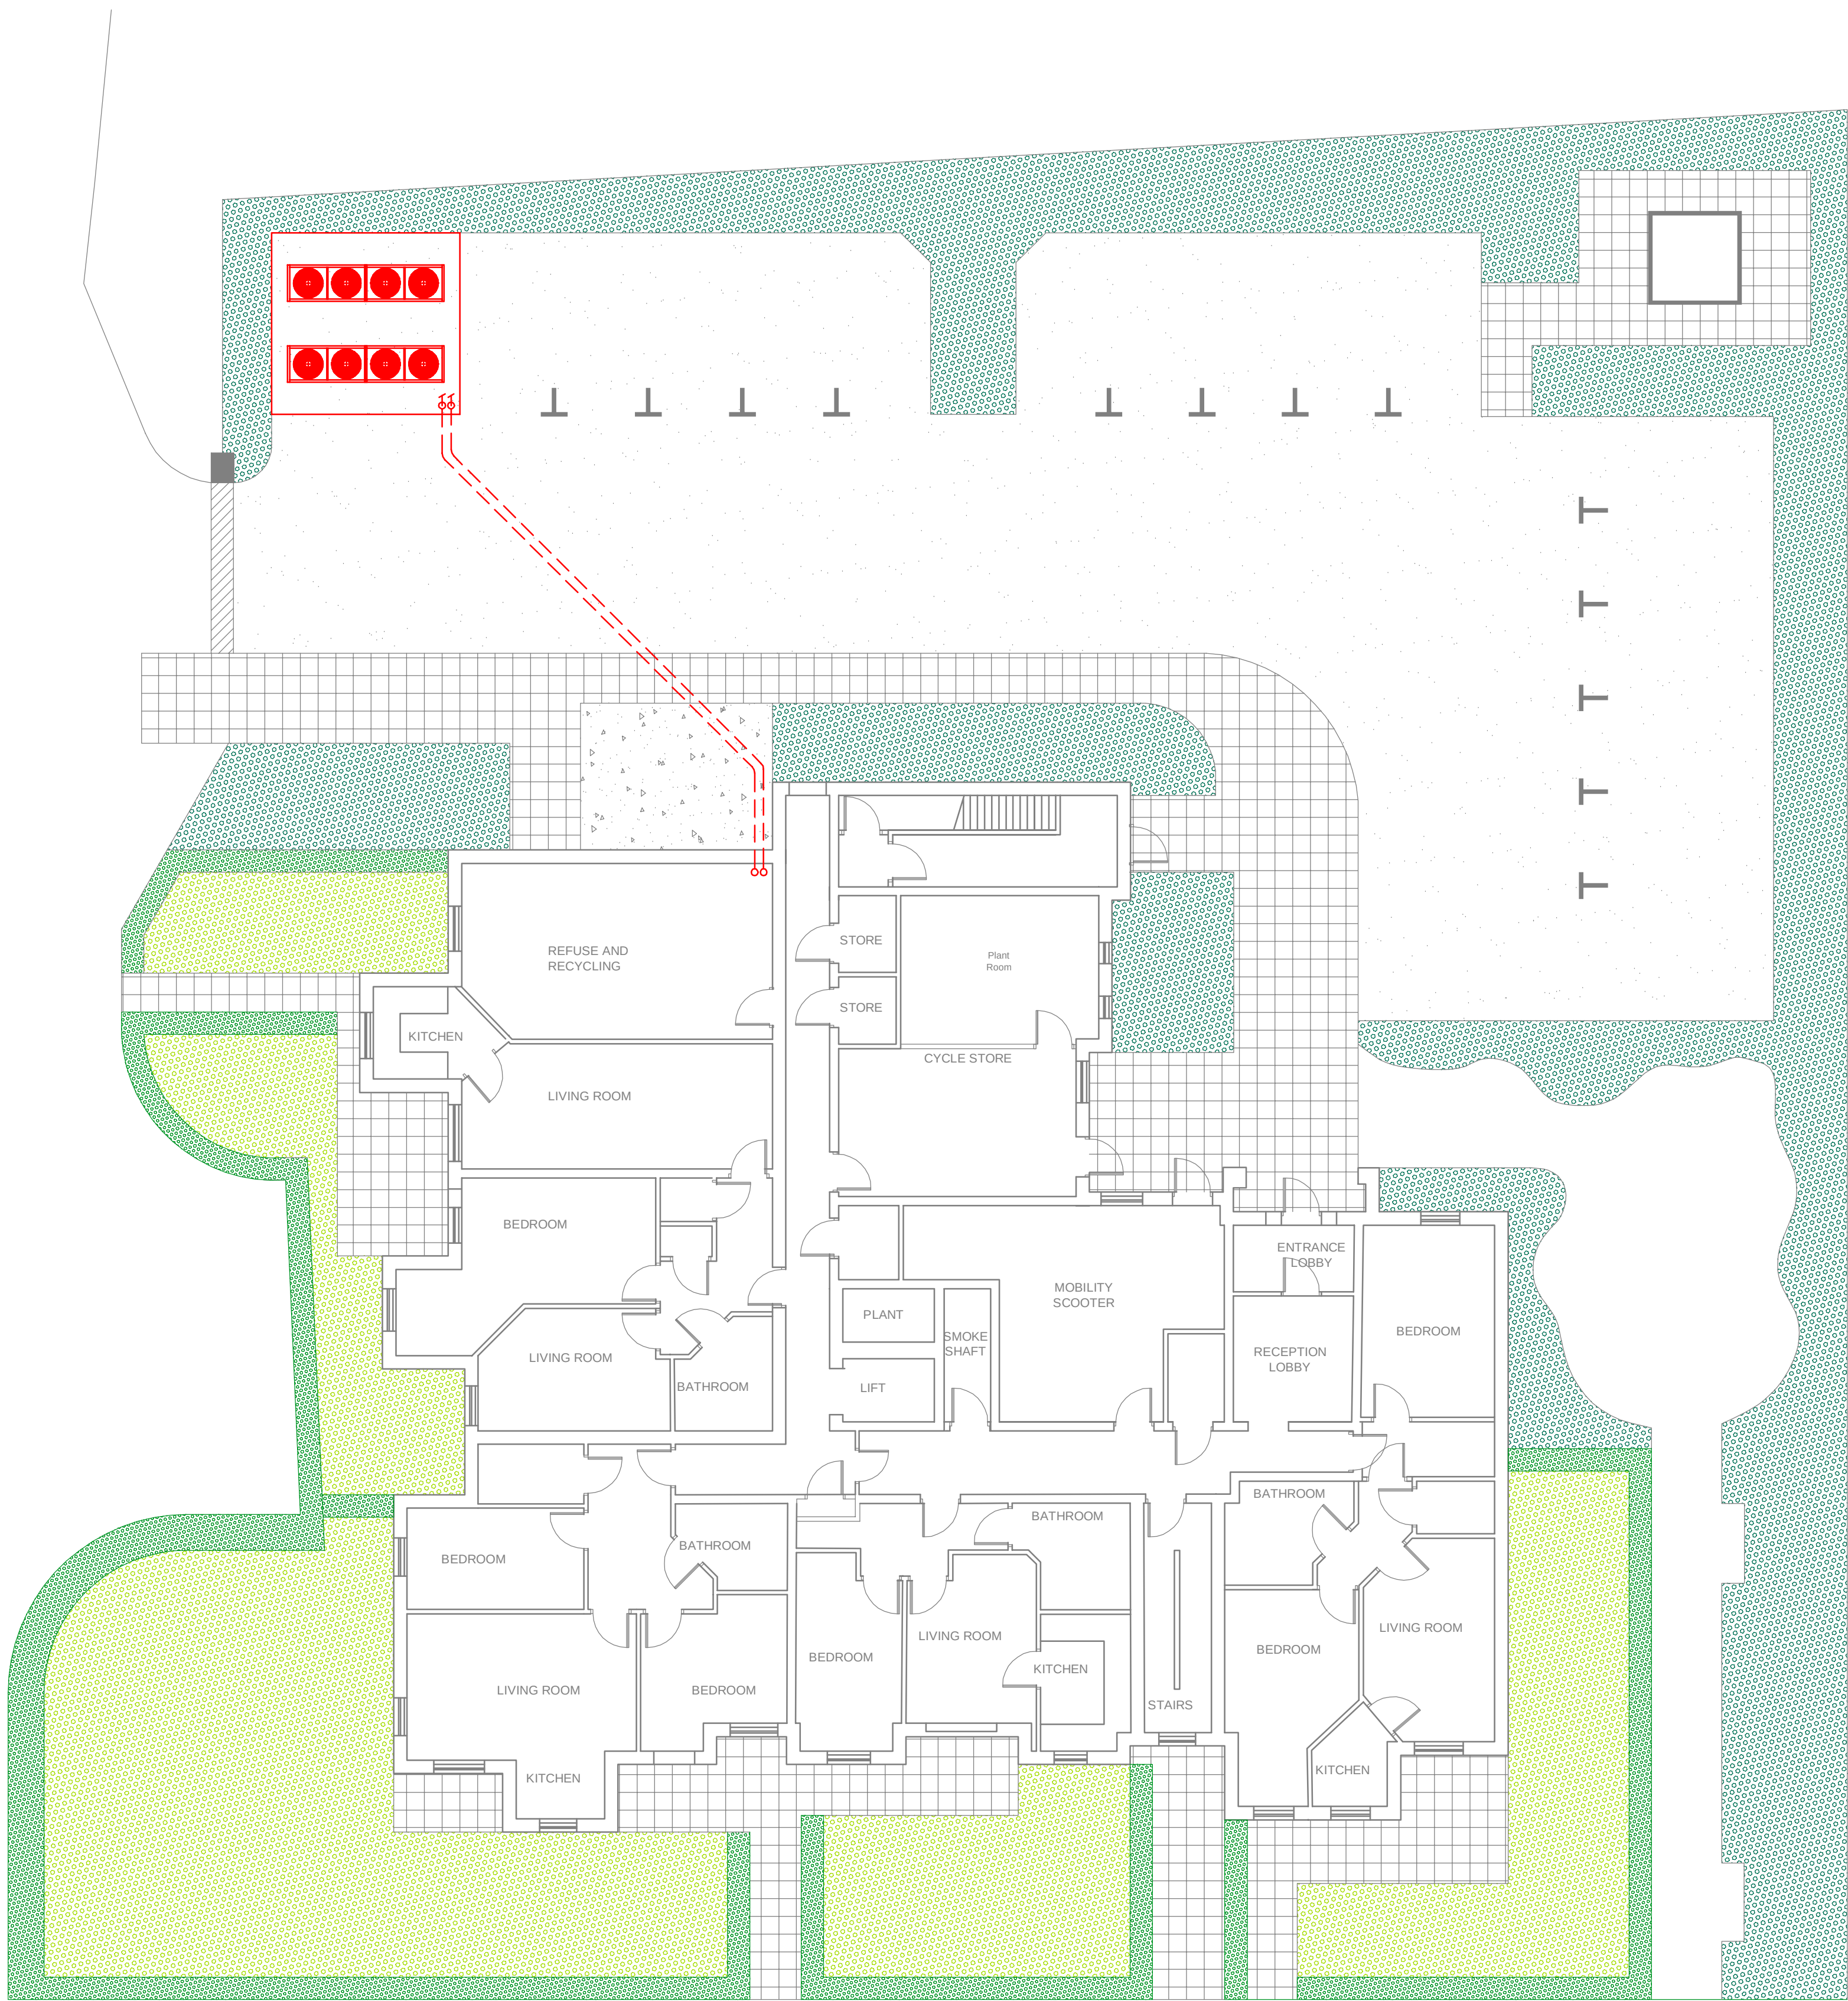

DMP File No.
Z:\CAD\DMP\DWGS\

HEATING SERVICES KEY:	
—	HEATING SERVICES
---	PIPE AT LOW LEVEL
---	PIPE AT HIGH LEVEL
---	PIPE IN CEILING VOID
ABBREVIATIONS	
IV	ISOLATION VALVE
LL	LOW LEVEL
HL	HIGH LEVEL
CV	CEILING VOID
LS	LOFT SPACE

P	02.10.25	ISSUED FOR COMMENT
REV	DATE	DESCRIPTION



8 Holgate Court, Western Road,
Romford, Essex, RM1 3JS

Tel: 01708 729070 www.davidmiles.co.uk

project
CHERRY TREE COURT

title
SITE WIDE PLAN
PROPOSED EXTERNAL MECHANICAL
LAYOUT

scale	1:100@A1	date	OCT 2025
drawn	SGK	checked	JF
		rev	P

drawing no.
8130-SW-M-001

PRELIMINARY

DO NOT SCALE FROM THIS DRAWING
The drawing is copyright and is the property of David Miles & Partners Ltd.
It is to be used between the maker and the client.
Any reproduction without the written permission of David Miles & Partners Ltd is strictly prohibited.