


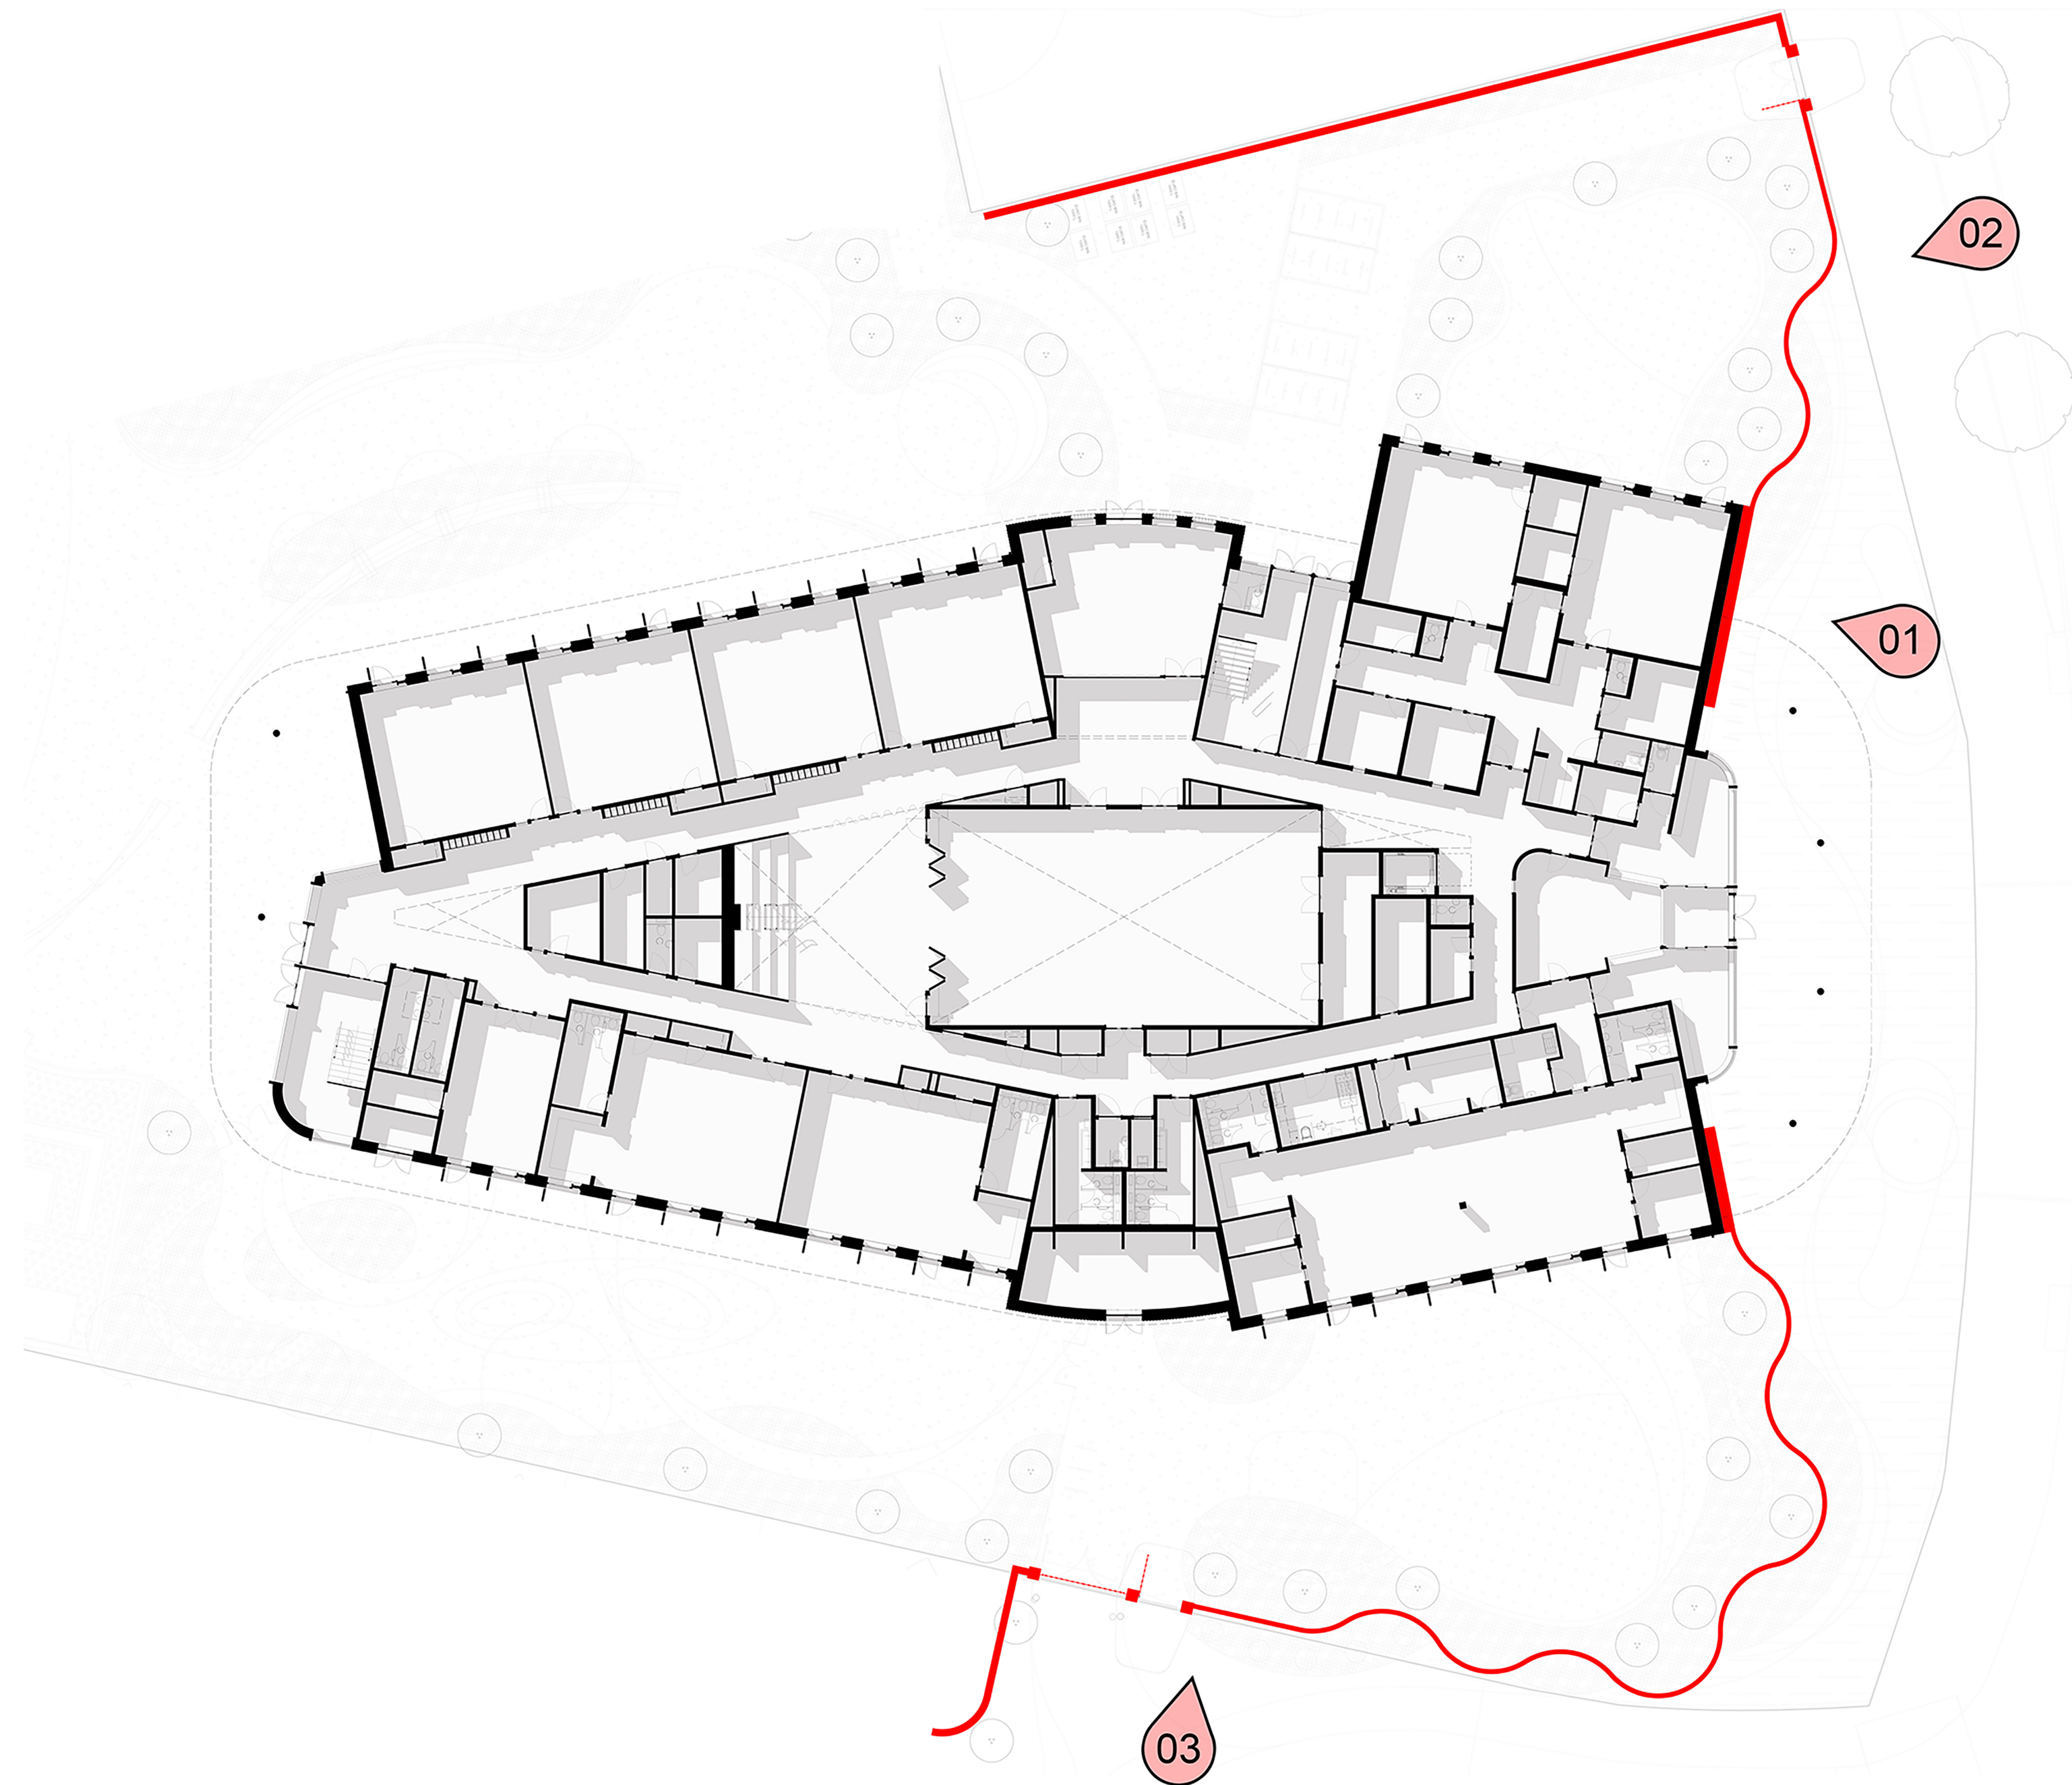

- ### MATERIAL KEY

- 02 2.4 m 'Crinkle-Crackle' Boundary Wall
 - Brick: Cream multi – Wienerberger Marziale
 - Coping detail: Soldier Course - Cream multi – Wienerberger Marziale
- 19 2.4m 'Crinkle Crackle' Wall top planters flanking the main entrance
 - Brick: Cream multi – Wienerberger Marziale
 - Coping detail: Soldier Course - Cream multi – Wienerberger Marziale
- 20 Pedestrian gateway:
 - Brick Piers - Cream multi – Wienerberger Marziale
 - Stone coping
 - Bronze Anodised Aluminium 2.4m security gates
- Canopy over:
 - Support – Bronze Anodised Aluminium clad steel columns
 - Facia details – Bronze Anodised Aluminium
 - Soffit - American Oak - Timber-effect Aluminium Click-on Soffit Cladding
- 21 Vehicular gateway:
 - Brick Piers - Cream multi – Wienerberger Marziale
 - Bronze Anodised Aluminium 2.4m security gates

sixfootstudio

ARCHITECT
KOFOTSTUDIO LLP
208 FLOOR WEST
127 LODGE HILL
NORTH DUNTON
CHAM FJN
UK
+40(0)7540 739870
www.kofotstudio.london

PROJECT MANAGEMENT
KOFOTSTUDIO LLP
+40(0)1992 565565

LANDSCAPE ARCHITECT
KOFOTSTUDIO LLP
+40(0)207 620 1453

STRUCTURAL/CIVIL ENGINEER
MURPELL REITH
+40(0)207 340 1700

TRANSPORT ENGINEER
MURPELL REITH
+40(0)207 340 1700

EP ENGINEER
OH
+40(0)7483 818631

Acoustic CONSULTANT
EYDA ACOUSTIC CONSULTANCY
+40(0)1909 60033

EC CONSULTANT
EC
+40(0)203 888 1120

RE CONSULTANT
TROSA
+40(0)1828 816 120

DM PRINCIPAL DESIGNER
KOFOTSTUDIO LLP
+40(0)1992 565565

PLANNING CONSULTANT
KOFOTSTUDIO PARTNERSHIP
+40(0)1925 840404



**BROOKLEIGH
EASTERN PRIMARY SCHOOL
HOMES ENGLAND**

VISION NOTES:

[illegible]

CLIENT: **HOMES ENGLAND**
FOOTSTUDIO PROJECT REF: **2084**

KEY TITLE:
**CRINKLE CRANKLE
WALL ELEVATIONS**

DATE: 05/03/2026
TIME: 10:50@A0
SITE ORIGINATOR: 00th March 2026

DRAWING STATUS:
PLANNING
SUBMISSION

84-SFS-X-00-DR-A-02-05-P00