


THIS DRAWING IS FOR PLANNING PURPOSES ONLY. WHERE
RELEVANT, SIGNIFICANT HAZARDS HAVE BEEN IDENTIFIED ON
THE DRAWING. HAZARDS WHICH SHOULD BE OBVIOUS TO A
COMPETENT CONTRACTOR OR ARE UNFORESEEABLE HAVE
NOT BEEN IDENTIFIED.
DO NOT SCALE FOR CRITICAL DIMENSIONS.

© Acorus Rural Property Services Ltd.

PROJECT	PROPOSED DWELLING		
ADDRESS	BARN SW OF PAKYNS HOUSE		
POSTCODE	BN6 9ER		
FOR	COUCHMAN		
DRAWING	PLAN + ELEVATIONS		
DRAWING NO.	COUCHMAN PE 20-01		
SCALE A1 : 1:100	DATE:02/07/20	DRAWN BY EB	

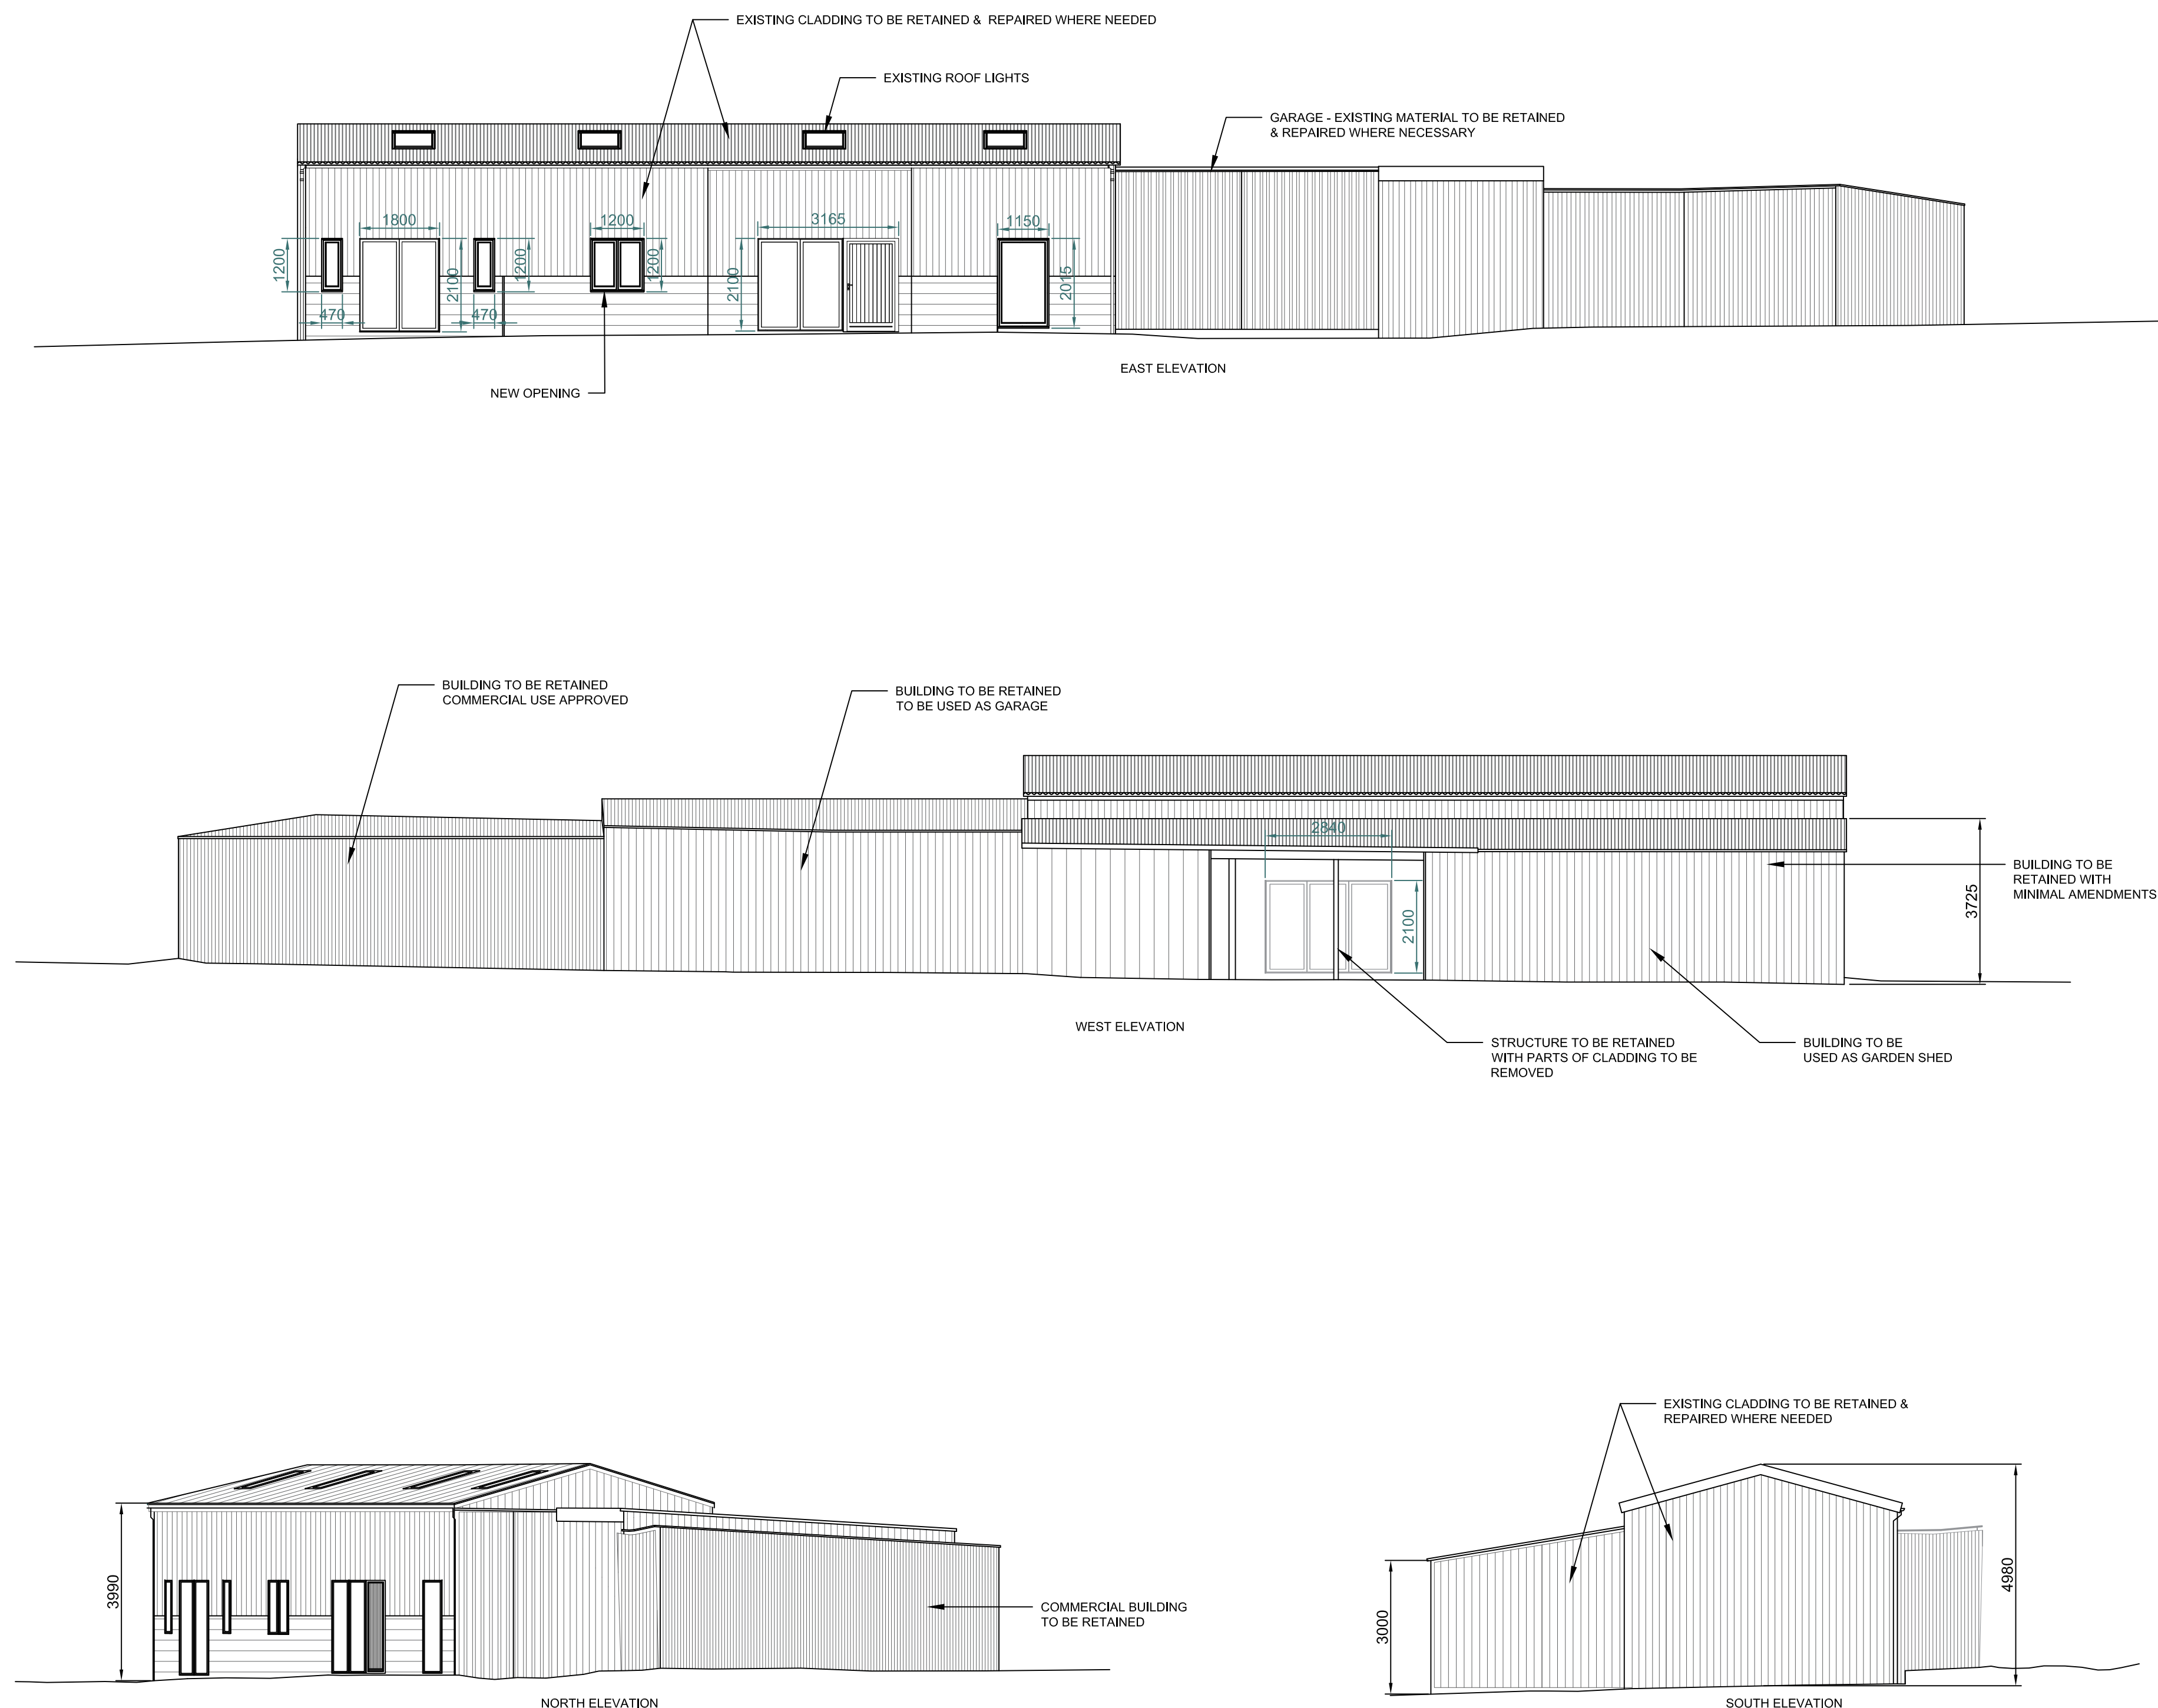

Chartered Surveyors and Planning Consultants
The Old Market Office, 10 Risbygate Street, Bury St Edmunds IP33 3AU
01284 753271 www.acorus.co.uk