
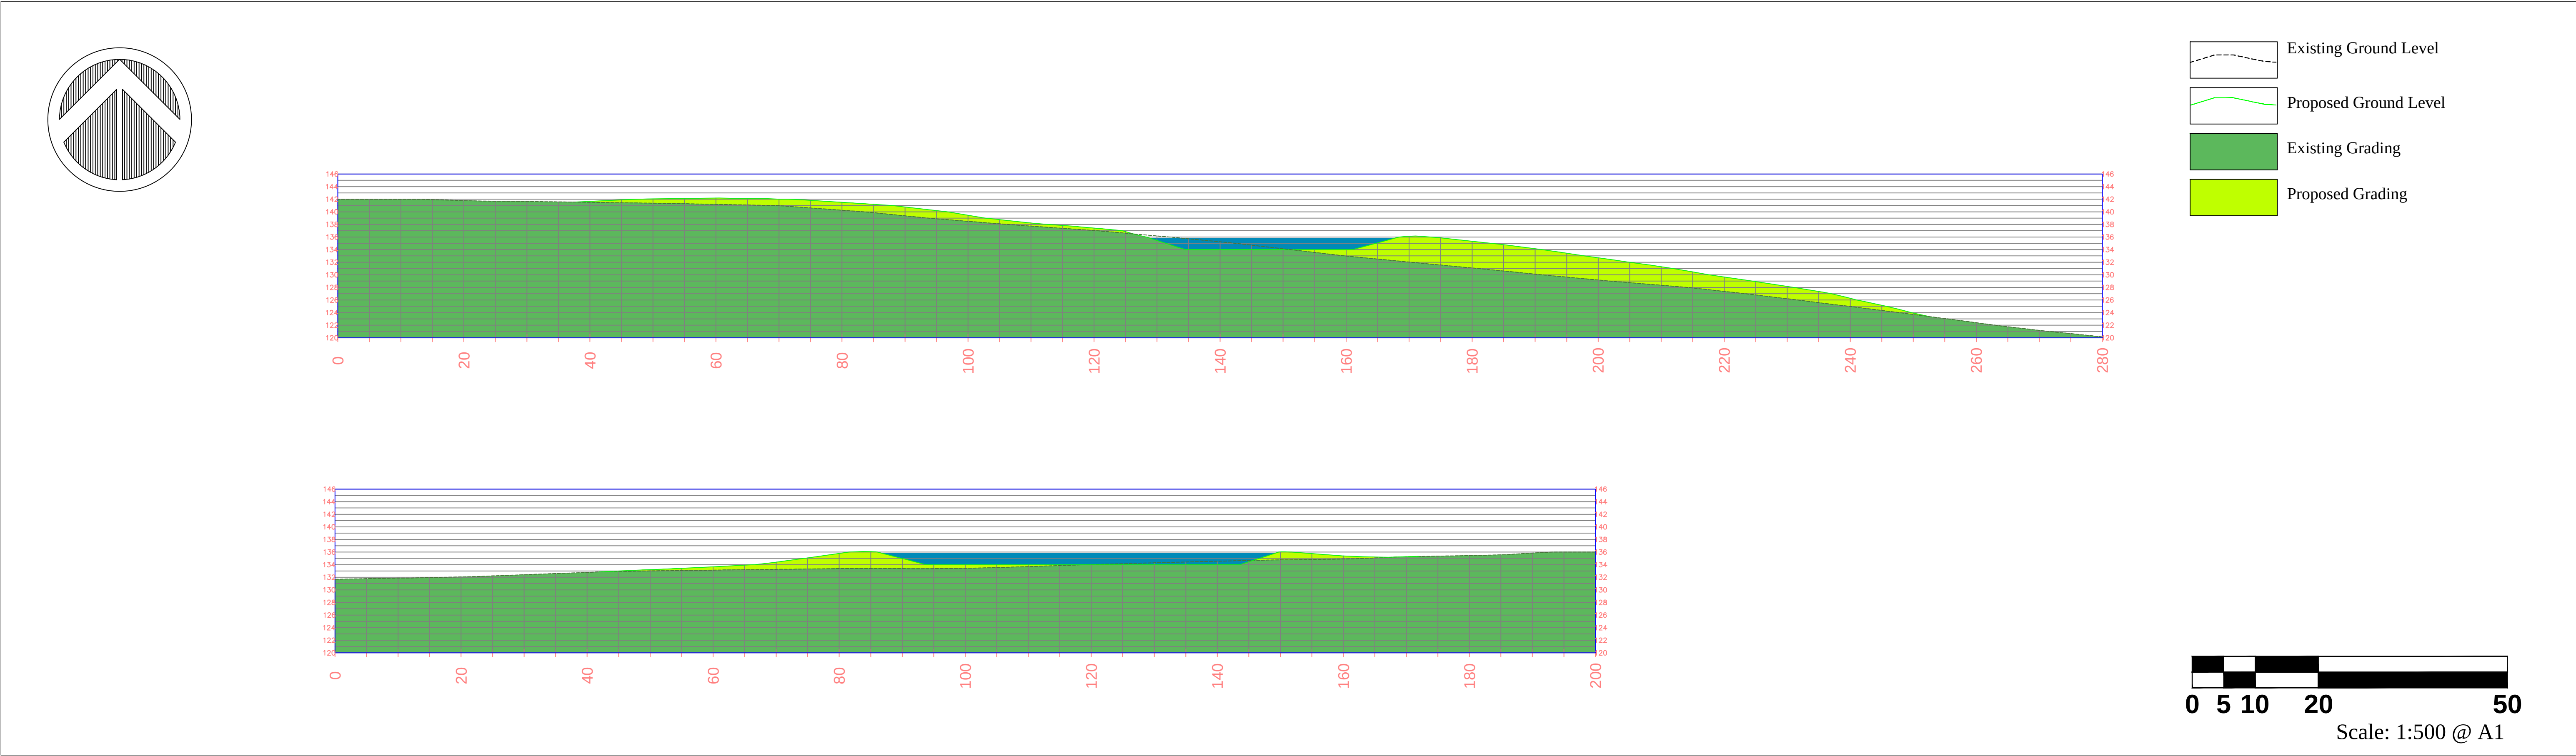


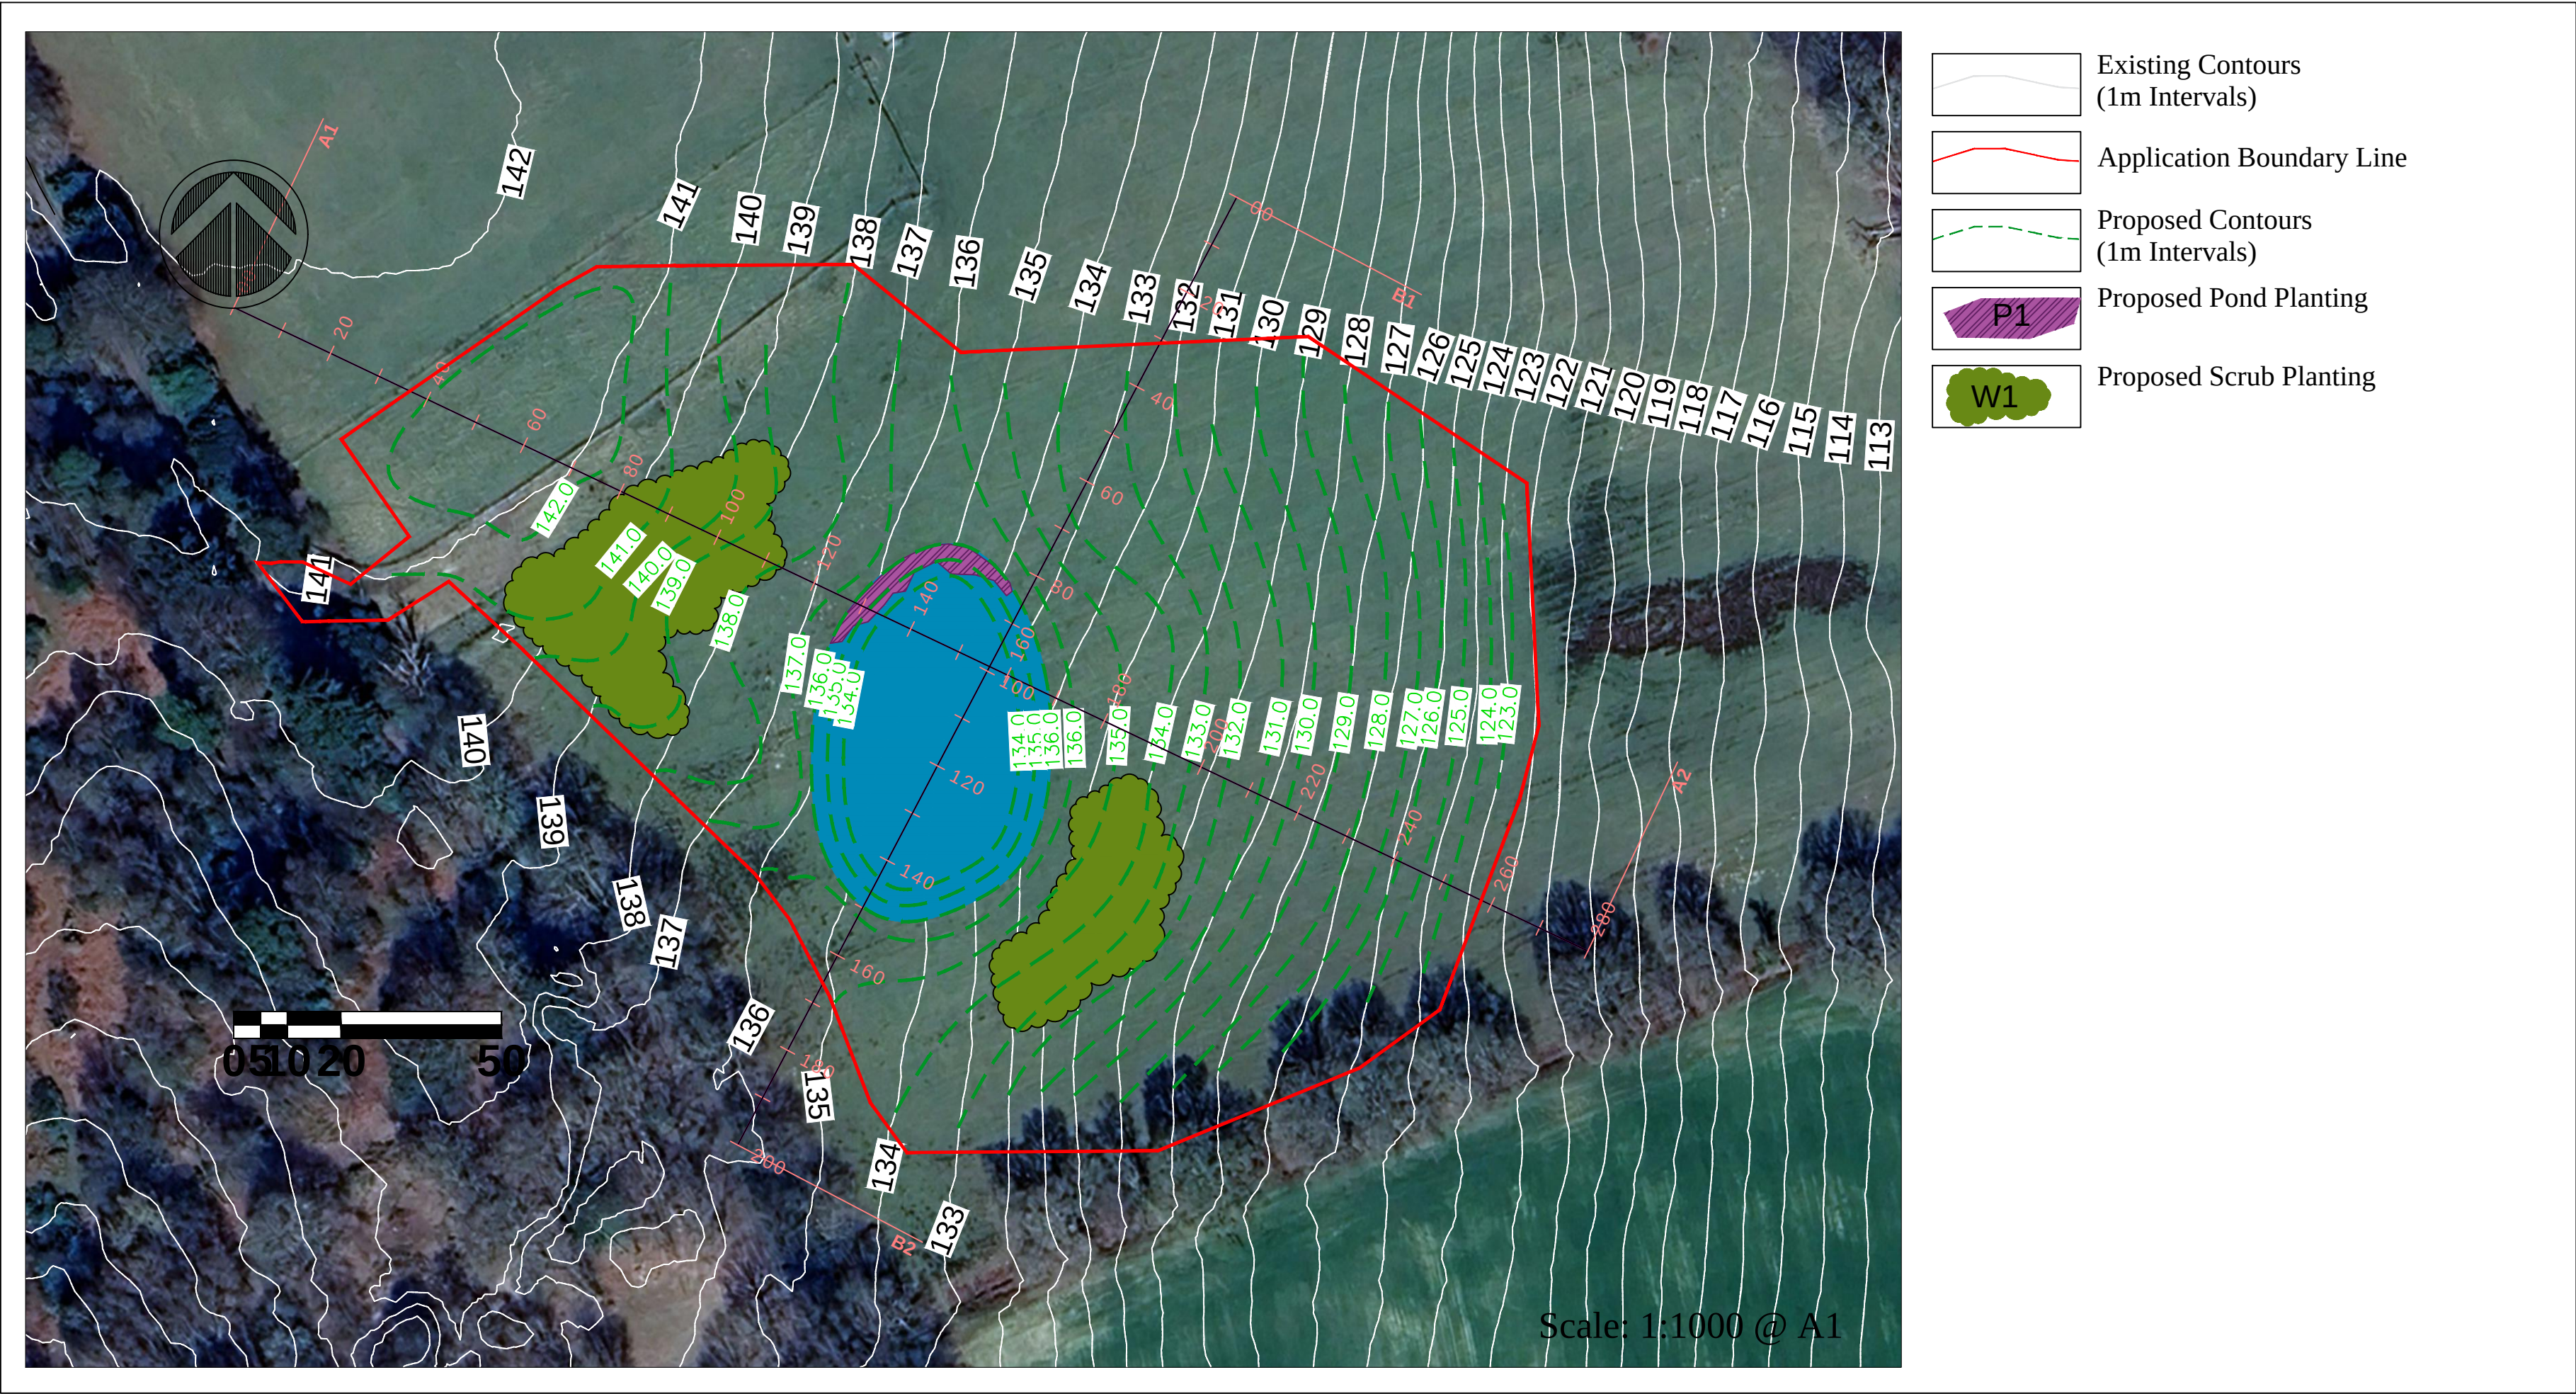

Project Name: Lodgelands Farm	Project No: 2903	Revision No:
Drawing Name: Proposed Cross Sections	Drawing No: 2903.03	
Drawn By: AR	Checked By: BW	Date: 07/04/2026
Client:		

Weller Designs