


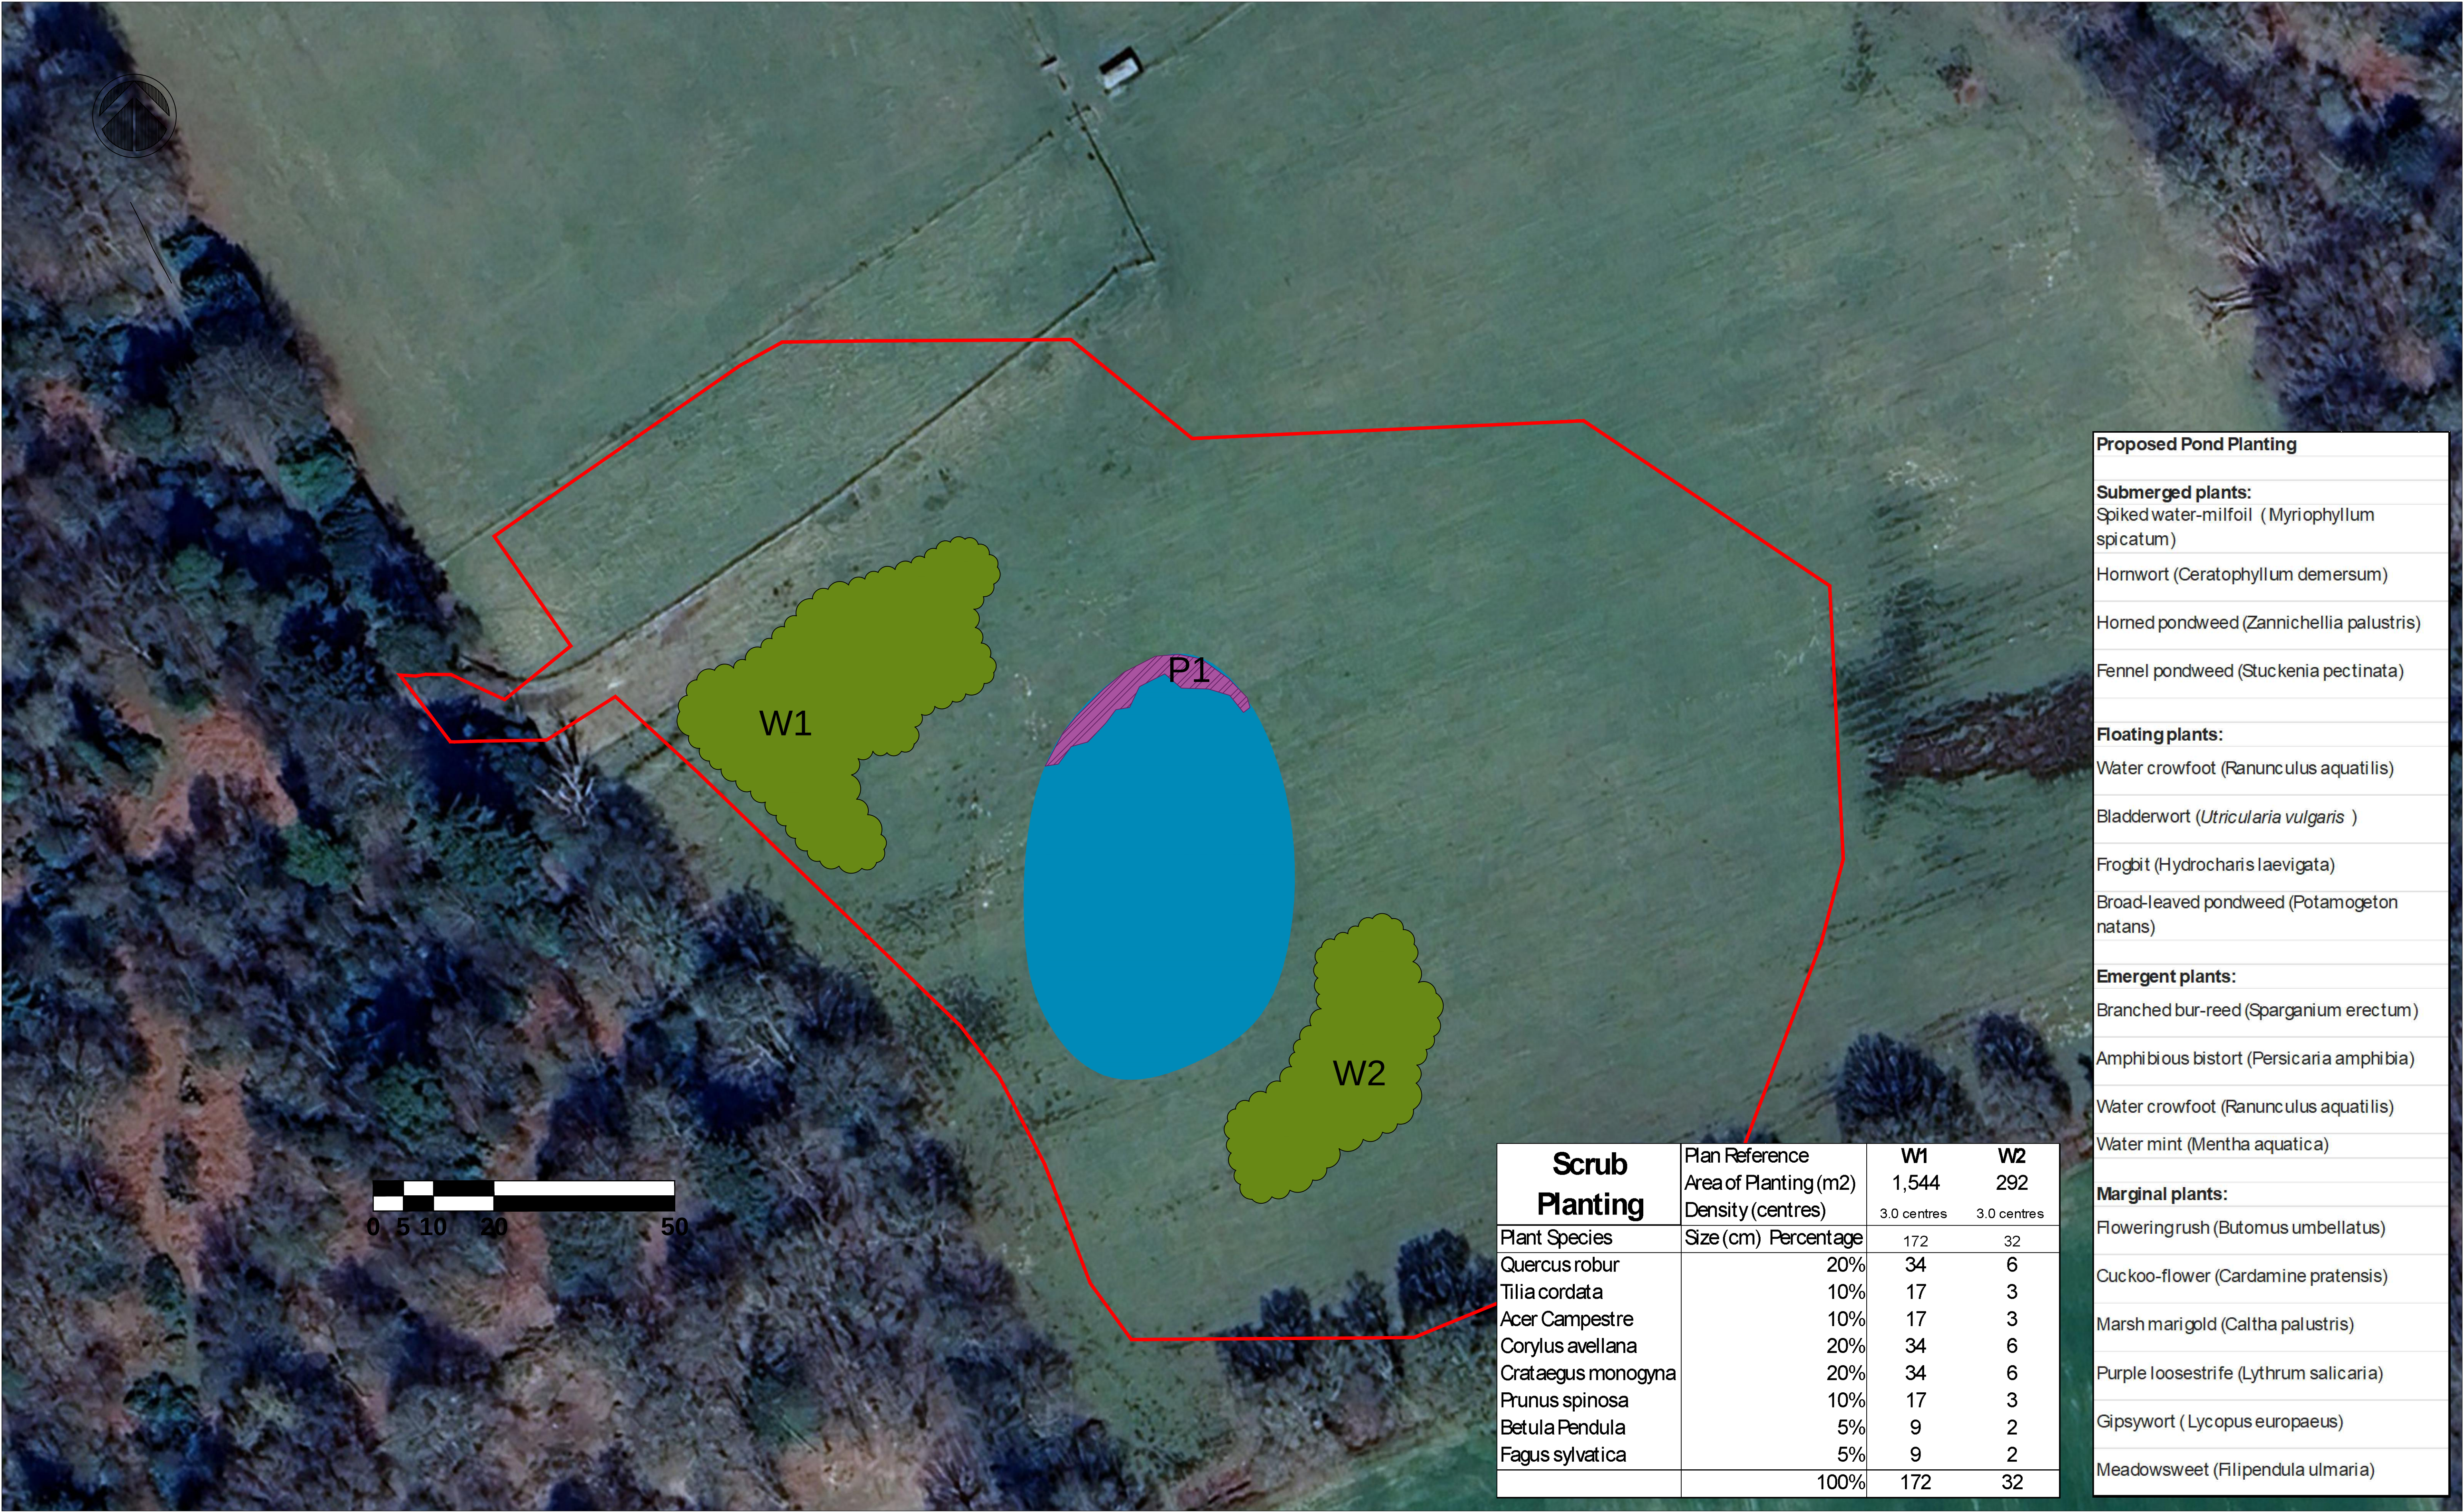

Proposed Pond Planting	
Submerged plants:	
Spiked water-milfoil (Myriophyllum spicatum)	
Hornwort (Ceratophyllum demersum)	
Horned pondweed (Zannichellia palustris)	
Fennel pondweed (Stuckenia pectinata)	
Floating plants:	
Water crowfoot (Ranunculus aquatilis)	
Bladderwort (Utricularia vulgaris)	
Frogbit (Hydrocharis laevigata)	
Broad-leaved pondweed (Potamogeton natans)	
Emergent plants:	
Branched bur-reed (Sparganium erectum)	
Amphibious bistort (Persicaria amphibia)	
Water crowfoot (Ranunculus aquatilis)	
Water mint (Mentha aquatica)	
Marginal plants:	
Floweringrush (Butomus umbellatus)	
Cuckoo-flower (Cardamine pratensis)	
Marsh marigold (Caltha palustris)	
Purple loosestrife (Lythrum salicaria)	
Gipsywort (Lycopus europaeus)	
Meadowsweet (Filipendula ulmaria)	

Scrub Planting	Plan Reference		W1	W2
	Area of Planting (m2)		1,544	292
	Density (centres)		3.0 centres	3.0 centres
Plant Species	Size (cm)	Percentage	172	32
Quercus robur		20%	34	6
Tilia cordata		10%	17	3
Acer Campestre		10%	17	3
Corylus avellana		20%	34	6
Crataegus monogyna		20%	34	6
Prunus spinosa		10%	17	3
Betula Pendula		5%	9	2
Fagus sylvatica		5%	9	2
		100%	172	32

Project Name: Lodgelands Farm		Project No: 2903	Revision No:
Drawing Name: Proposed Soft Landscape		Drawing No: 2903.04s	
Drawn By: AR	Checked By: BW	Date: 07/04/2026	Weller Designs
Client:		Scale: 1:500 @ A1	

W1

Proposed Scrub Planting

Application Boundary Line

P1

Proposed Pond Planting