


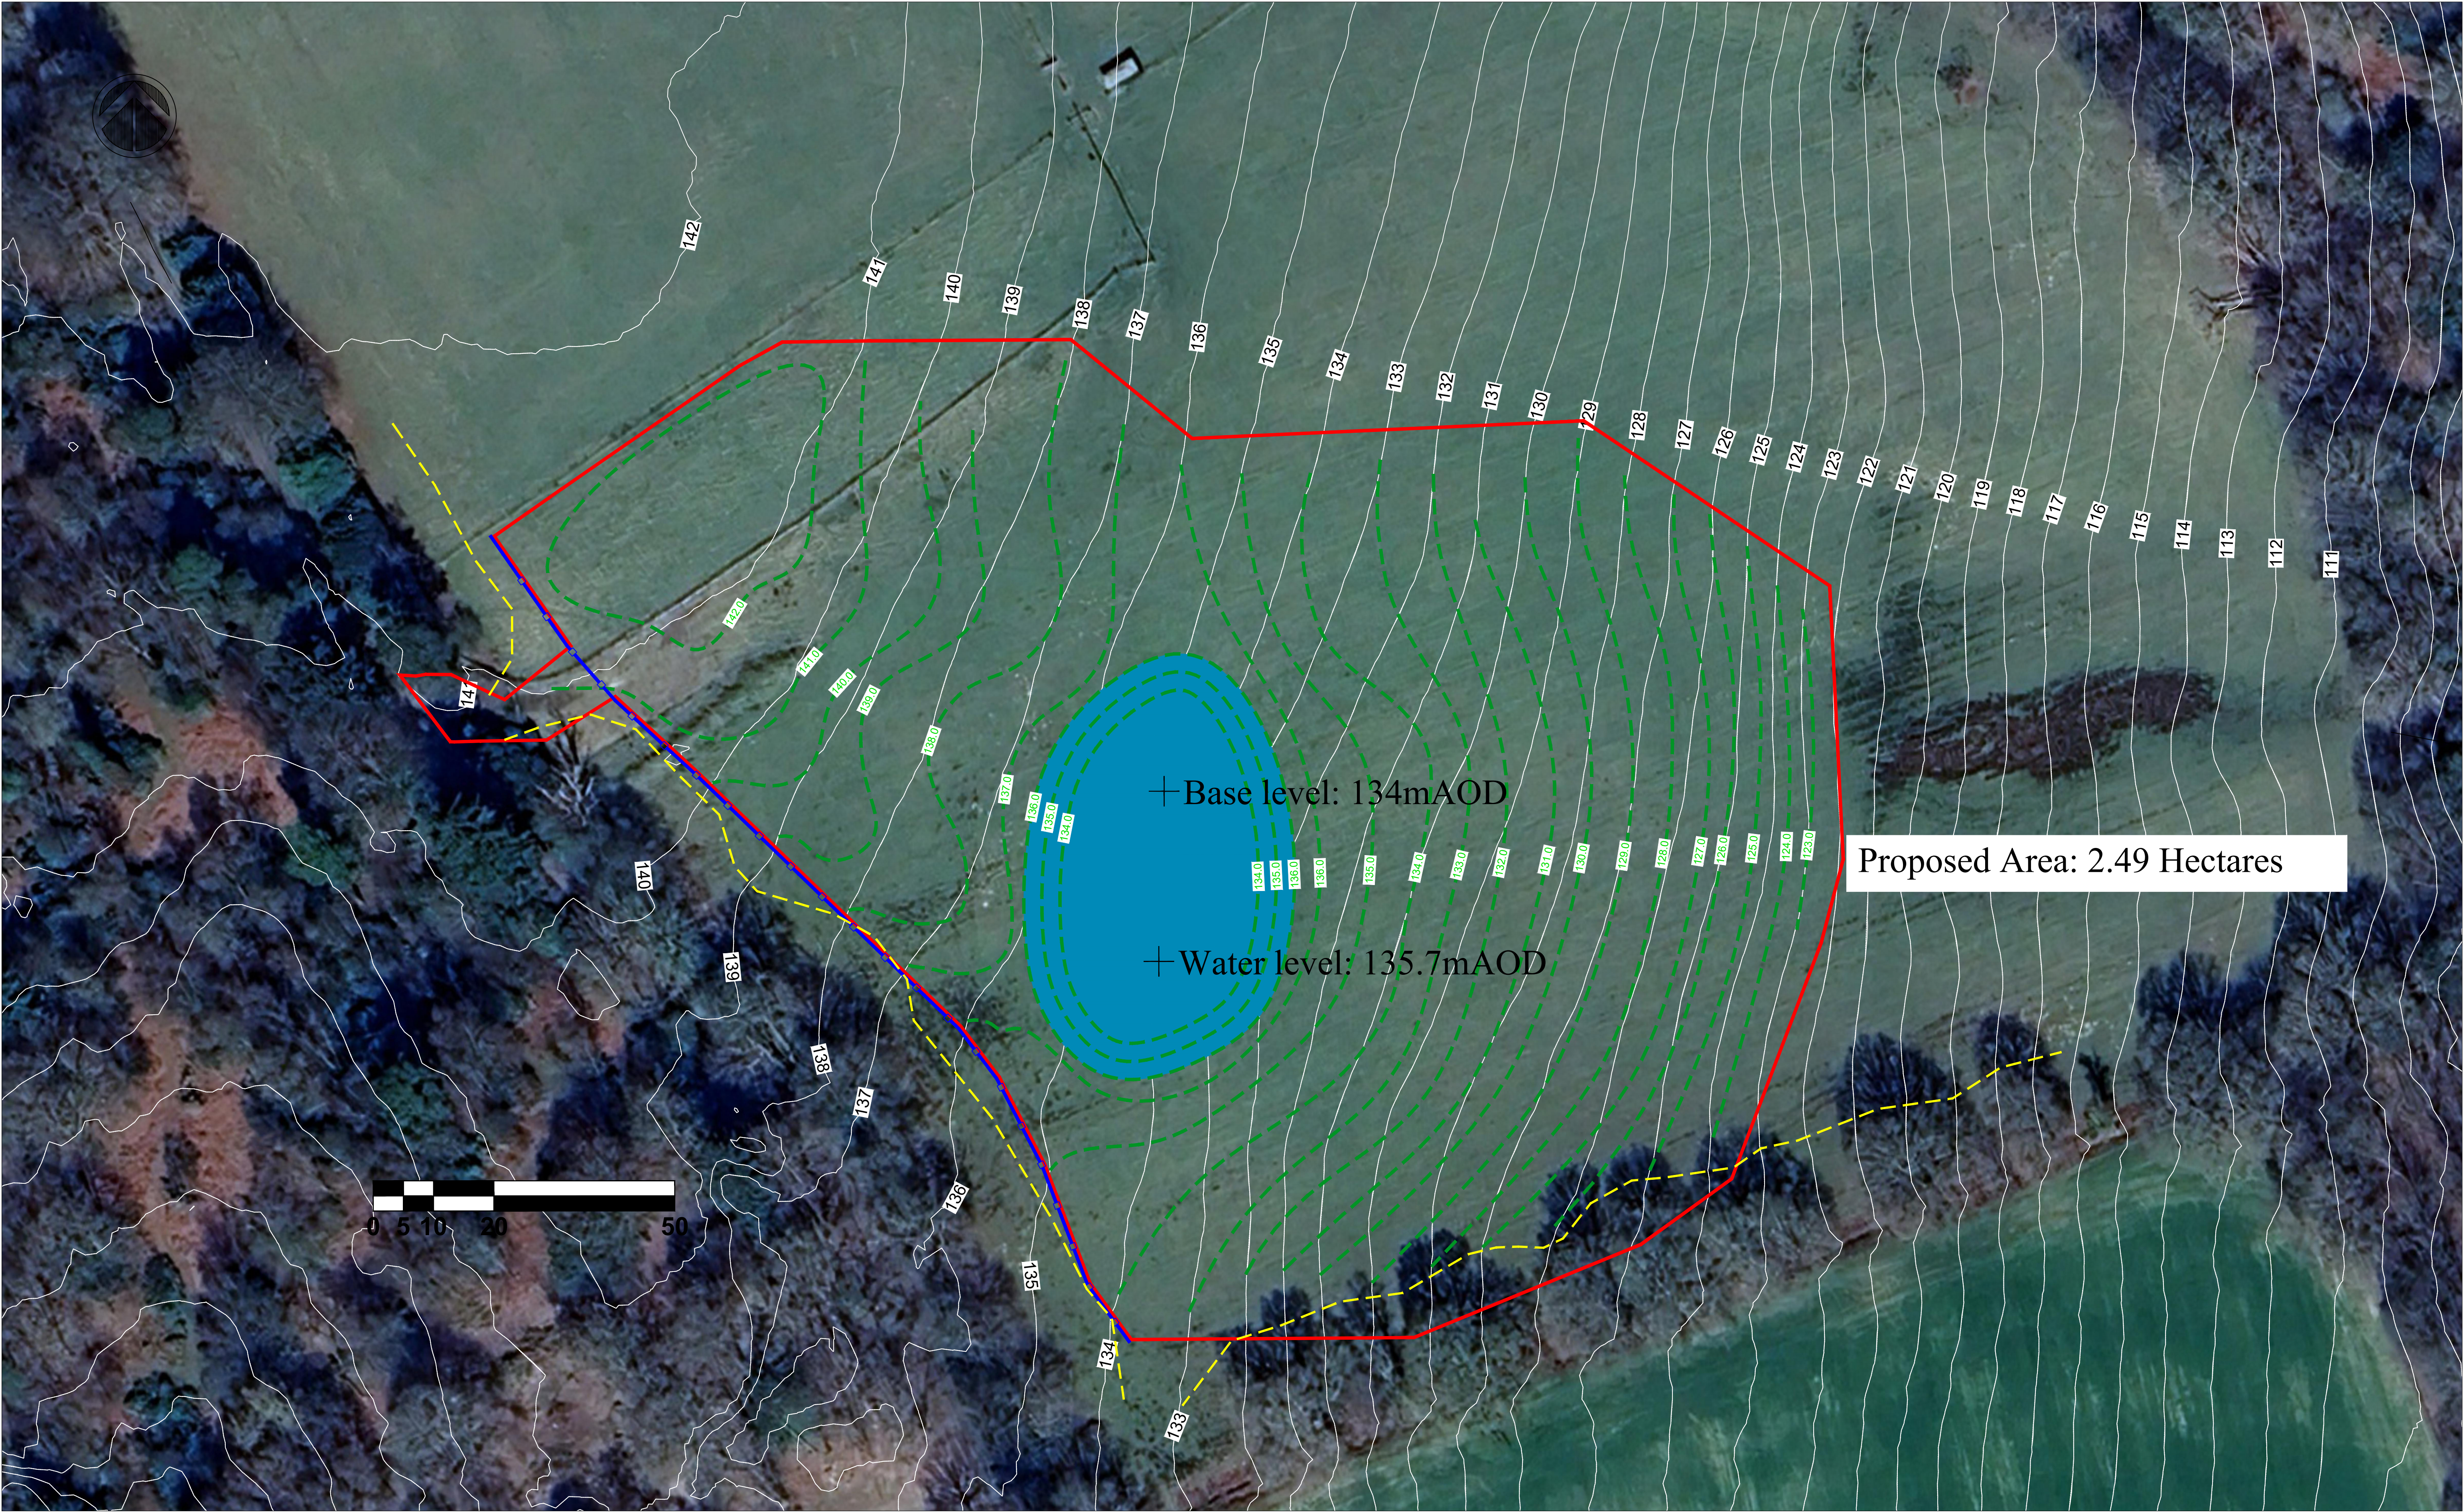


Project Name: Lodgelands Farm	Project No: 2903	Revision No:
Drawing Name: Proposed Layout & Grading	Drawing No: 2903.02	
Drawn By: AR	Checked By: BW	
Client:	Date: 08/04/2026	
	Scale: 1:500 @ A1	




Existing Contours
(1m Intervals)




Application Boundary Line

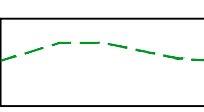

Proposed Contours
(1m Intervals)

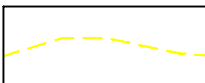

RPA

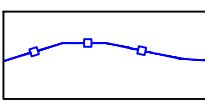

25m Buffer from highway edge